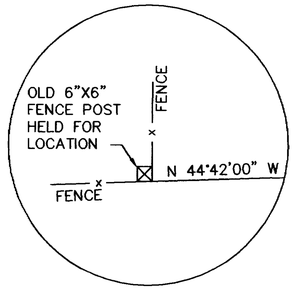

DETAIL "A"
SCALE: NTS

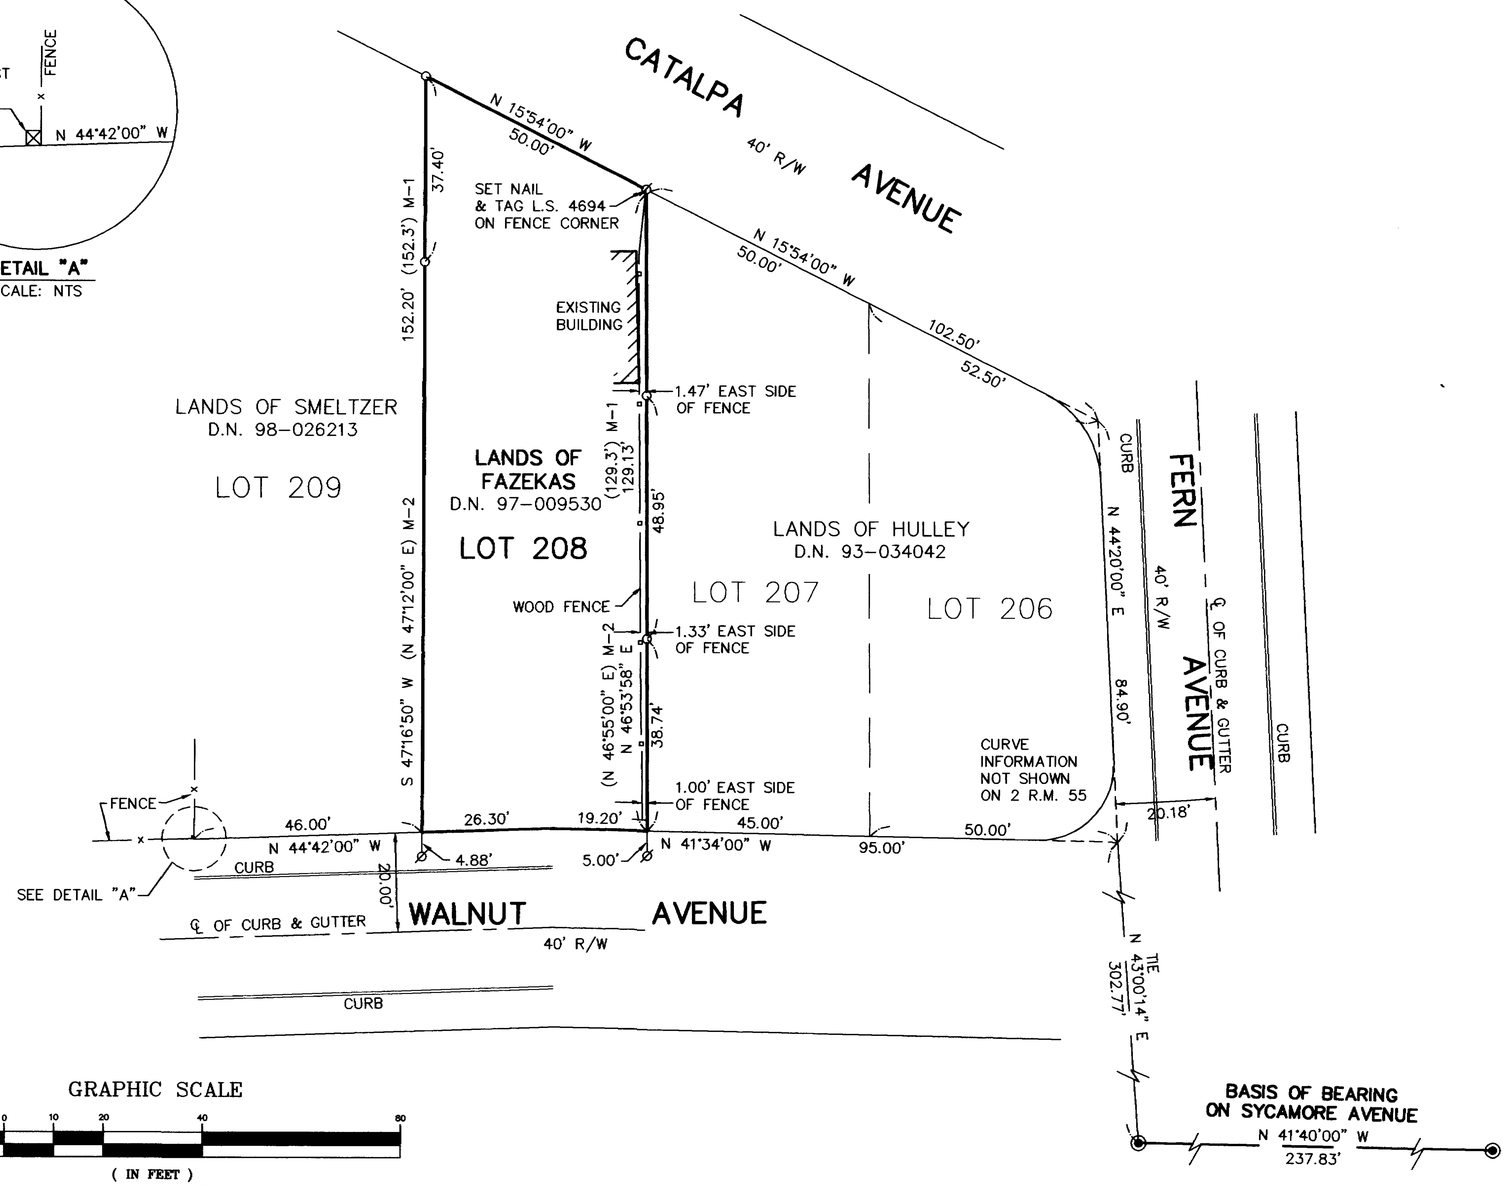

LEGEND

- ◉ FOUND STREET MONUMENT
- o SET 3/4" PIPE & PLUG L.S. 4694
- Ø SET NAIL & TAG L.S. 4694

MAP REFERENCE

M-1 2 R.M. 55
M-2 "MAP OF MILL VALLEY GEO. W. HALL – COUNTY ASSESSOR MARCH 1952" ON FILE AT FIDELITY NATIONAL TITLE INSURANCE COMPANY, SAN RAFAEL

BASIS OF BEARING

THE BASIS OF BEARING FOR THIS SURVEY IS N 41°40'00" W BETWEEN TWO FOUND STREET MONUMENTS ON SYCAMORE AVENUE PER 31 O.S. 9

NOTES

1. ALL DISTANCES ARE IN FEET AND DECIMALS THEREOF.

GRAPHIC SCALE

20 0 10 20 40 80

(IN FEET)
1 inch = 20 ft.

SURVEYOR'S STATEMENT

THIS MAP CORRECTLY REPRESENTS A SURVEY MADE BY ME OR UNDER MY DIRECTION IN CONFORMANCE WITH THE REQUIREMENTS OF THE LAND SURVEYOR'S ACT AT THE REQUEST OF CRAIG FAZEKAS IN NOVEMBER, 1998

Lawrence P. Doyle
LAWRENCE P. DOYLE P.L.S. 4694
EXP. 9/30/99

LICENSED LAND SURVEYOR LAWRENCE P. DOYLE No. 4694 STATE OF CALIFORNIA

COUNTY SURVEYOR'S STATEMENT

THIS MAP HAS BEEN EXAMINED IN ACCORDANCE WITH SECTION 8766 OF THE LAND SURVEYORS ACT THIS 30TH DAY OF MARCH 1999.

MEHDI MADJD SADJADI
COUNTY SURVEYOR

John M. Woolley
BY DEPUTY

REGISTERED PROFESSIONAL ENGINEER JOHN M. WOOLEY No. 26450 Exp. 3-31-00 CIVIL STATE OF CALIFORNIA

RECORDER'S STATEMENT

FILED THIS 8TH DAY OF April 1999 AT 12:38 P.M IN BOOK 1999 OF MAPS AT PAGE 66 AT THE REQUEST OF THE COUNTY OF MARIN DEPT. OF PUBLIC WORKS SERIAL NO. 1999-0027836 FEE $7.00

Joan C. Thayer
COUNTY RECORDER

G. A. Clima
BY DEPUTY

RECORD OF SURVEY

LANDS OF FAZEKAS
D.N. 97-009530

BEING LOT 208
"MAP OF TAMALPAIS PARK"
2 R.M. 55

MILL VALLEY MARIN COUNTY CALIFORNIA

LAWRENCE P. DOYLE
LAND SURVEYOR/CIVIL ENGINEER
P.O. BOX 1609 MILL VALLEY, CA 94942 (415) 388-9585

DATE: 12/2/98
SCALE: 1" = 20'
SHEET 1 OF 1
JOB No. 599A-98
A.P. 028-233-17

CAD No. 1999 M-0 66