67

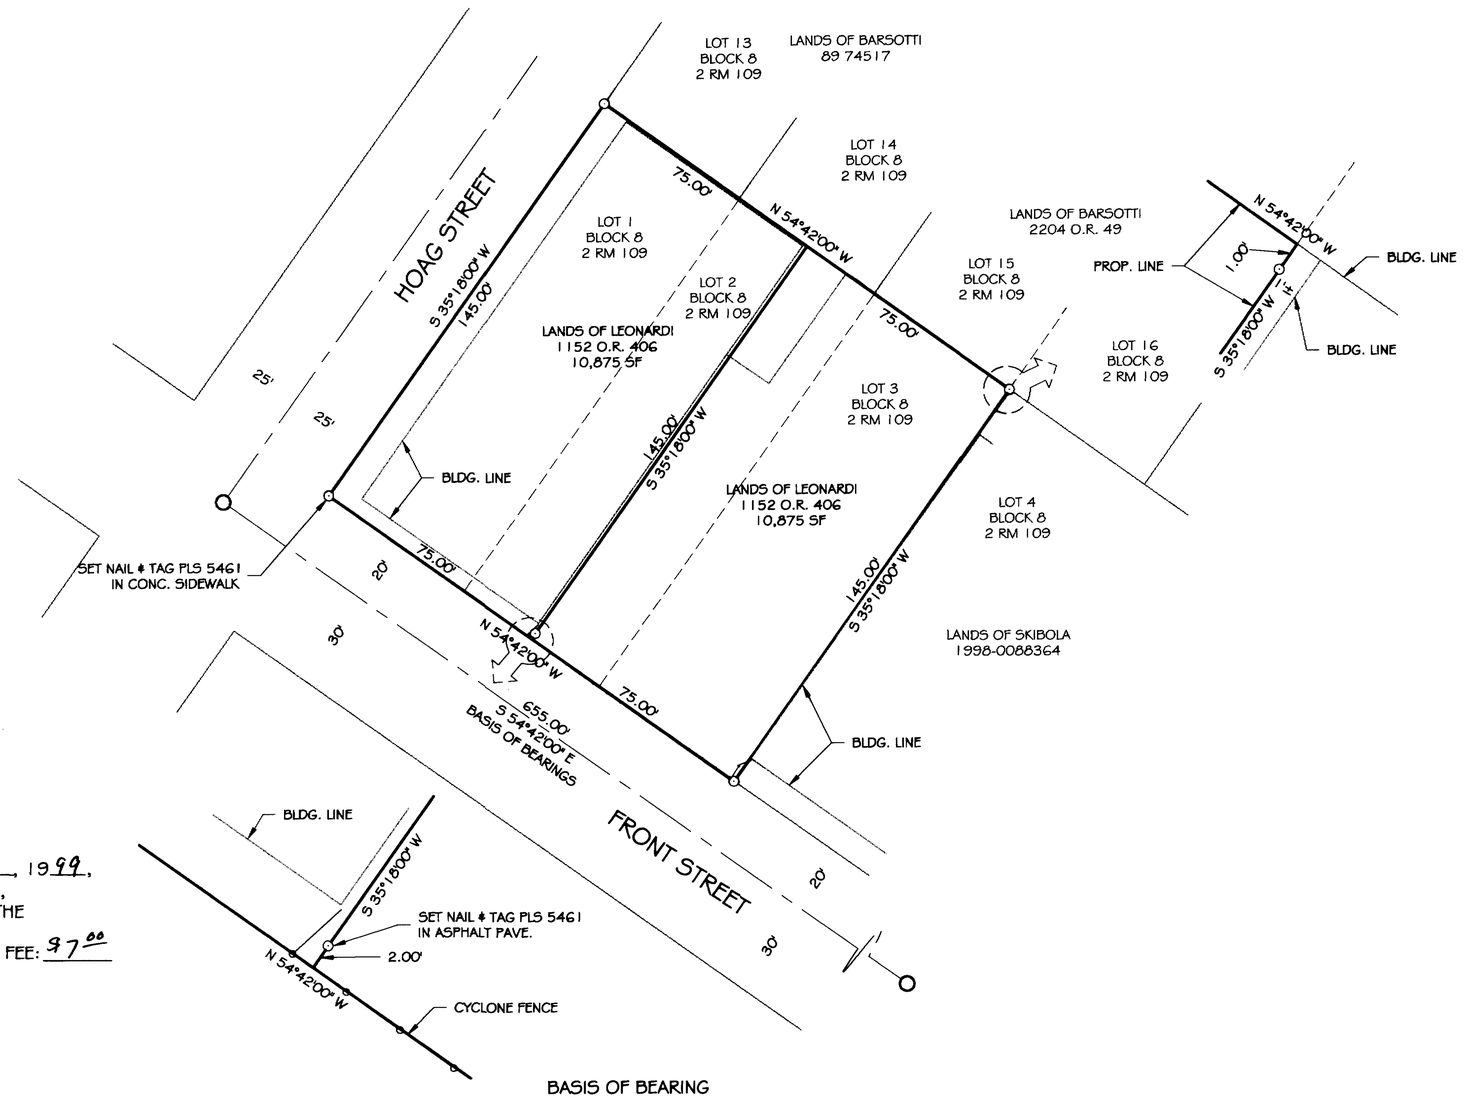

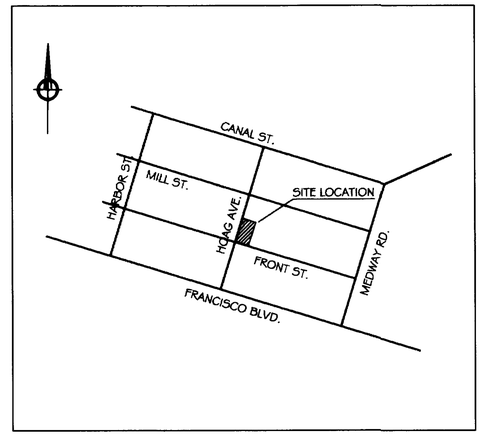

LOCATION MAP
NTS

LEGEND

- ○ SET 3/4" IP W/CAP LS 5461 OR AS SHOWN
- ⊙ STD. STREET MONUMENT

ALL DISTANCES ARE IN FEET
AND DECIMALS THEREOF.

EASEMENTS, IF ANY ARE NOT SHOWN

COUNTY RECORDER'S STATEMENT

FILED THIS 8th DAY OF April, 1999,
AT 12:38 P.M., IN BOOK 1999 OF MAPS,
AT PAGE 67, AT THE REQUEST OF THE
MARIN COUNTY PUBLIC WORKS.
SERIAL NO. 1999-0027837 FEE: $7.00

Joan C. Thayer
COUNTY RECORDER

G. A. Clima
DEPUTY

COUNTY SURVEYOR'S STATEMENT

THIS MAP HAS BEEN EXAMINED IN ACCORDANCE
WITH SECTION 8766 OF THE LAND SURVEYORS ACT
THIS 30TH DAY OF MARCH, 1999.

MEHDI MADJD SADJADI
MEHDI MADJD-SADJADI, COUNTY SURVEYOR,
MARIN COUNTY, CALIFORNIA

DEPUTY

REGISTERED PROFESSIONAL ENGINEER
JOHN M. WOOLEY
No. 26450
Exp 4-31
CIVIL
STATE OF CALIFORNIA

BASIS OF BEARING

THE BEARING OF N54°42'W BETWEEN TWO STD. STREET SURVEY MONUMENTS
BEARINGS AS SHOWN ON THE MAP ENTITLED "MAP OF EAST SAN RAFAEL, MARIN
COUNTY, CALIFORNIA," VOLUME 2 OF MAPS AT PAGE 109, MARIN COUNTY RECORDS.

SURVEYOR'S STATEMENT

THIS MAP CORRECTLY REPRESENTS A SURVEY MADE BY ME OR UNDER MY
DIRECTION IN CONFORMANCE WITH THE REQUIREMENTS OF THE LAND
SURVEYOR'S ACT AT THE REQUEST OF VINCE LEONARDI, FEBRUARY, 1999.

DAVID W. KEANE, P.L.S. 5461

LICENSE EXPIRES 9/30/2000

LICENSED LAND SURVEYOR
DAVID WILLIAM KEANE
Exp. 9-30-2000
No. 5461
STATE OF CALIFORNIA

RECORD OF SURVEY
LANDS OF LEONARDI

1152 O.R. 406
LOTS 1, 2, & 3
BLOCK 8
2 RM 109

SAN RAFAEL
MARIN COUNTY CALIFORNIA

SCALE: 1"= 30'

FEBRUARY, 1999

PREPARED BY

BRACKEN & KEANE
Civil Engineers & Land Surveyors
5710 Paradise Drive, Ste. 8
Corte Madera, CA 94925
tel: (415) 927-8801 fax: (415) 927-8803

SHEET 1 OF 1

AP NO. 14-202-24 & 25

CAN No. 1999 M D 67