85

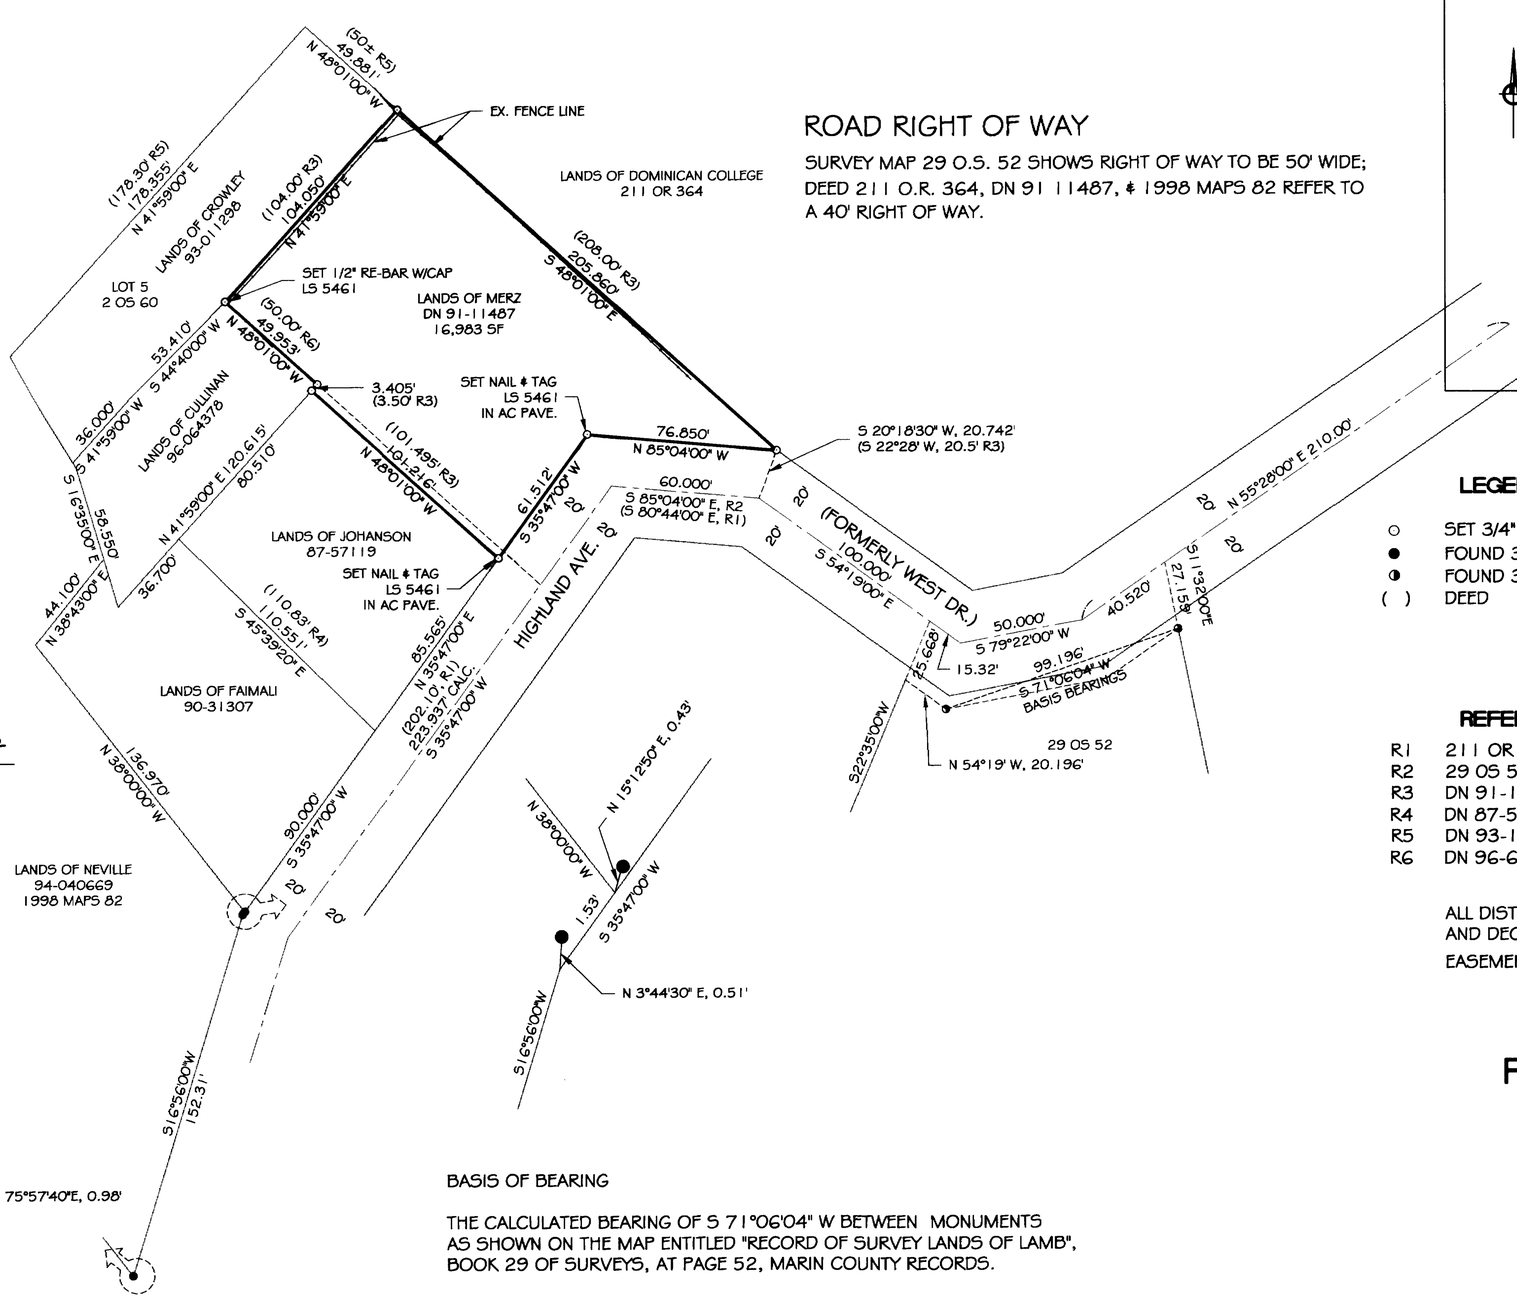

ROAD RIGHT OF WAY

SURVEY MAP 29 O.S. 52 SHOWS RIGHT OF WAY TO BE 50' WIDE; DEED 211 O.R. 364, DN 91 11487, & 1998 MAPS 82 REFER TO A 40' RIGHT OF WAY.

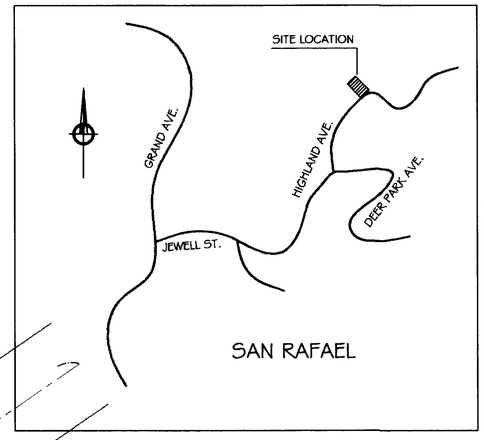

LOCATION MAP

NTS

LEGEND

- ○ SET 3/4" IP W/CAP LS 5461 OR AS SHOWN
- ● FOUND 3/4" IP W/CAP LS 5814
- ◑ FOUND 3/4" IP W/CAP LS 3971
- ( ) DEED

REFERENCES

R1	211 OR 364
R2	29 OS 52
R3	DN 91-11487
R4	DN 87-57119 & 1998 MAPS 82
R5	DN 93-11298
R6	DN 96-64378

ALL DISTANCES ARE IN FEET AND DECIMALS THEREOF.

EASEMENTS, IF ANY ARE NOT SHOWN

COUNTY RECORDER'S STATEMENT

FILED THIS 29th DAY OF April, 1999, AT 10:00 A M., IN BOOK 1999 OF MAPS, AT PAGE 85, AT THE REQUEST OF THE MARIN COUNTY PUBLIC WORKS.
SERIAL NO. 1999-0033287 FEE: $7.00

Joan C. Thayer
COUNTY RECORDER

Y. A. Alcina
DEPUTY

COUNTY SURVEYOR'S STATEMENT

THIS MAP HAS BEEN EXAMINED IN ACCORDANCE WITH SECTION 8766 OF THE LAND SURVEYORS ACT THIS 22ND DAY OF APRIL, 1999.

MEHDI MADJD SADJADI
MEHDI MADJD-SADJADI, COUNTY SURVEYOR, MARIN COUNTY, CALIFORNIA

DEPUTY

BASIS OF BEARING

THE CALCULATED BEARING OF S 71°06'04" W BETWEEN MONUMENTS AS SHOWN ON THE MAP ENTITLED "RECORD OF SURVEY LANDS OF LAMB", BOOK 29 OF SURVEYS, AT PAGE 52, MARIN COUNTY RECORDS.

SURVEYOR'S STATEMENT

THIS MAP CORRECTLY REPRESENTS A SURVEY MADE BY ME OR UNDER MY DIRECTION IN CONFORMANCE WITH THE REQUIREMENTS OF THE LAND SURVEYOR'S ACT AT THE REQUEST OF JOHN MERZ, JANUARY, 1999.

DAVID W. KEANE, P.L.S. 5461

LICENSE EXPIRES 9/30/2000

LICENSED LAND SURVEYOR — DAVID WILLIAM KEANE — Exp. 9-30-2000 — No. 5461 — STATE OF CALIFORNIA

RECORD OF SURVEY
LANDS OF MERZ
DN 91-11487

SAN RAFAEL
MARIN COUNTY CALIFORNIA

SCALE: 1"= 40'

FEBRUARY, 1999

PREPARED BY

BRACKEN & KEANE
Civil Engineers & Land Surveyors
5710 Paradise Drive, Ste. 8
Corte Madera, CA 94925
tel: (415) 927-8801 fax: (415) 927-8803

SHEET 1 OF 1

AP NO. 15-211-11

CAN No. 1999 MD 85