94

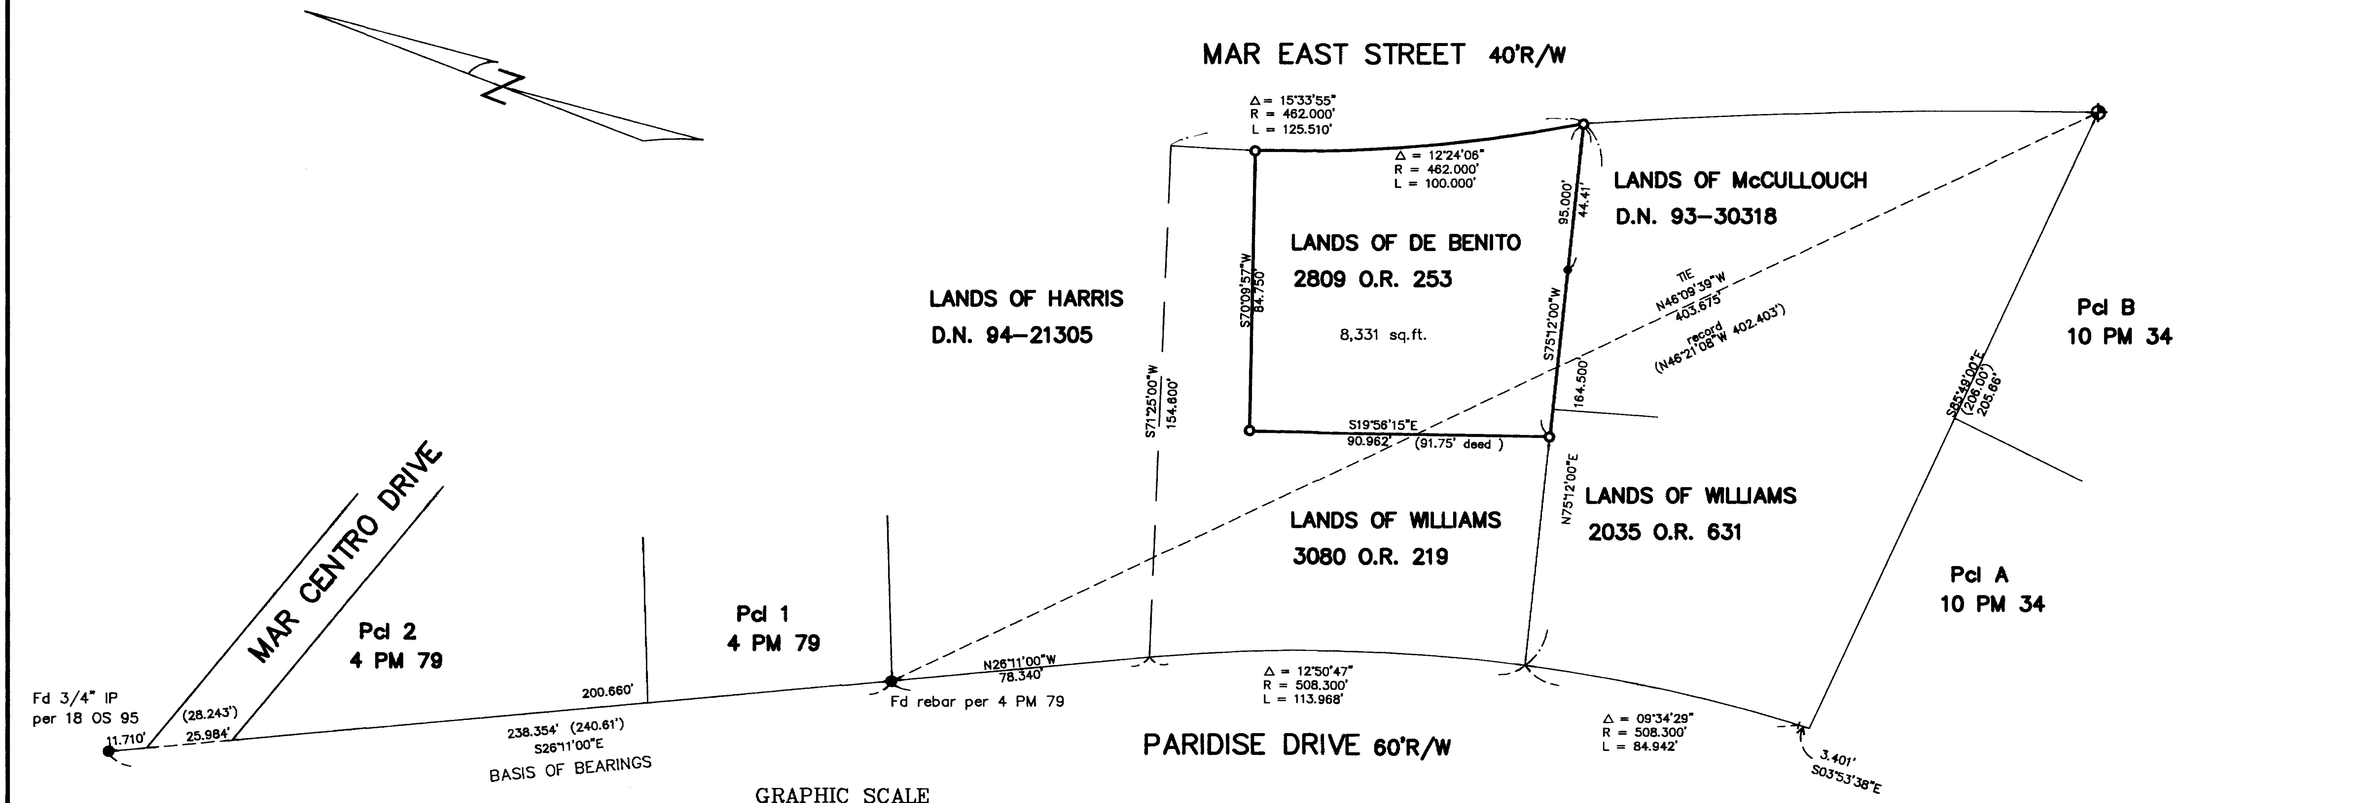

GRAPHIC SCALE

30 0 15 30 60 120

(IN FEET)
1 inch = 30 ft.

BASIS OF BEARINGS

N26°11'W BETWEEN FOUND POINTS ALONG PARIDISE DRIVE PER 4 PM 79 &18 OS 95.

NOTES

1. ALL DISTANCES ARE IN FEET AND DECIMALS THEREOF.

LEGEND

- SET 1/2" REBAR & CAP LS 6344
- SET NAIL & TAG LS 6344
- Fd as noted
- Fd Cut on Concrete Wall per 10 PM 34
- ( ) *Record Data*

SURVEYOR'S STATEMENT

THIS MAP CORRECTLY REPRESENTS A SURVEY MADE BY ME OR UNDER MY DIRECTION IN CONFORMANCE WITH THE REQUIREMENTS OF THE LAND SURVEYOR'S ACT AT THE REQUEST OF Raphael De Benito IN April 1998

LAWRENCE H GAYNOR LS 6344

LICENSED LAND SURVEYOR LAWRENCE H. GAYNOR EXP 12-31-02 6344 STATE OF CALIFORNIA

COUNTY SURVEYOR'S STATEMENT

THIS MAP HAS BEEN EXAMINED IN ACCORDANCE WITH SECTION 8766 OF THE LAND SURVEYORS ACT THIS 28TH DAY OF APRIL 1999

MEHDI MADJD SADJADI
COUNTY SURVEYOR

BY DEPUTY

JOHN M. WOOLEY No. 2645 EXP 3-31-00 STATE OF CALIFORNIA

RECORDER'S STATEMENT

FILED THIS 12th DAY OF May 1999
AT 12:32 P.M. IN BOOK 1999 OF MAPS
AT PAGE 94 AT THE REQUEST OF THE
COUNTY OF MARIN DEPT. OF PUBLIC WORKS
SERIAL NO. 1999-0036863 FEE $7.00

Jean C. Thayer
COUNTY RECORDER

BY DEPUTY

RECORD OF SURVEY

LANDS OF DE BENITO

2809 O.R. 253

BEING A PORTION OF LOT 10 IN SECTION 6

PER Map No. 3 of Lyford's Hygeia (or Goddess of Health)

TIBURON POINT MARIN COUNTY CALIFORNIA

WILLIAM ANRIG & ASSOCIATES
LICENSED LAND SURVEYORS
100 HELENS LANE MILL VALLEY CA 94941

A.P. 59-203-07 MARCH 1999 SHEET 1 OF 1 DWG. 3464

CAN No. 1999 M & 94