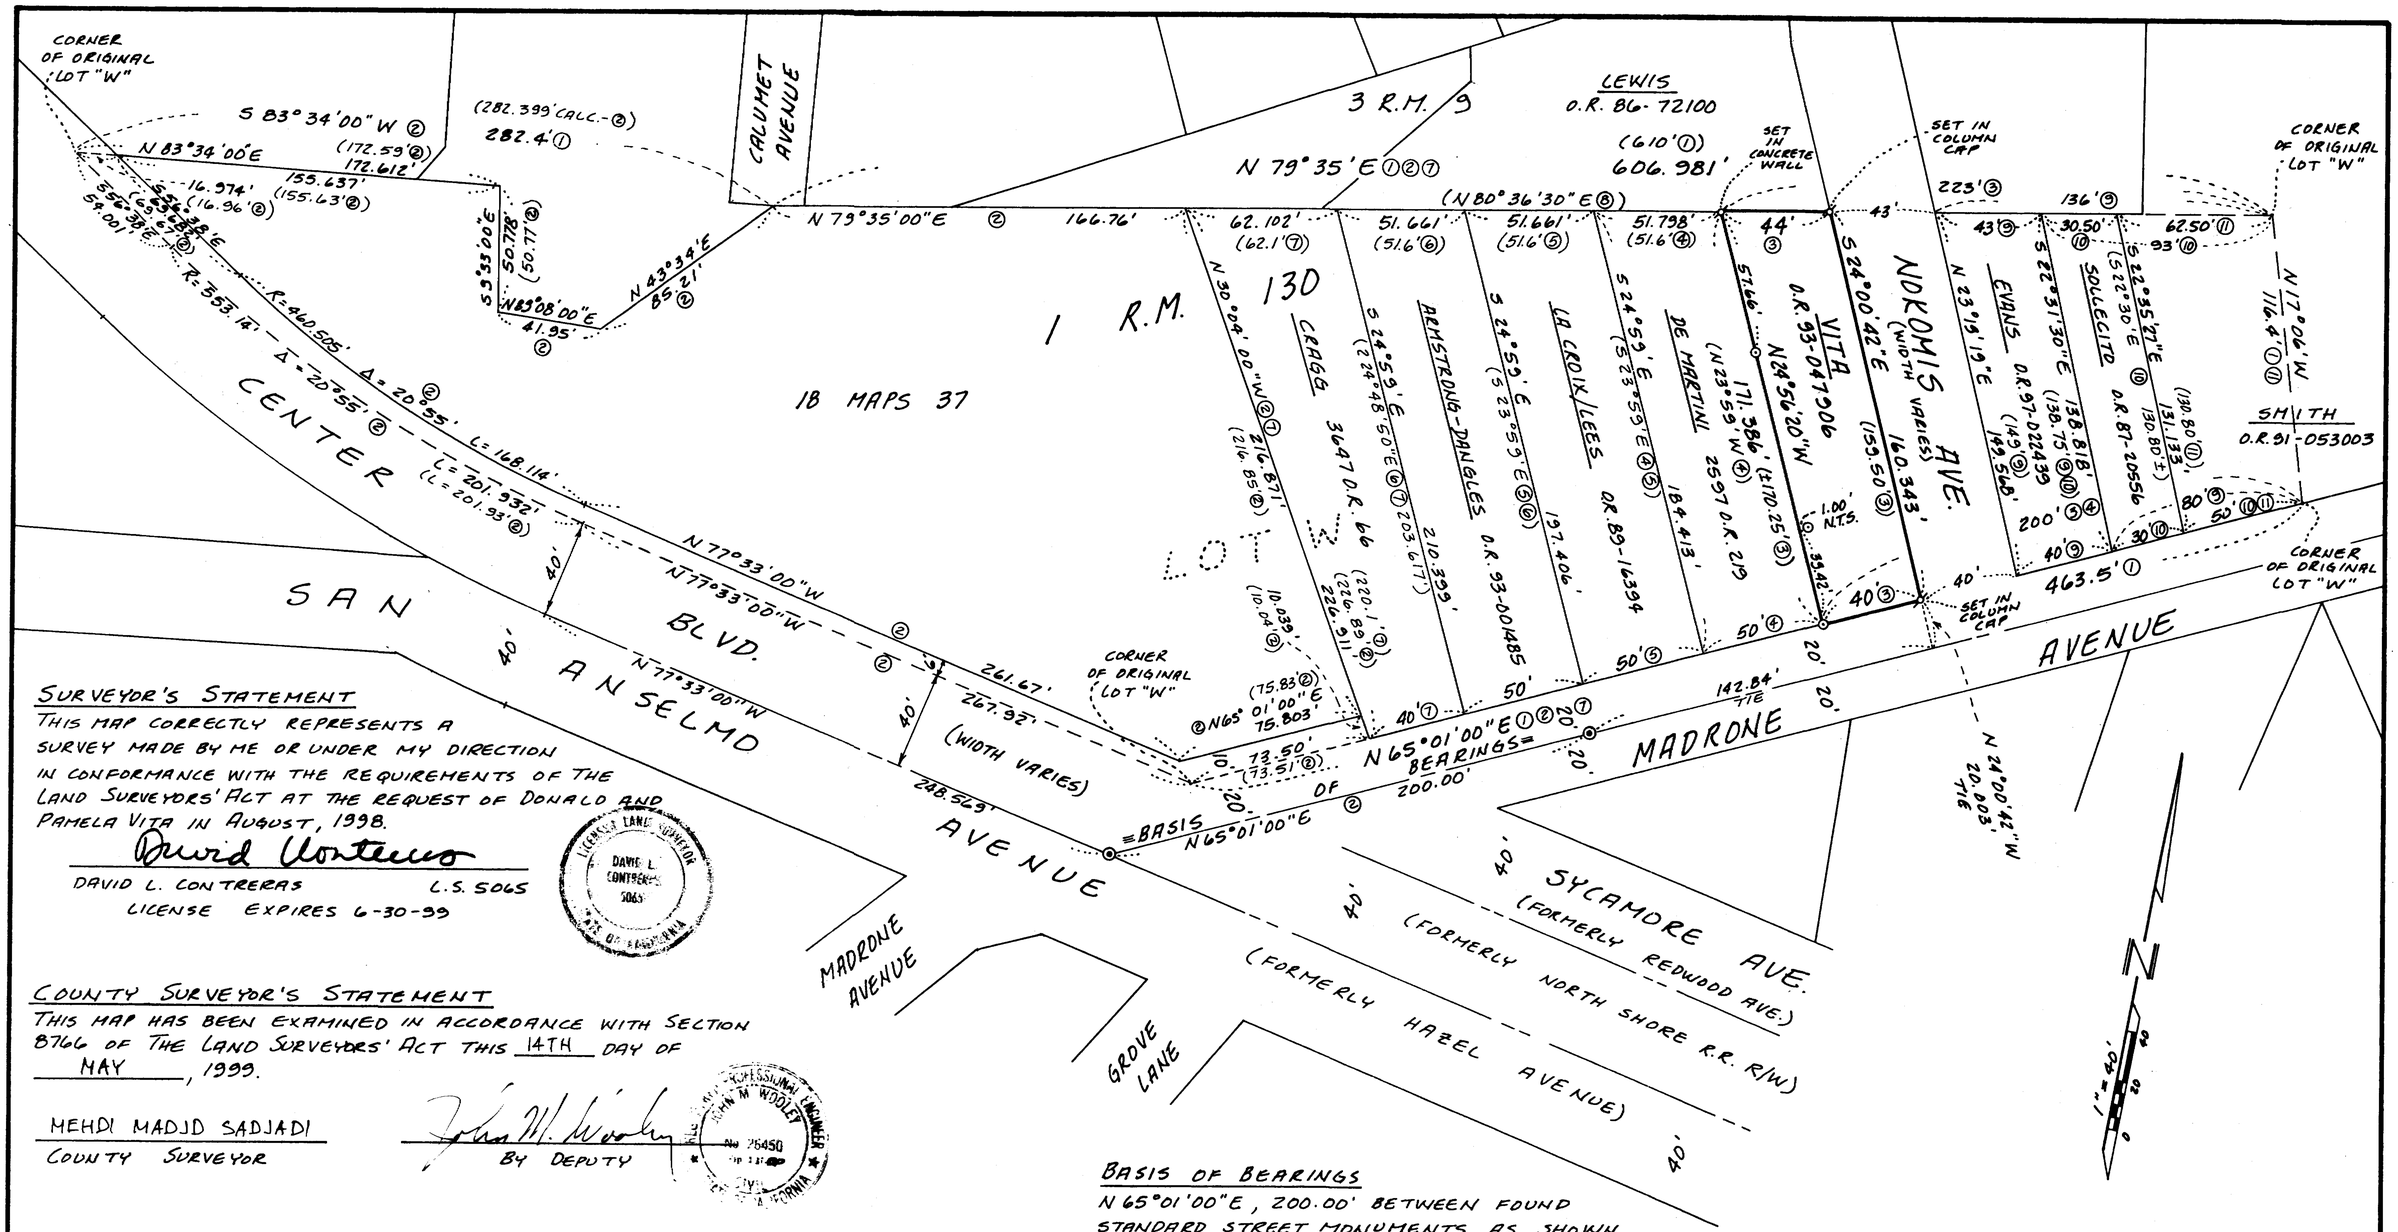

SURVEYOR'S STATEMENT

THIS MAP CORRECTLY REPRESENTS A SURVEY MADE BY ME OR UNDER MY DIRECTION IN CONFORMANCE WITH THE REQUIREMENTS OF THE LAND SURVEYORS' ACT AT THE REQUEST OF DONALD AND PAMELA VITA IN AUGUST, 1998.

David Contreras

DAVID L. CONTRERAS L.S. 5065

LICENSE EXPIRES 6-30-99

COUNTY SURVEYOR'S STATEMENT

THIS MAP HAS BEEN EXAMINED IN ACCORDANCE WITH SECTION 8766 OF THE LAND SURVEYORS' ACT THIS 14TH DAY OF MAY, 1999.

MEHDI MADJD SADJADI
COUNTY SURVEYOR

John M. Woolley
BY DEPUTY

COUNTY RECORDER'S STATEMENT

FILED THIS 25TH DAY OF May, 1999, AT 12:12 P. M., IN BOOK 1999 OF MAPS, AT PAGE 102, AT THE REQUEST OF THE MARIN COUNTY DEPARTMENT OF PUBLIC WORKS.

SERIAL NO. 1999-0040422 FEE $7.00

Joan C. Thayer
COUNTY RECORDER

H. A. Clemo
BY DEPUTY

RECORD REFERENCES

① = 1 R.M. 130
② = 18 R.M. 37
③ = O.R. 93-047906
④ = 2597 O.R. 219
⑤ = O.R. 89-16394
⑥ = O.R. 93-001485
⑦ = 3647 O.R. 66
⑧ = O.R. 86-72100
⑨ = O.R. 97-022439
⑩ = O.R. 87-20556
⑪ = O.R. 91-053003

BASIS OF BEARINGS

N 65°01'00"E, 200.00' BETWEEN FOUND STANDARD STREET MONUMENTS AS SHOWN ON 18 MAPS 37.

NOTES

1) ALL DISTANCES ARE IN FEET AND DECIMALS THEREOF.

LEGEND

◉ = FOUND STANDARD STREET MONUMENT
⊙ = SET ½" REBAR, PLASTIC CAP, L.S. 5065
⌀ = SET NAIL AND TAG, L.S. 5065
N.T.S. = NOT TO SCALE

RECORD OF SURVEY

LANDS OF VITA
O.R. 93-047906

BEING A PORTION OF LOT "W", AS SHOWN ON "MAP OF ROSS VALLEY PARK, SUBDIVISION 2" FILED IN VOLUME 1 OF MAPS, PAGE 130 MARIN COUNTY RECORDS TOWN OF SAN ANSELMO, MARIN COUNTY, CA

DAVID L. CONTRERAS, LAND SURVEYOR
20 VIVIAN CT. NOVATO, CA 94947
(415) 892-5905

SCALE: 1" = 40' FEBRUARY, 1999
A.P.N. 006-052-20 SHEET 1 OF 1

CAN No. 1999 M 102