105

NOTES

1. Basis of Bearings is N18°34'00"E between found monuments "A" and "B", found 1/2" rebars LS 2771 as shown on R5 and R6.
2. All distances and dimensions are in feet and decimals thereof.

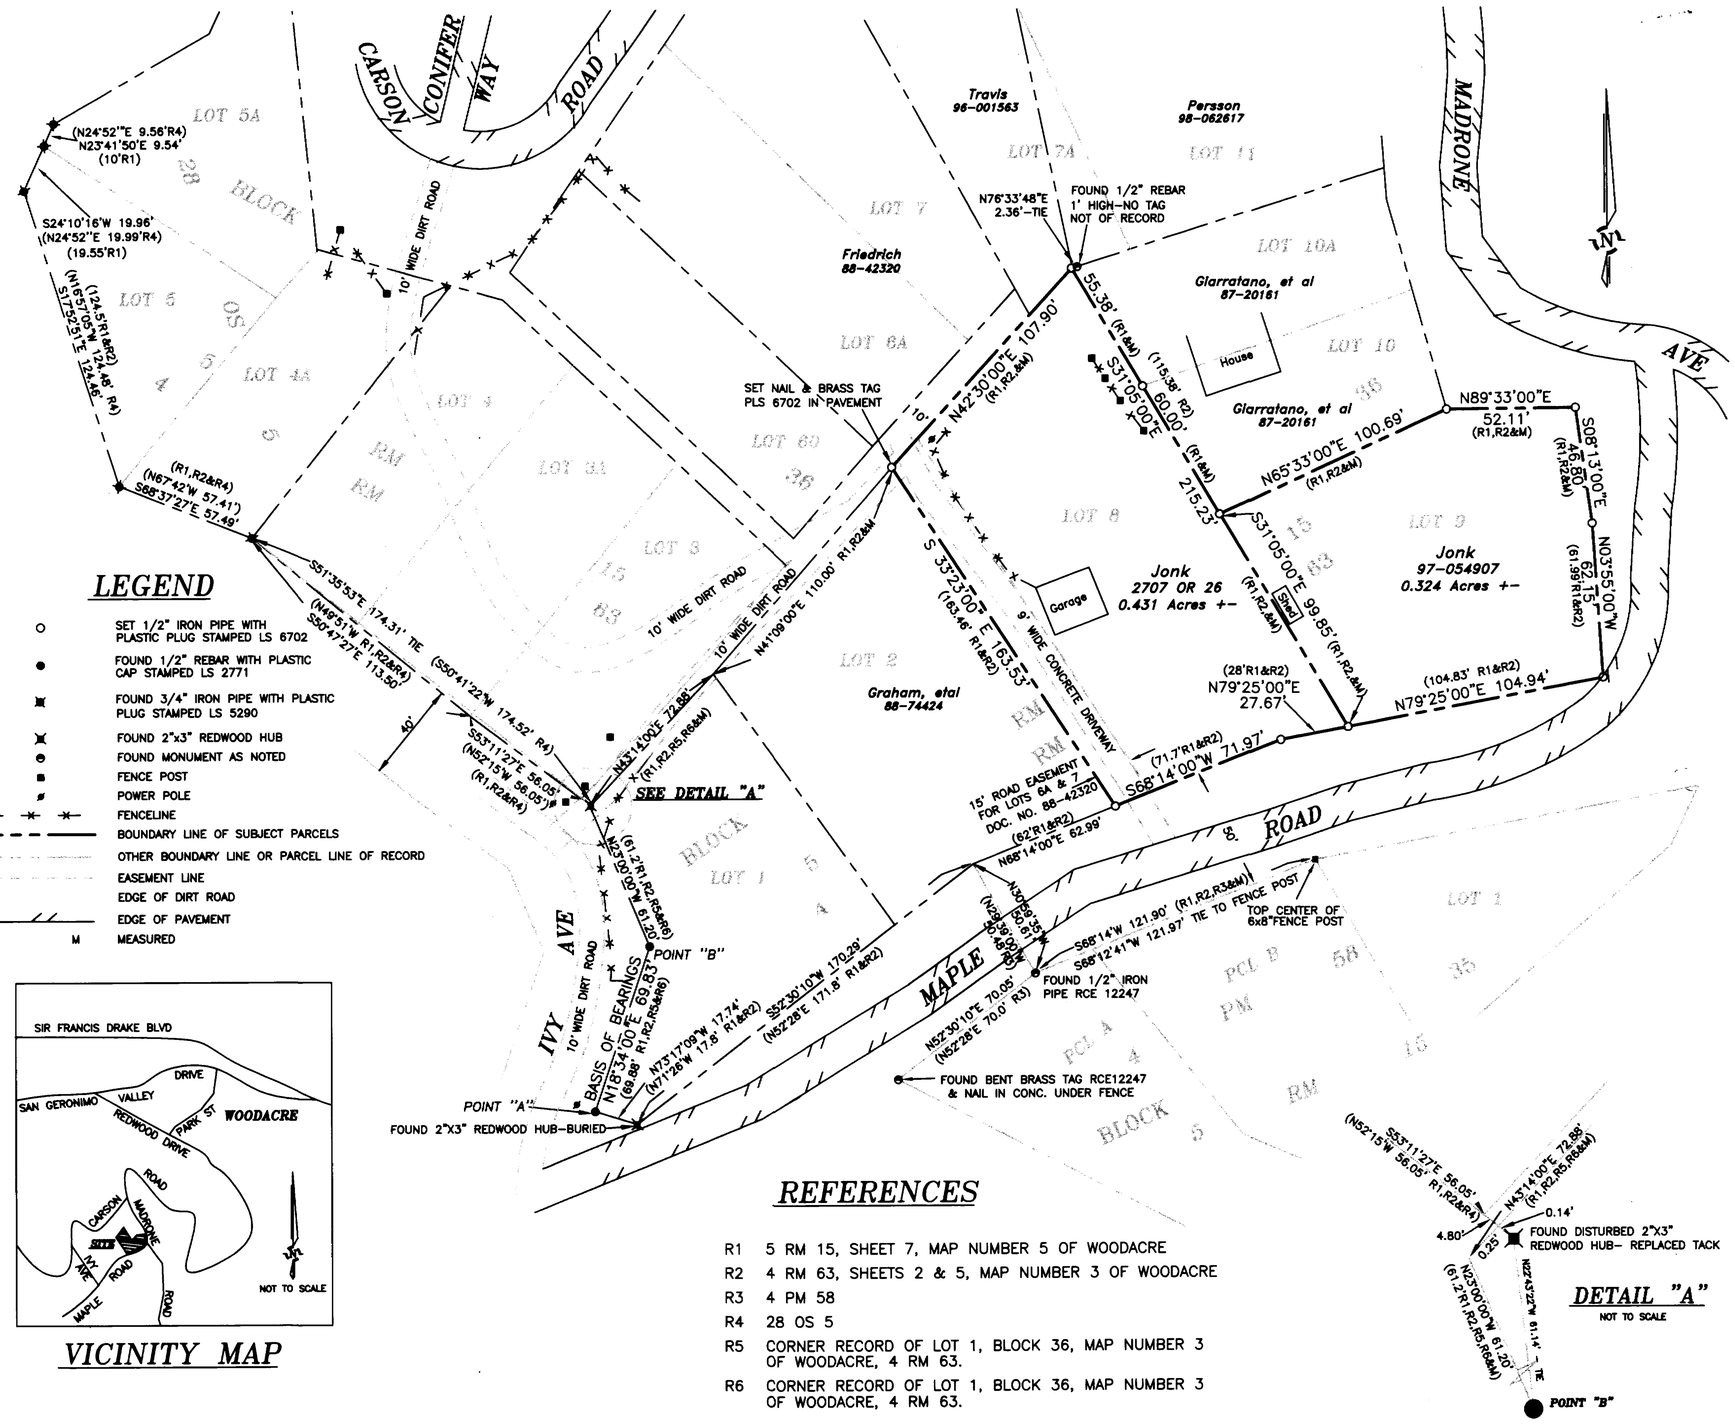

LEGEND

- SET 1/2" IRON PIPE WITH PLASTIC PLUG STAMPED LS 6702
- FOUND 1/2" REBAR WITH PLASTIC CAP STAMPED LS 2771
- FOUND 3/4" IRON PIPE WITH PLASTIC PLUG STAMPED LS 5290
- FOUND 2"x3" REDWOOD HUB
- FOUND MONUMENT AS NOTED
- FENCE POST
- POWER POLE
- FENCELINE
- BOUNDARY LINE OF SUBJECT PARCELS
- OTHER BOUNDARY LINE OR PARCEL LINE OF RECORD
- EASEMENT LINE
- EDGE OF DIRT ROAD
- EDGE OF PAVEMENT
- M MEASURED

VICINITY MAP

REFERENCES

R1 5 RM 15, SHEET 7, MAP NUMBER 5 OF WOODACRE

R2 4 RM 63, SHEETS 2 & 5, MAP NUMBER 3 OF WOODACRE

R3 4 PM 58

R4 28 OS 5

R5 CORNER RECORD OF LOT 1, BLOCK 36, MAP NUMBER 3 OF WOODACRE, 4 RM 63.

R6 CORNER RECORD OF LOT 1, BLOCK 36, MAP NUMBER 3 OF WOODACRE, 4 RM 63.

COUNTY SURVEYOR'S STATEMENT

This map has been examined in accordance with Section 8766 of the Land Surveyor's Act this 21ST day of MAY, 1999.

MEHDI MADJD SADJADI
Surveyor of the County of Marin
State of California

Deputy

SURVEYOR'S STATEMENT

This map correctly represents a survey made by me or under my direction in conformance with the requirements of the Land Surveyor's Act at the request of Byron C. Jonk in April 1999.

PACIFIC LAND SURVEYS, a sole proprietorship

Dated: 5-20-99

Susan D. Ruschmeyer, P.L.S. 6702
License Expires 06/30/00

RECORDER'S STATEMENT

Filed this 25th day of May, 1999 a.m./p.m. 12:12 in Book 1999 of Maps, at Page 105, at the request of the County Surveyor.

Document No. 1999-0040419

Fee Paid: $7.00

County Recorder

Deputy County Recorder

0 40 80 120 160

1" = 40'
GRAPHIC SCALE IN FEET

RECORD OF SURVEY

OF LANDS OF BYRON C. AND THERESA JONK
AS DESCRIBED IN
BOOK 2707 OF OFFICIAL RECORDS AT PAGE 26
AND IN DOCUMENT NO. 97-054907,
MARIN COUNTY RECORDS.
BEING LOT 8, BLOCK 36, MAP NUMBER FIVE OF WOODACRE
RECORDED IN BOOK 5 R.M. AT PAGE 15,
AND LOT 9, BLOCK 36, MAP NUMBER THREE OF WOODACRE
RECORDED IN BOOK 4 R.M. AT PAGE 63,
MARIN COUNTY RECORDS.

COUNTY OF MARIN * STATE OF CALIFORNIA

PACIFIC LAND SURVEYS
P.O. BOX 316 BODEGA, CA 94922 · 707.875.3208

SCALE: 1"= 40' * A.P.N. 172-201-06 & 07 * SHEET 1 OF 1
JOB NO. JONK_RS_99 MAY 1999

CAN No. 1999 M 105