BASIS OF BEARINGS

THE BASIS OF BEARINGS FOR THIS SURVEY IS S 52°50' W BETWEEN THE FOUND MONUMENT IN THE CENTERLINE OF CASCADE DRIVE AS SHOWN UPON THAT CERTAIN MAP ENTITLED "AMENDED MAP No.2 OF 'THE CASCADES' MARIN CO., CALIF." FILED IN BOOK 5 OF MAPS, PAGE 14, MARIN COUNTY RECORDS, AND A FOUND NAIL, ACCEPTED AS BEING IN THE CENTERLINE OF CASCADE DRIVE.

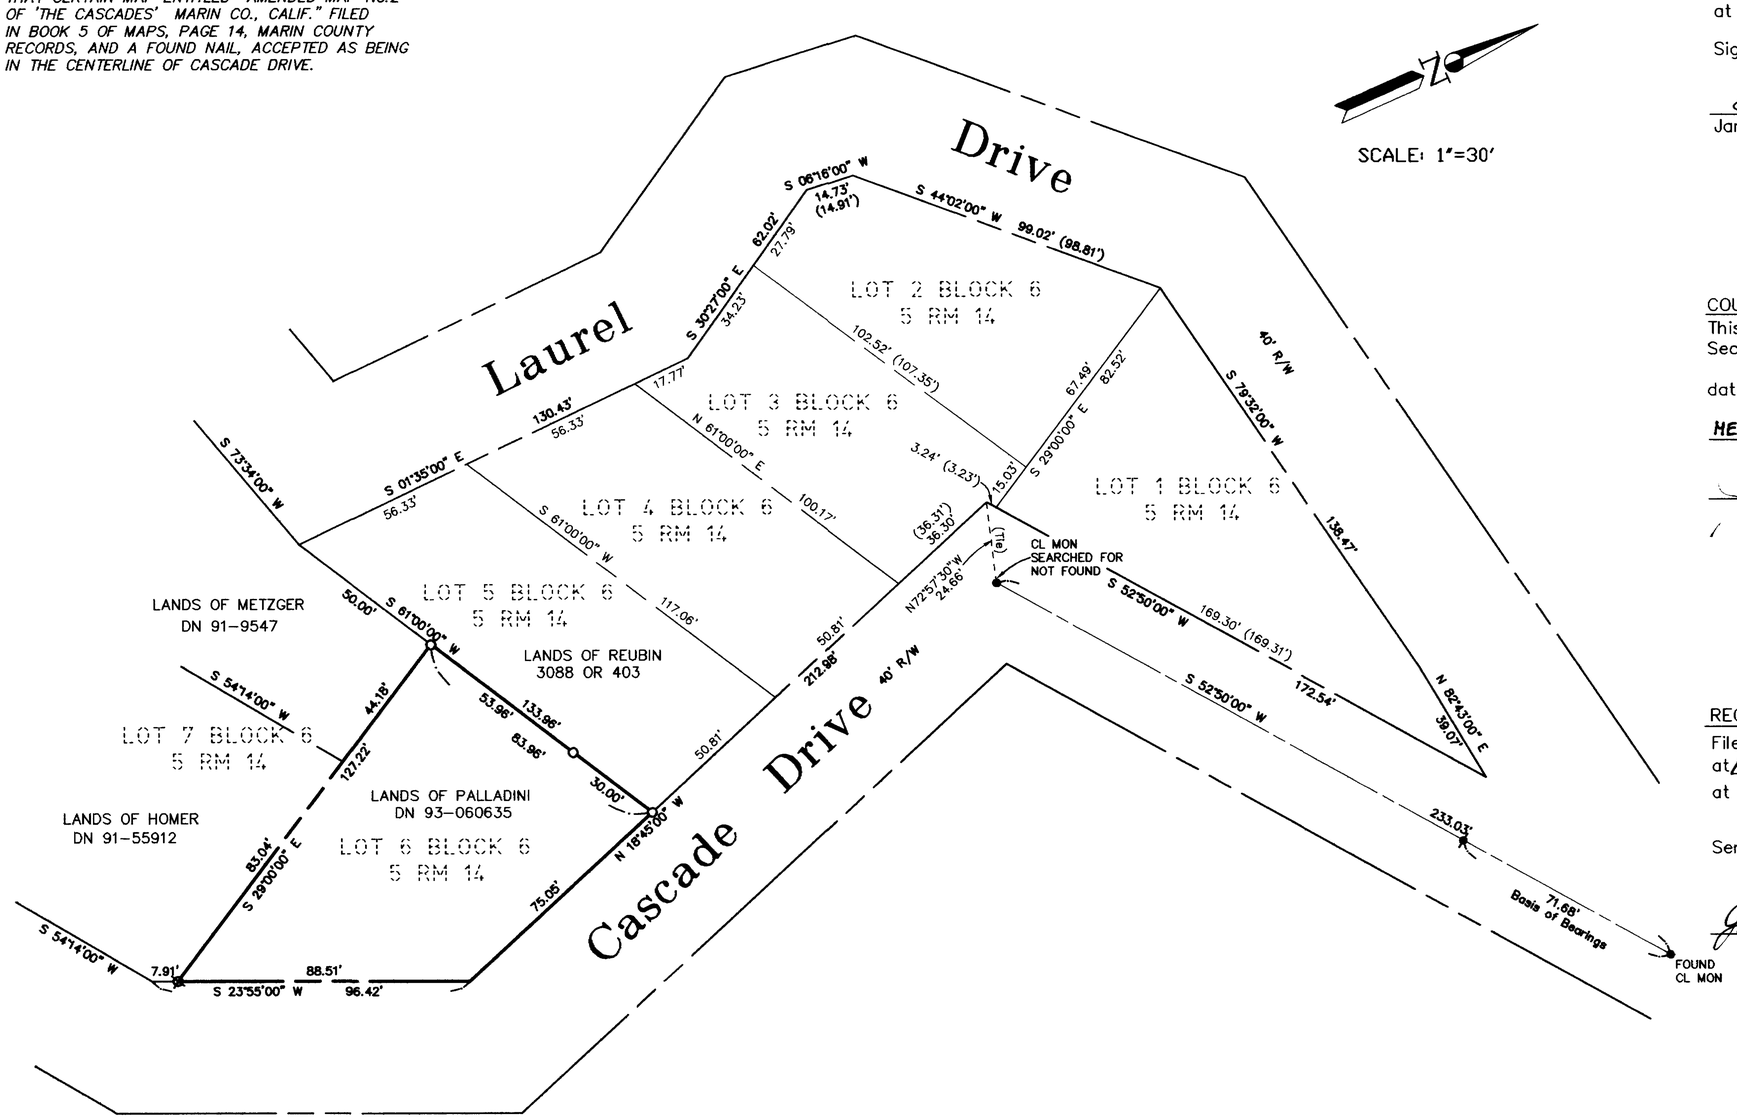

ENGINEER'S STATEMENT:

This map correctly represents a survey made by me or under my direction and is based on a field survey in conformance with requirements of the Land Surveyor's Act at the request of Theresa L. Hall in April, 1999.

Signed this 6th Day of June, 1999.

James L. Hallberg, RCE No. 30465

REGISTERED PROFESSIONAL ENGINEER J. L. HALLBERG No. 30465 Exp. 3-31-2000 CIVIL STATE OF CALIFORNIA

COUNTY SURVEYOR'S STATEMENT:

This map has been examined in accordance with Section 8766 of the Land Surveyor's Act

dated this 22nd day of June 1999.

MEHDI MADJD SADJADI
County Surveyor

Deputy

REGISTERED PROFESSIONAL ENGINEER JOHN M. WOOLEY No. 26450 Exp. 3-31-00 CIVIL STATE OF CALIFORNIA

RECORDER'S STATEMENT

Filed this 28th day of JUNE, 1999, at 12:47 PM, in Book 1999 Page 115 of Maps, at the request of the Marin County Public Works

Serial No. 1999-0049646 Fee: $7.00

Joan C. Thayer
County Recorder

Florence Shimano
Deputy

LEGEND

- ● *CENTERLINE MONUMENT AS NOTED*
- *FOUND NAIL*
- ○ *SET 3/4" I.P. & PLASTIC PLUG, RCE 30465*
- *SET X CUT*
- *( ) DENOTES RECORD DATA PER 5 RM 14*

RECORD OF SURVEY

LANDS OF PALLADINI (DN 93-060635)
BEING LOT 6 BLOCK 6 OF MAP 5 PAGE 14
FAIRFAX, MARIN COUNTY, CALIFORNIA
SCALE: 1" = 30' APRIL 1999

J.L. ENGINEERING
CIVIL ENGINEERS – LAND SURVEYORS
SAN RAFAEL, CALIFORNIA

G:\DRAWINGS\1999\99-53\REC-SRVY.DWG 5-12-99 10:00:00

NOTE: All distances are in feet and decimals thereof

A.P. N. 003-121-01

SHEET 1 OF 1 SHEETS

CAN No. 1999M115