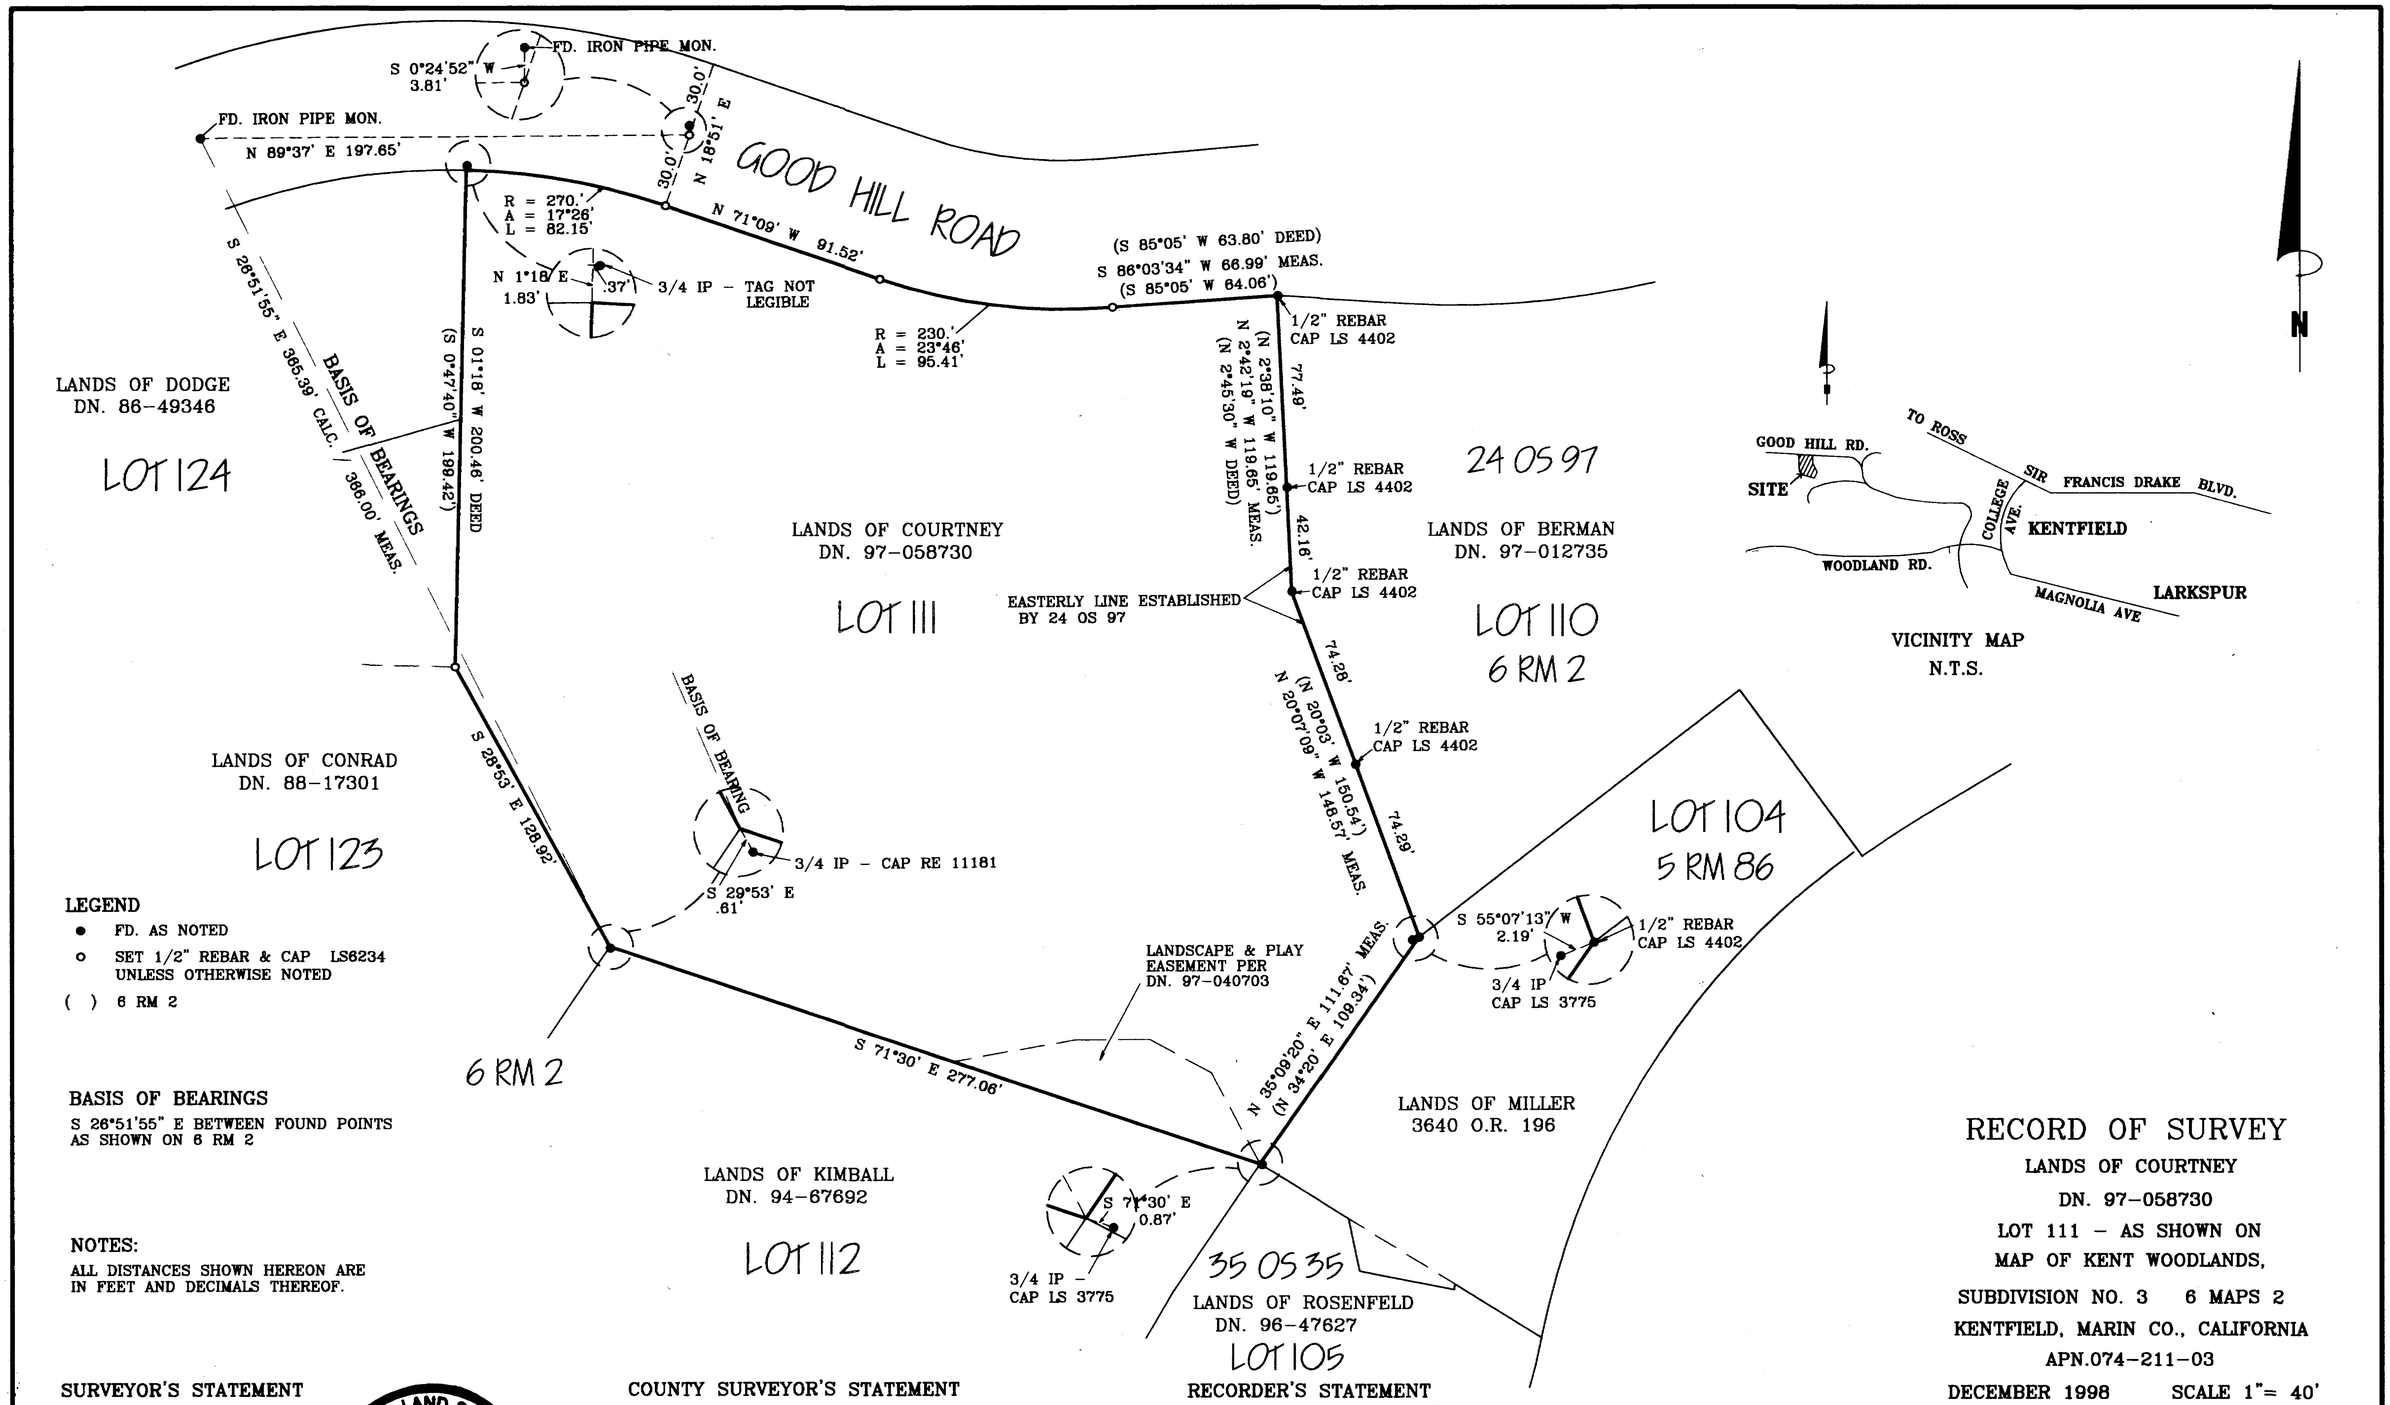

LEGEND

- ● FD. AS NOTED
- o SET 1/2" REBAR & CAP LS6234 UNLESS OTHERWISE NOTED
- ( ) 6 RM 2

BASIS OF BEARINGS

S 26°51'55" E BETWEEN FOUND POINTS AS SHOWN ON 6 RM 2

NOTES:

ALL DISTANCES SHOWN HEREON ARE IN FEET AND DECIMALS THEREOF.

RECORD OF SURVEY

LANDS OF COURTNEY

DN. 97-058730

LOT 111 - AS SHOWN ON

MAP OF KENT WOODLANDS,

SUBDIVISION NO. 3 6 MAPS 2

KENTFIELD, MARIN CO., CALIFORNIA

APN.074-211-03

DECEMBER 1998 SCALE 1"= 40'

SURVEYOR'S STATEMENT

THIS MAP CORRECTLY REPRESENTS A SURVEY MADE BY ME OR UNDER MY DIRECTION IN CONFORMANCE WITH THE REQUIREMENTS OF THE LAND SURVEYOR'S ACT AT THE REQUEST OF TOM & MAGGIE COURTNEY IN DEC. 1998.

BOB WALLING, PLS6234 EXP. 08/31/02

REGISTERED LAND SURVEYOR ROBERT A. WALLING LIC. NO. L6234 STATE OF CALIFORNIA

COUNTY SURVEYOR'S STATEMENT

THIS MAP HAS BEEN EXAMINED IN ACCORDANCE WITH SECTION 8766 OF THE LAND SURVEYOR'S ACT THIS 24TH DAY OF JUNE 1999.

MEHDI MADJD SADJADI

COUNTY SURVEYOR

DEPUTY

REGISTERED PROFESSIONAL ENGINEER JOHN M. WOOLEY No 26450

RECORDER'S STATEMENT

FILED THIS 28TH DAY OF JUNE 19 99, AT 9 M. IN BOOK 1999 OF MAPS AT PAGE 116, AT THE REQUEST OF THE COUNTY SURVEYOR. SERIAL NO. 1999-0048647 FEE: $7.00

JOAN C. THAYER

COUNTY RECORDER

DEPUTY COUNTY RECORDER

BOB WALLING TECHNICAL SERVICES
P.O. Box 1346 Glen Ellen, CA 95442
(415)382-1593 (707)938-1593 938-1592 FAX

JN. 98-70 SHEET 1 OF 1

CAN NO. 1999M116