RECORD OF SURVEY

LOT LINE ADJUSTMENT

BETWEEN MARTIN, CORRIGAN & PARISH/BACK
DN 89-20530, DN 88-01972
AND VILLAGE/TAM JUNCTION PARTNERS, L.P.

MARIN COUNTY CALIFORNIA

JUNE, 1999 SCALE: 1"=40'

SLOOTEN CONSULTING INC.
SURVEYING & ENGINEERING
4740 NORTHGATE BLVD., SUITE 125
SACRAMENTO, CA 95834
(916)641-7570
(FAX)641-7572

SURVEYOR'S STATEMENT

THIS MAP CORRECTLY REPRESENTS A SURVEY MADE BY ME OR UNDER MY DIRECTION IN CONFORMANCE WITH THE REQUIREMENTS OF THE LAND SURVEYORS' ACT AT THE REQUEST OF VILLAGE BUILDERS IN JUNE 11, 1998.

DIRK C. SLOOTEN
LS 5342 EXPIRES DECEMBER 31, 1999

LICENSED LAND SURVEYOR DIRK C. SLOOTEN No. LS 5342 Exp. Dec. 31, 1999 STATE OF CALIFORNIA

COUNTY SURVEYOR'S STATEMENT

THIS MAP HAS BEEN EXAMINED IN ACCORDANCE WITH SECTION 8766 OF THE LAND SURVEYORS ACT THIS 12TH DAY OF JUNE, 1999.

MEHDI MADJD SADJADI
COUNTY SURVEYOR
John M. Woolley
DEPUTY

REGISTERED PROFESSIONAL ENGINEER JOHN M. WOOLEY No 26450 CIVIL STATE OF CALIFORNIA

ALL DISTANCES ARE IN FEET AND DECIMALS THEREOF.

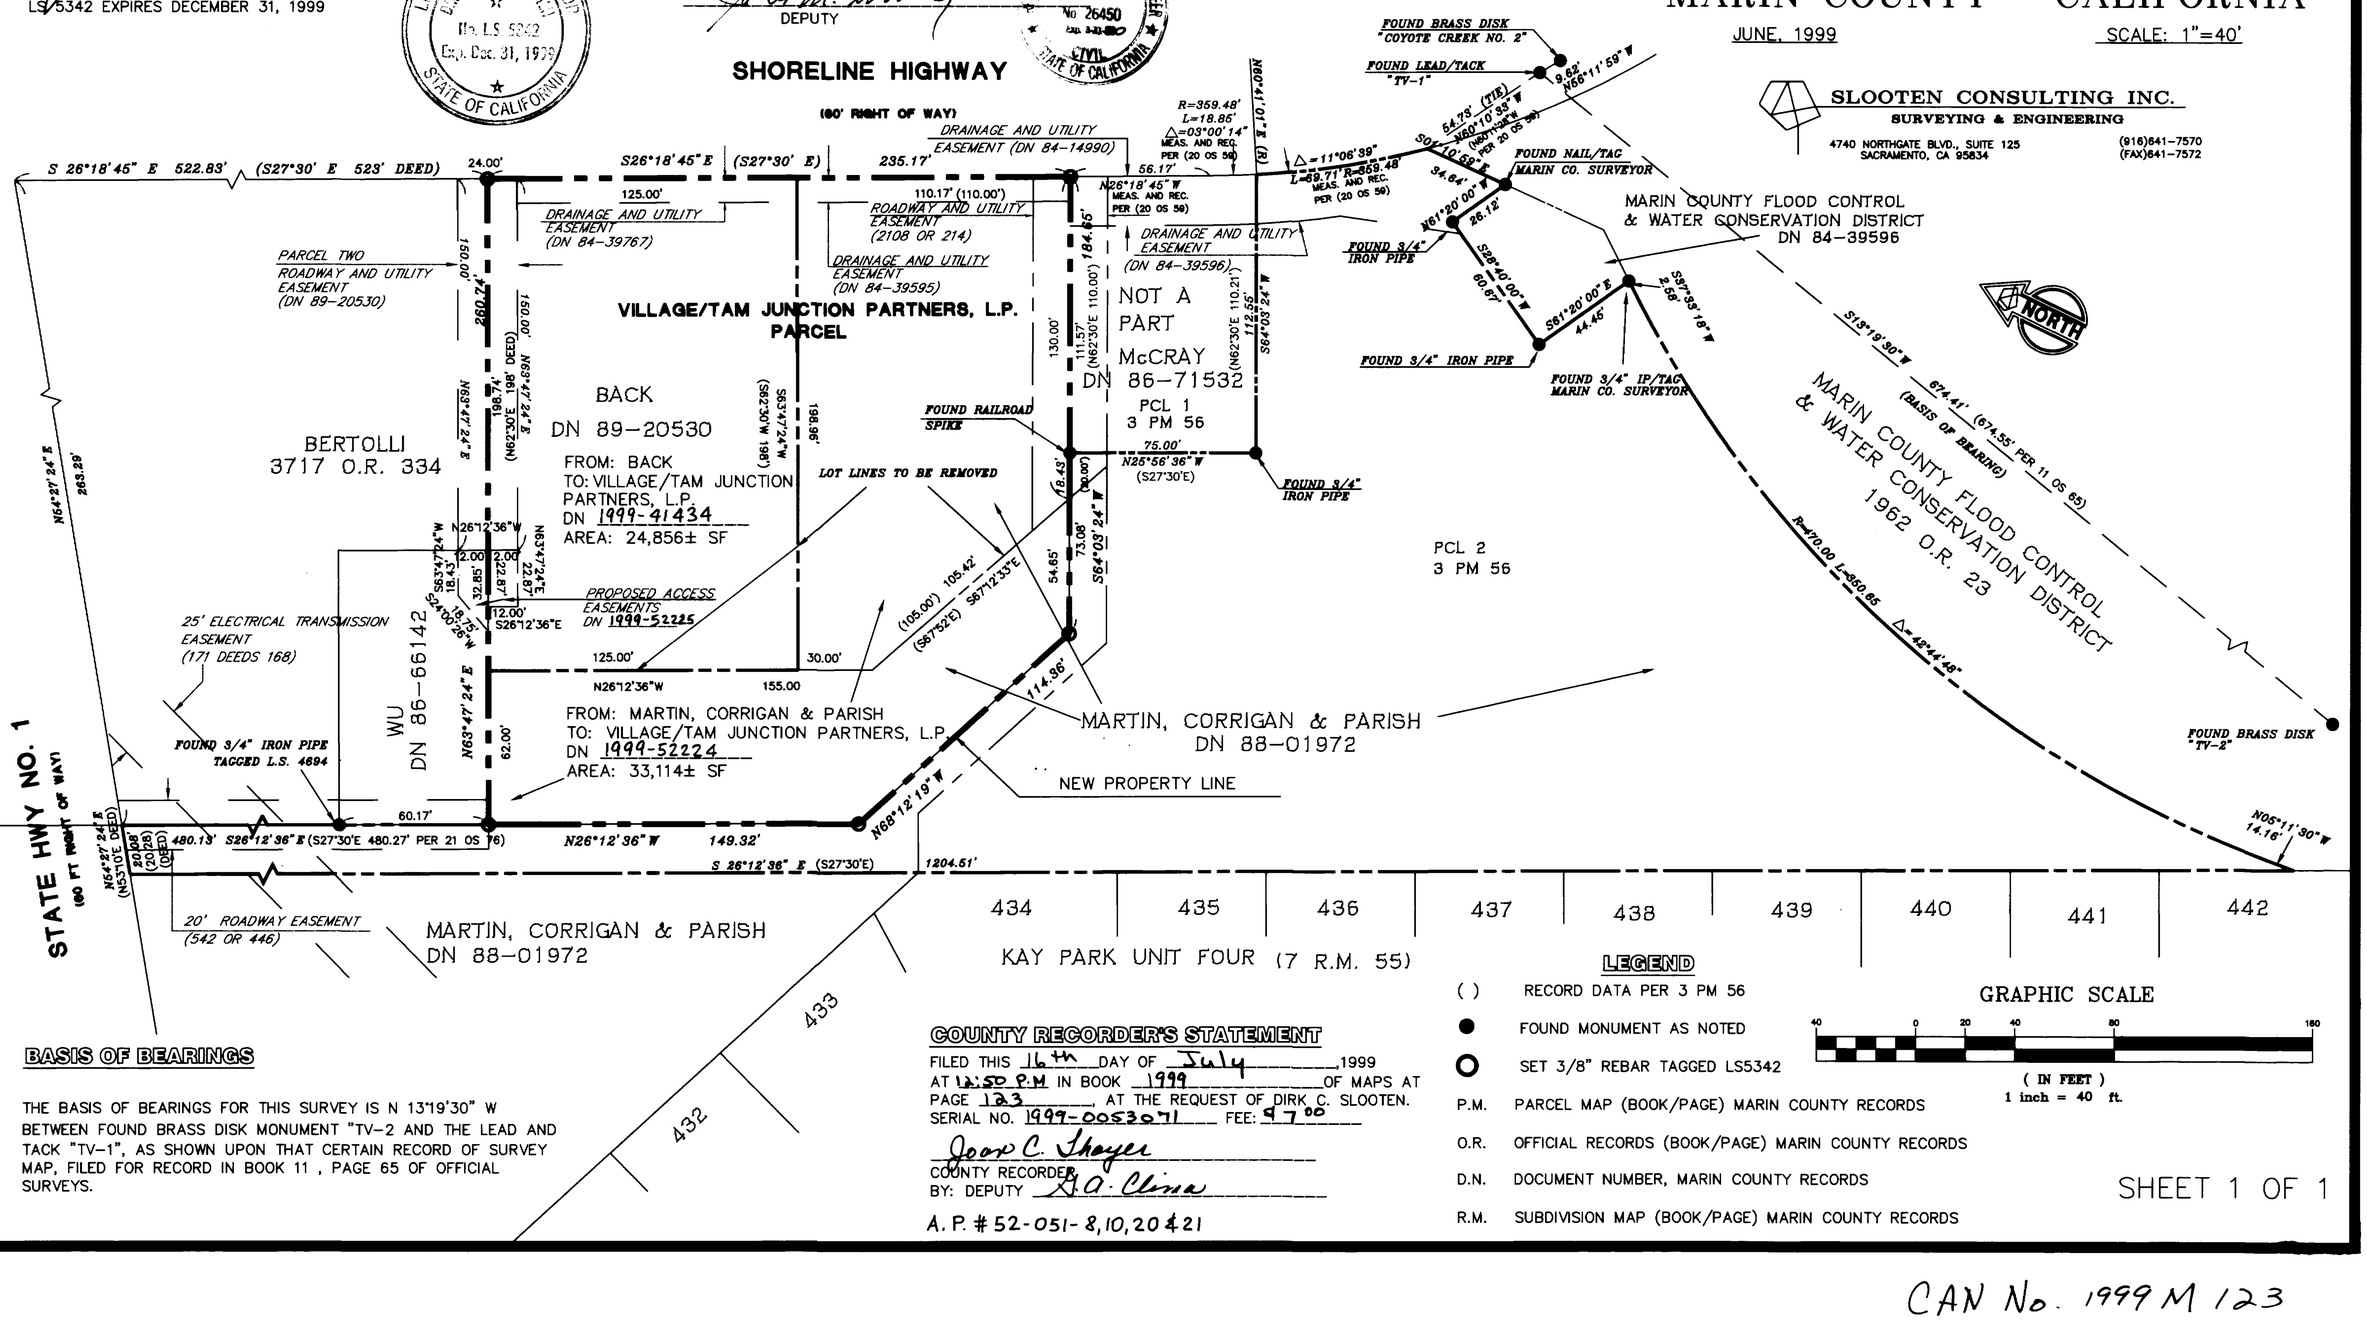

BASIS OF BEARINGS

THE BASIS OF BEARINGS FOR THIS SURVEY IS N 13°19'30" W BETWEEN FOUND BRASS DISK MONUMENT "TV-2 AND THE LEAD AND TACK "TV-1", AS SHOWN UPON THAT CERTAIN RECORD OF SURVEY MAP, FILED FOR RECORD IN BOOK 11 , PAGE 65 OF OFFICIAL SURVEYS.

COUNTY RECORDER'S STATEMENT

FILED THIS 16th DAY OF July 1999
AT 12:50 P.M. IN BOOK 1999 OF MAPS AT PAGE 123, AT THE REQUEST OF DIRK C. SLOOTEN.
SERIAL NO. 1999-0053071 FEE: 9.00

Joop C. Thayer
COUNTY RECORDER
BY: DEPUTY A. Clima

A.P. # 52-051-8,10,20&21

LEGEND

( ) RECORD DATA PER 3 PM 56
● FOUND MONUMENT AS NOTED
○ SET 3/8" REBAR TAGGED LS5342
P.M. PARCEL MAP (BOOK/PAGE) MARIN COUNTY RECORDS
O.R. OFFICIAL RECORDS (BOOK/PAGE) MARIN COUNTY RECORDS
D.N. DOCUMENT NUMBER, MARIN COUNTY RECORDS
R.M. SUBDIVISION MAP (BOOK/PAGE) MARIN COUNTY RECORDS

GRAPHIC SCALE
40 0 20 40 80 160
(IN FEET)
1 inch = 40 ft.

SHEET 1 OF 1

CAN No. 1999 M 123