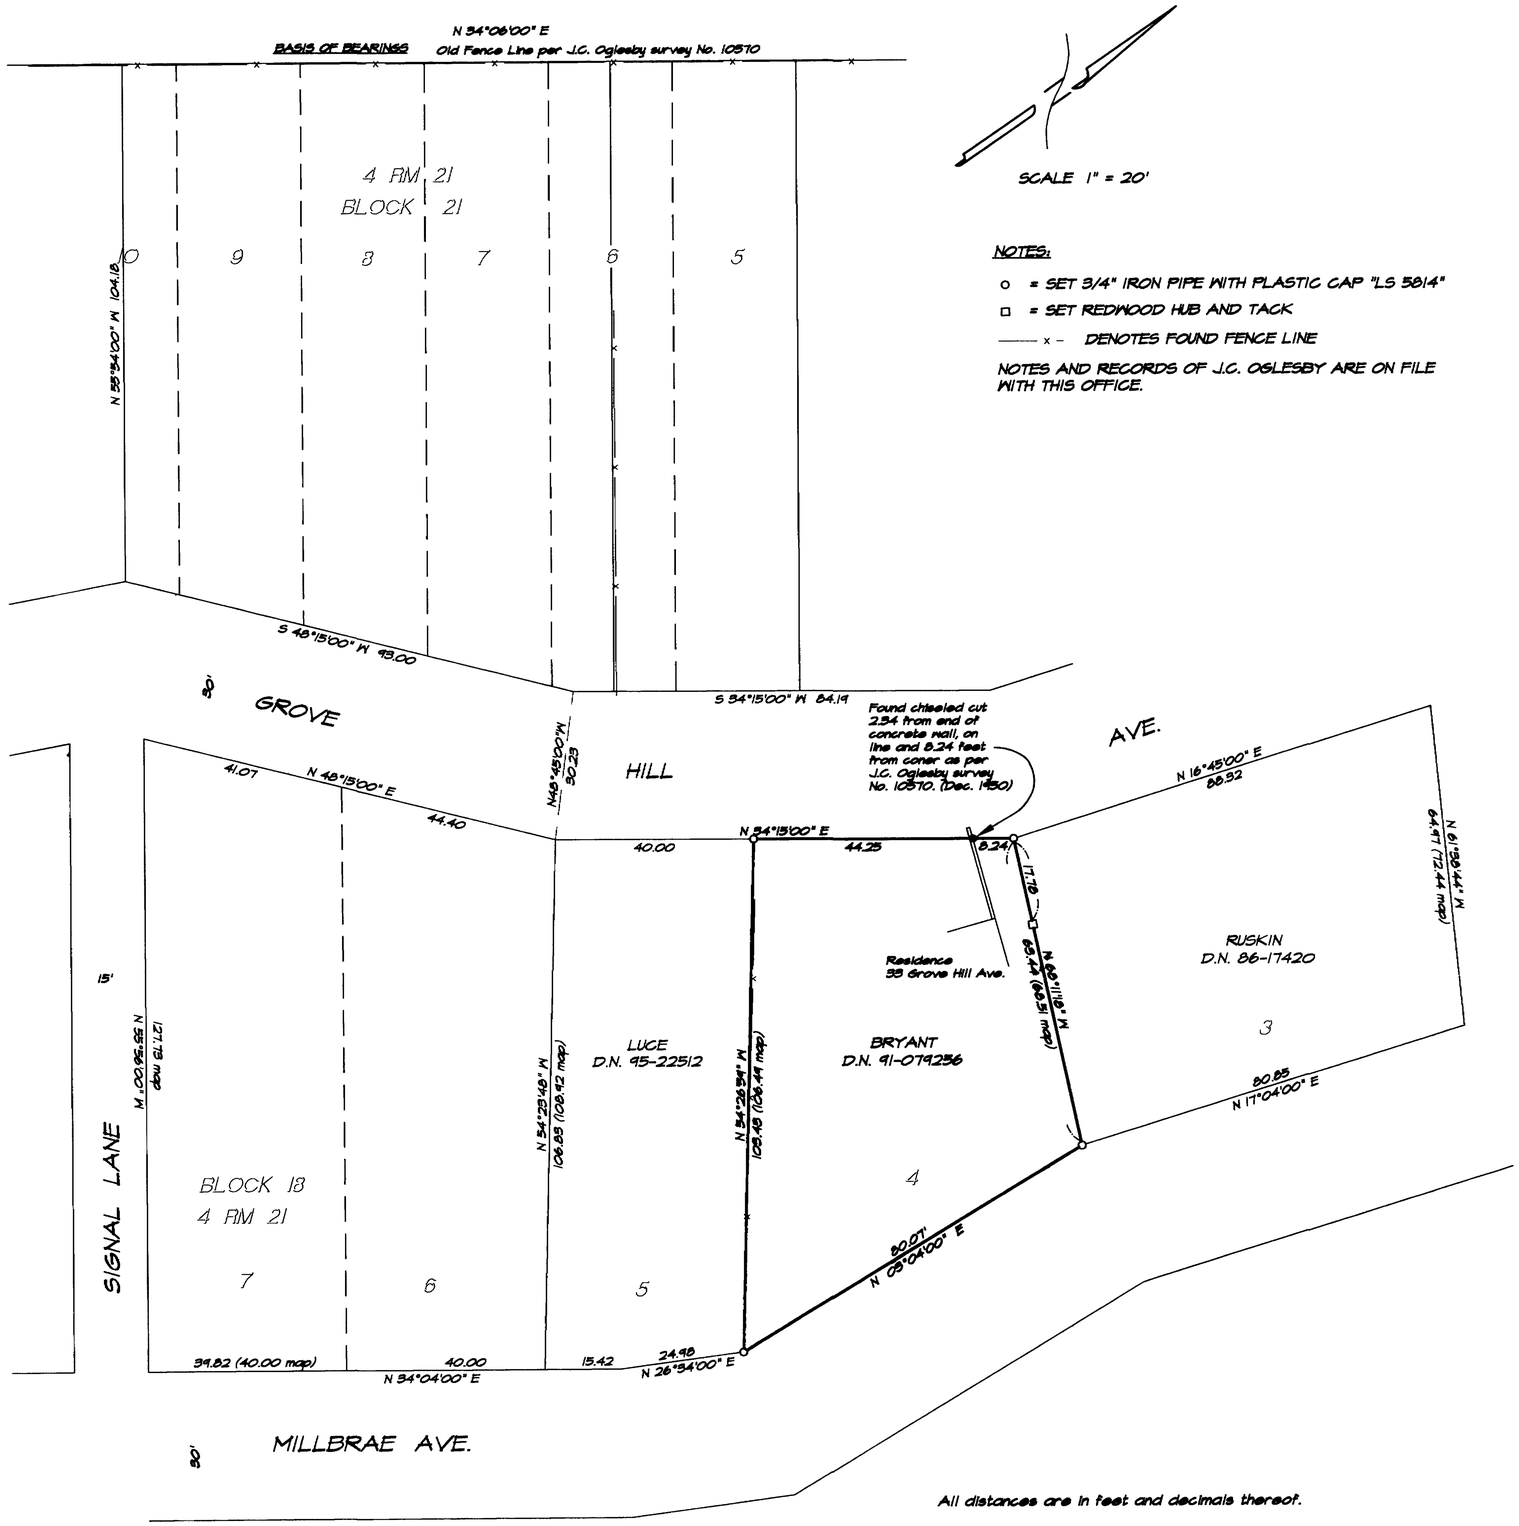

SCALE 1" = 20'

NOTES:

o = SET 3/4" IRON PIPE WITH PLASTIC CAP "LS 5814"

□ = SET REDWOOD HUB AND TACK

——x— DENOTES FOUND FENCE LINE

NOTES AND RECORDS OF J.C. OGLESBY ARE ON FILE WITH THIS OFFICE.

All distances are in feet and decimals thereof.

SURVEYORS STATEMENT

THIS MAP CORRECTLY REPRESENTS A SURVEY MADE BY ME OR UNDER MY DIRECTION IN CONFORMANCE WITH REQUIREMENTS OF THE LAND SURVEYORS ACT AT THE REQUEST OF William & Susan Bryant IN June 1999.

SIGNED William Schroeder
WILLIAM SCHROEDER - L.S. 5814

LICENSED LAND SURVEYOR WILLIAM E. SCHROEDER EXP 10/30/2000 NO 5814 STATE OF CALIFORNIA

RECORDERS STATEMENT

FILED THIS 27TH DAY OF JULY 1999 AT 12:57 P M IN BOOK 1999 OF MAPS AT PAGE 127 AT THE REQUEST OF: MARIN COUNTY PUBLIC WORKS DEPT.
SERIAL NO. 1999-0055855 FEE: $7.00

Joan C. Thayer
COUNTY RECORDER
BY DEPUTY: Eleanor Shimano

COUNTY SURVEYORS STATEMENT

THIS MAP HAS BEEN EXAMINED IN ACCORDANCE WITH SECTION 8766 OF THE LAND SURVEYOR'S ACT THIS 20TH DAY OF JULY 1999.

MEHDI MADJD SADJADI
COUNTY SURVEYOR
BY DEPUTY: John M. Worley

REGISTERED PROFESSIONAL ENGINEER JOHN M. WOOLEY No. 26450 CIVIL STATE OF CALIFORNIA

RECORD OF SURVEY

LANDS OF BRYANT
AS DESCRIBED IN DOCUMENT No. 91-079256
BEING LOT 4 BLOCK 18
"AMENDED MAP OF SEQUOIA PARK No. 2"
BOOK 4 OF MAPS AT PAGE 21
MARIN COUNTY RECORDS
SAN ANSELMO MARIN COUNTY CALIFORNIA
JUNE 199 SURVEY No. S-1164

PREPARED BY

WILLIAM SCHROEDER & ASSOCIATES
23 CABRILLO COURT
SAN RAFAEL CALIFORNIA
AP # 6-112-03 SHEET 1 OF 1

CAN No. 1999M127