SURVEYOR'S STATEMENT

THIS MAP CORRECTLY REPRESENTS A SURVEY MADE BY ME OR UNDER MY DIRECTION IN CONFORMANCE WITH THE REQUIREMENTS OF THE LAND SURVEYOR'S ACT AT THE REQUEST OF Dan Newell for BRUSH IN October 1998.

SIGNED: J. E. Brunner L.S. 3887
J. E. BRUNNER LIC. EXP. 6/30/00

DIMENSIONS ARE IN FEET AND DECIMALS.

SCALE: 1" = 40'

THE MERIDIAN OF THIS SURVEY IS BASED UPON FOUND POINTS BY L.S. 3775 IN 15 P.M. 58 AND 16 P.M. 97

- ● FOUND 3/4" IRON PIPE & PLUG LS 3775.
- ■ FOUND 2"x 2" HUB & LS 3775.
- ○ SET #5 REBAR & CAP LS 3887. "UNLESS OTHERWISE NOTED." TAG SET = LS 3887.

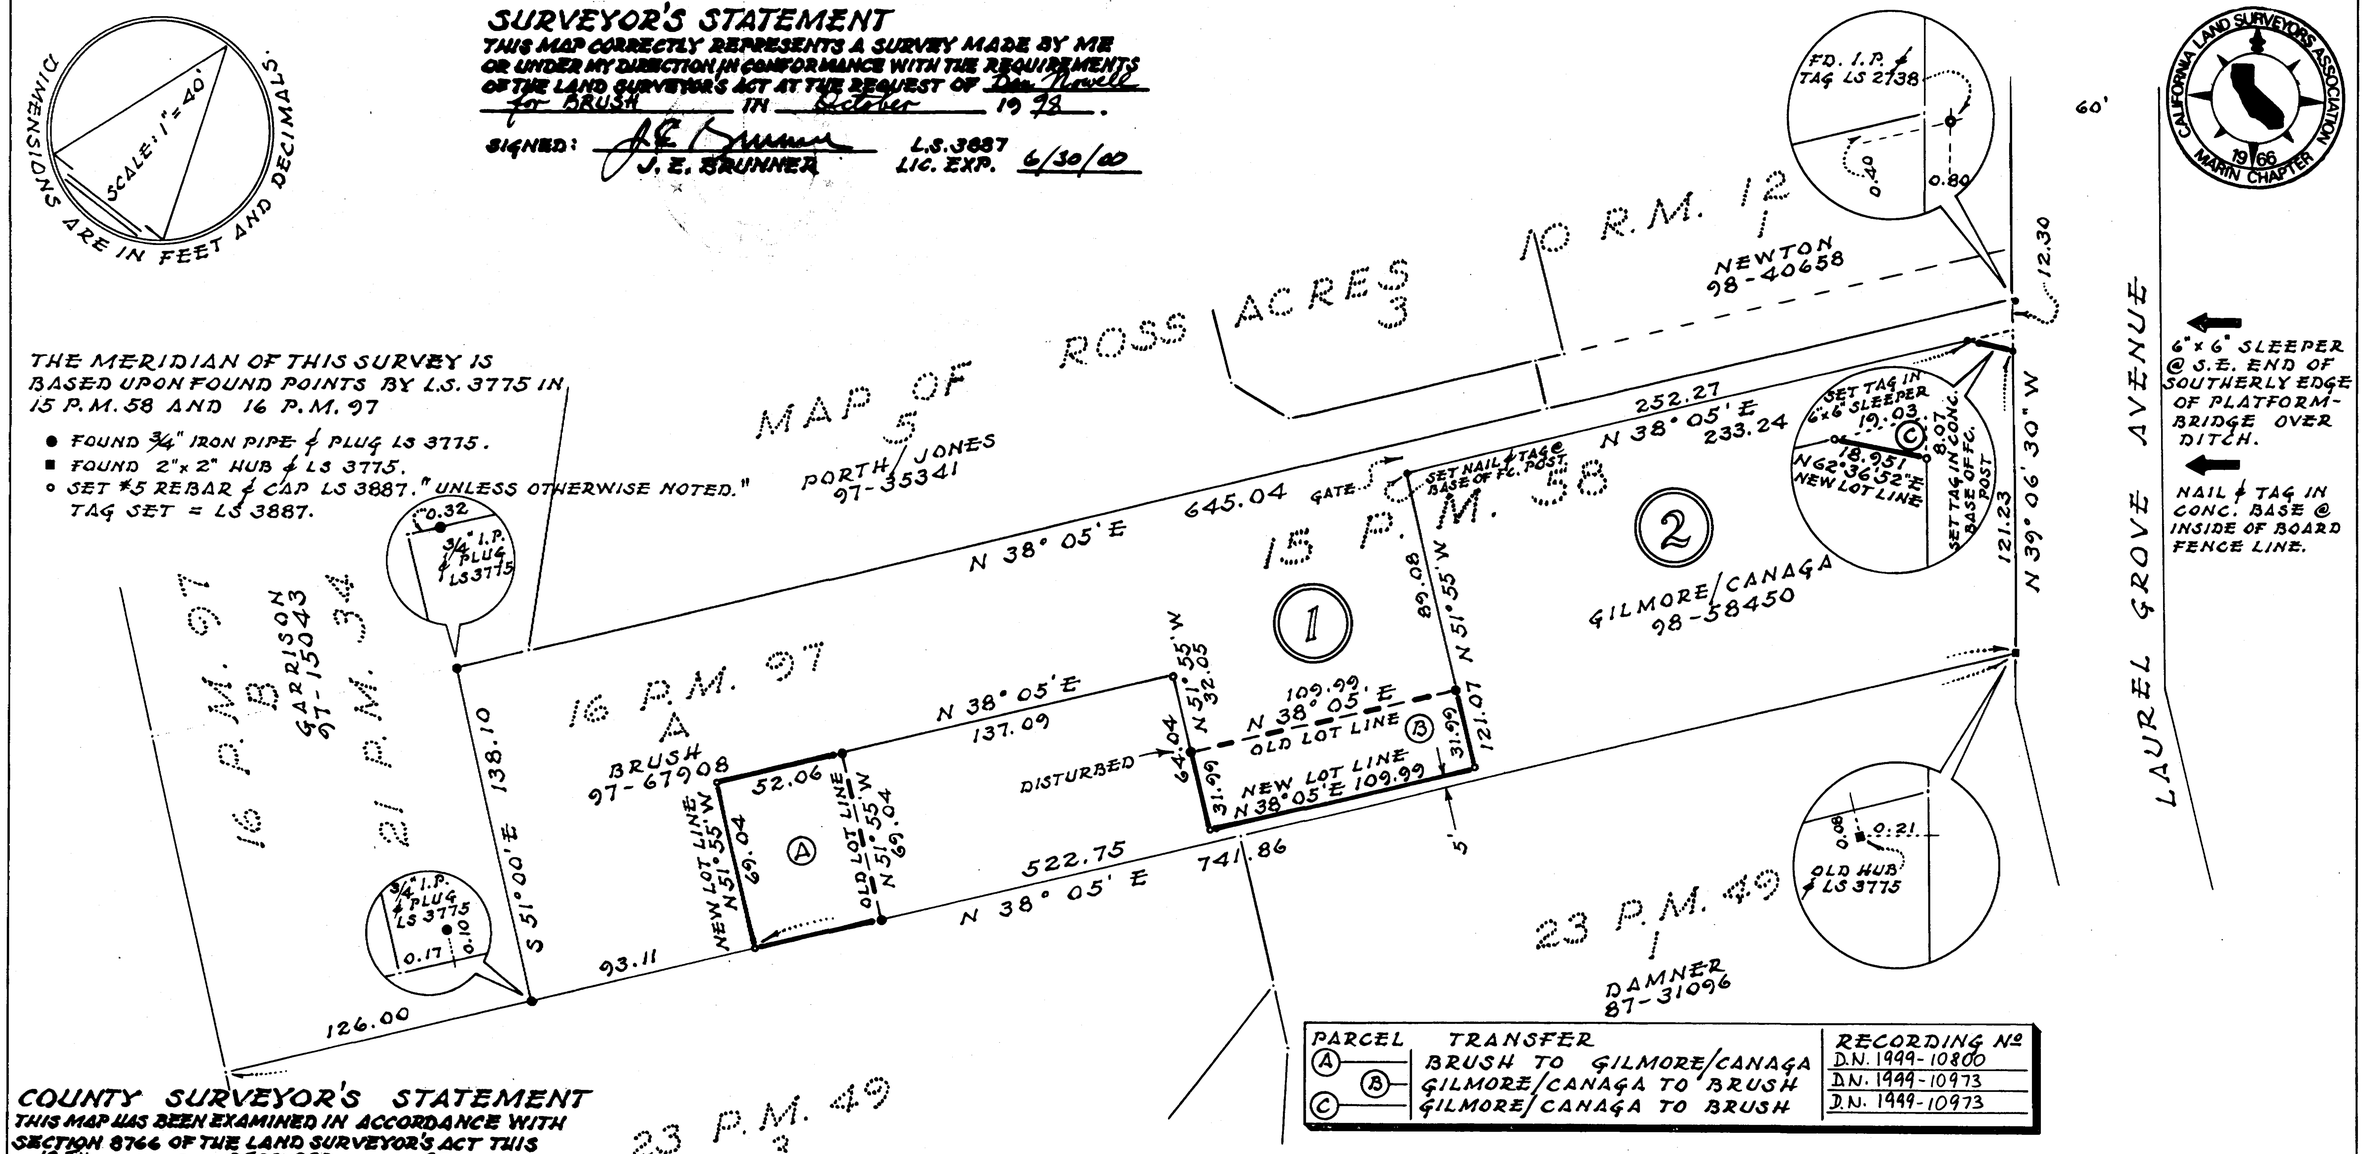

6"x 6" SLEEPER @ S.E. END OF SOUTHERLY EDGE OF PLATFORM-BRIDGE OVER DITCH.

NAIL & TAG IN CONC. BASE @ INSIDE OF BOARD FENCE LINE.

PARCEL	TRANSFER	RECORDING Nº
A	BRUSH TO GILMORE/CANAGA	D.N. 1999-10800
B	GILMORE/CANAGA TO BRUSH	D.N. 1999-10973
C	GILMORE/CANAGA TO BRUSH	D.N. 1999-10973

COUNTY SURVEYOR'S STATEMENT

THIS MAP HAS BEEN EXAMINED IN ACCORDANCE WITH SECTION 8766 OF THE LAND SURVEYOR'S ACT THIS 10TH DAY OF DECEMBER 1998.

MEHDI MADJD SADJADI
COUNTY SURVEYOR
John M. Woolley
DEPUTY

REGISTERED PROFESSIONAL ENGINEER JOHN M. WOOLLEY No 26450 CIVIL STATE OF CALIFORNIA

RECORDER'S STATEMENT

FILED THIS 27TH DAY OF JULY 1999, AT 12:57 P.M.
IN BOOK 1999 OF Maps AT PAGE 129
SERIAL No. 1999-0055837 FEE $7.00 AT THE REQUEST OF Department of Public Works - Marin County
Joan C. Thayer
COUNTY RECORDER
Eleanor Shimano
DEPUTY RECORDER

RECORD OF SURVEY

LOT LINE ADJUSTMENT BETWEEN

BRUSH 97-67908 AND GILMORE/CANAGA 98-58450

15 PARCEL MAPS 58 & 16 PARCEL MAPS 97

ROSS MARIN COUNTY CALIFORNIA

OCTOBER 1998

JERRICO ASSOCIATES 77 MARK DRIVE SAN RAFAEL CALIFORNIA.

72-211-28, 29 7320-1 1/1

CAN NO. 1999M129