137

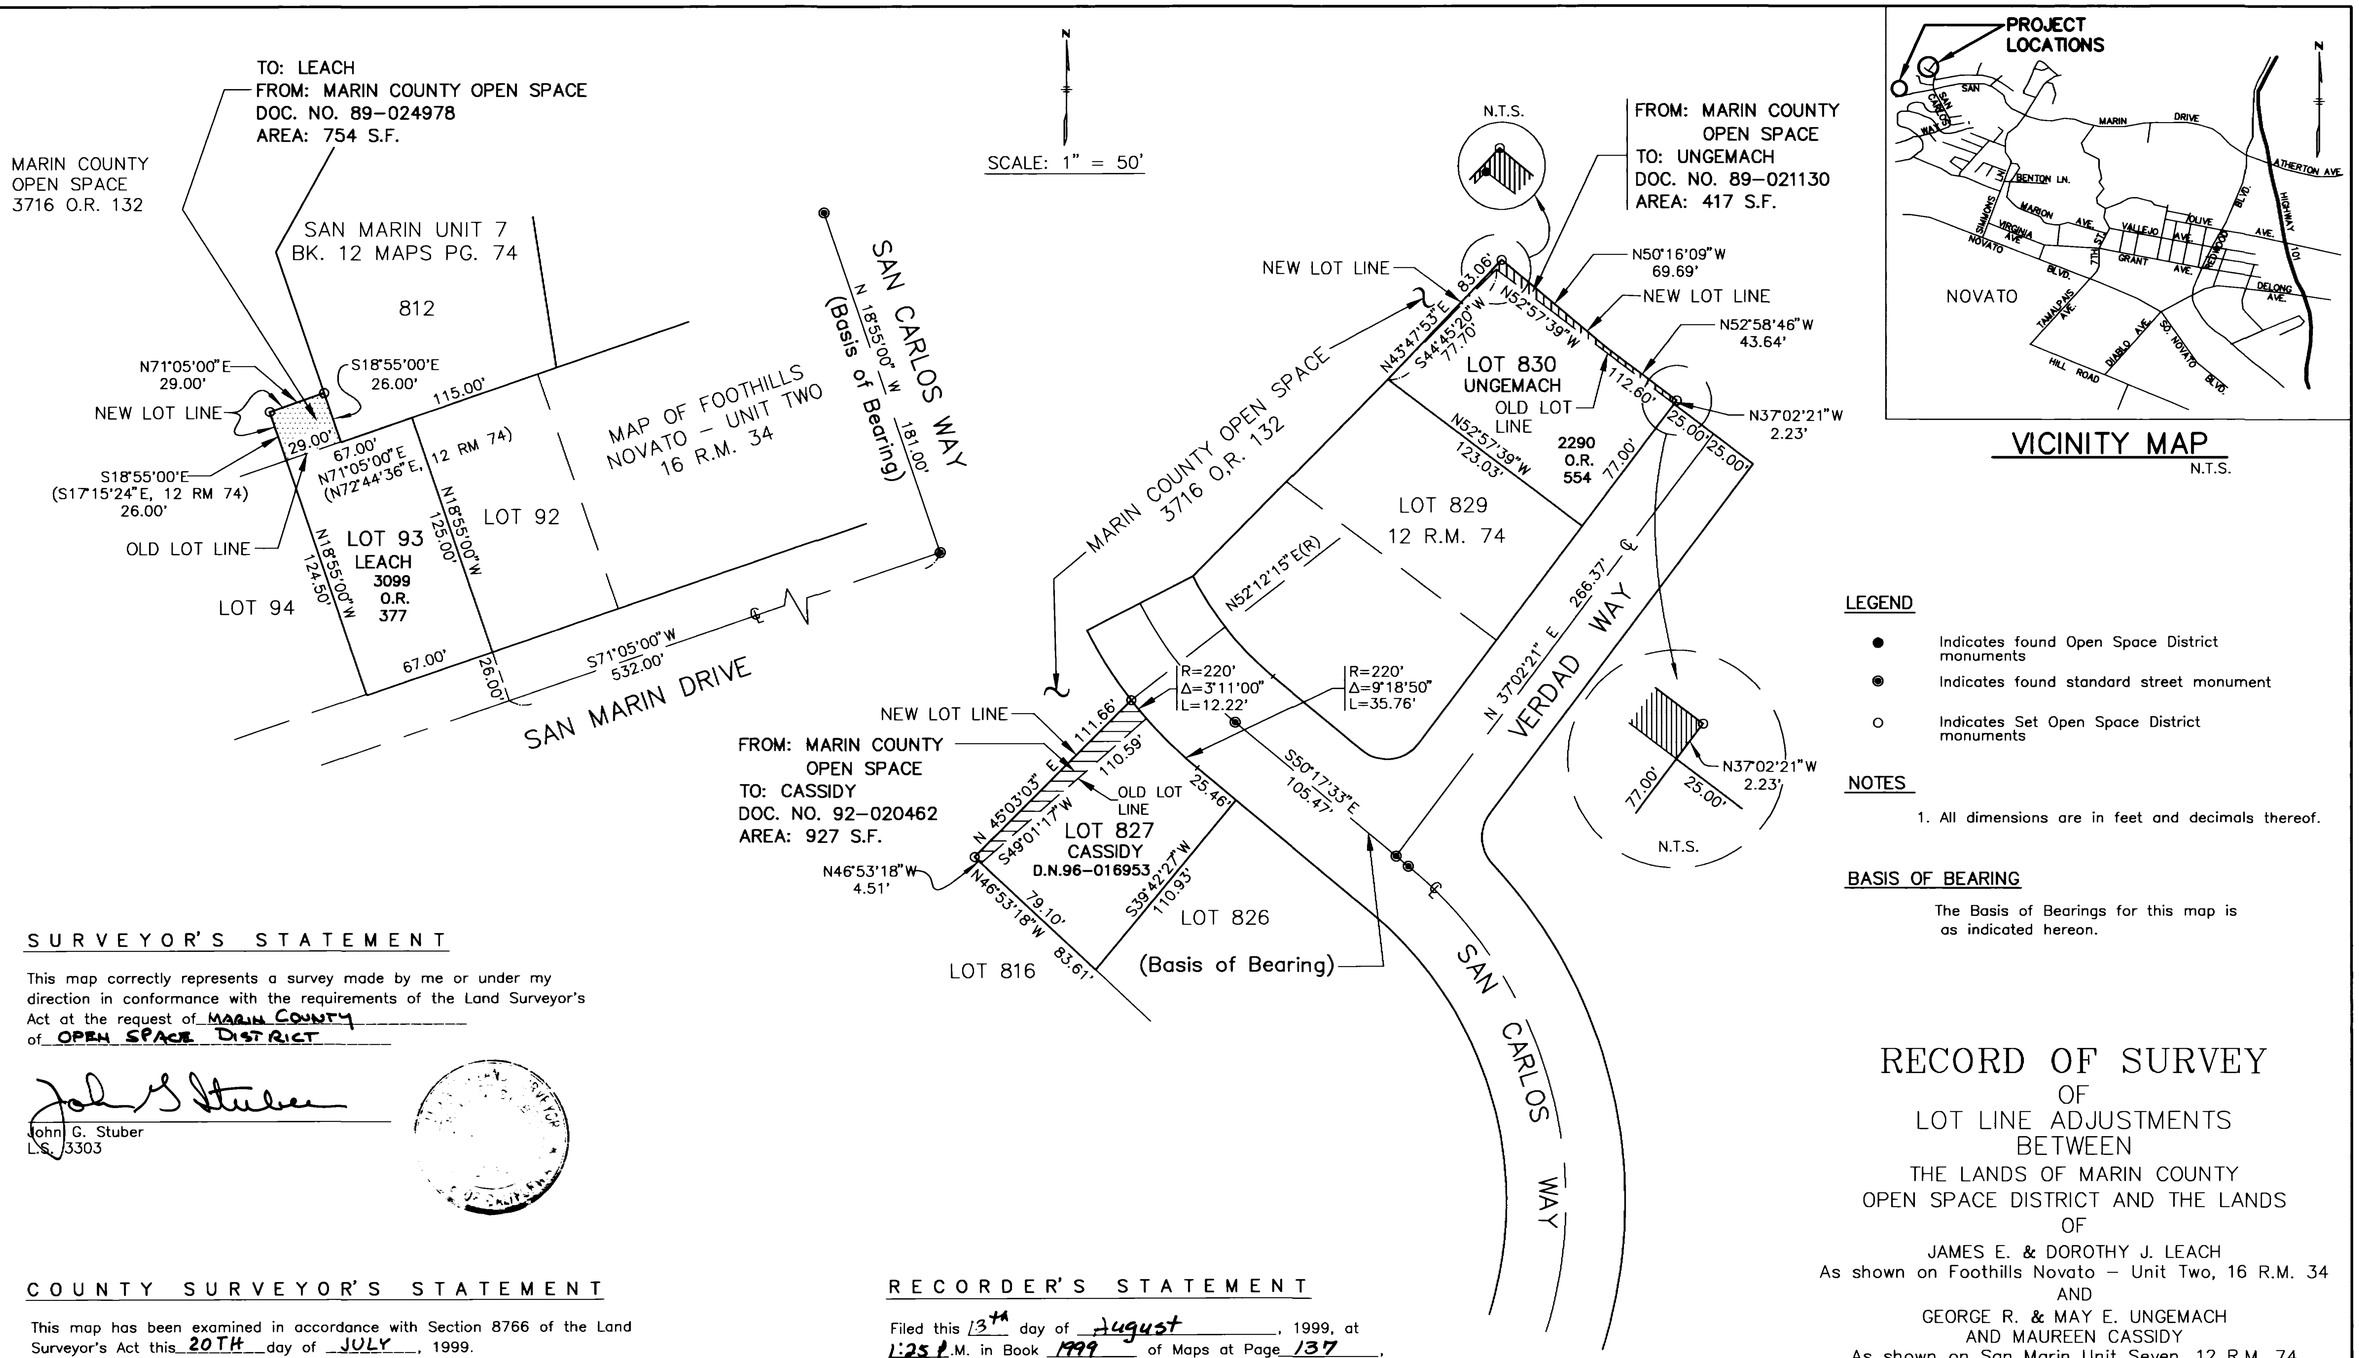

VICINITY MAP
N.T.S.

LEGEND

- ● Indicates found Open Space District monuments
- ◉ Indicates found standard street monument
- ○ Indicates Set Open Space District monuments

NOTES

1. All dimensions are in feet and decimals thereof.

BASIS OF BEARING

The Basis of Bearings for this map is as indicated hereon.

SURVEYOR'S STATEMENT

This map correctly represents a survey made by me or under my direction in conformance with the requirements of the Land Surveyor's Act at the request of MARIN COUNTY of OPEN SPACE DISTRICT

John G. Stuber
L.S. 3303

COUNTY SURVEYOR'S STATEMENT

This map has been examined in accordance with Section 8766 of the Land Surveyor's Act this 20TH day of JULY, 1999.

MEHDI MADJD SADJADI, John W. Mooney
County Surveyor's, Deputy

RECORDER'S STATEMENT

Filed this 13th day of August, 1999, at 1:25 P.M. in Book 1999 of Maps at Page 137, at the request of Marin County.

Serial #. 1999-006120 Fee: -0-

Joan C. Thayer
County Recorder

J. A. Clima
Deputy

RECORD OF SURVEY
OF
LOT LINE ADJUSTMENTS
BETWEEN
THE LANDS OF MARIN COUNTY OPEN SPACE DISTRICT AND THE LANDS OF
JAMES E. & DOROTHY J. LEACH
As shown on Foothills Novato - Unit Two, 16 R.M. 34
AND
GEORGE R. & MAY E. UNGEMACH
AND MAUREEN CASSIDY
As shown on San Marin Unit Seven, 12 R.M. 74

COUNTY OF MARIN STATE OF CALIFORNIA
MAY, 1999

CSW [St]²
CSW/STUBER-STROEH ENGINEERING GROUP, INC.
CONSULTING ENGINEERS
790 DeLong Ave., Novato, CA. 94945-3246
(415) 892-4763 FAX (415) 892-4502
© 1999

A.P.# 124-362-14, 124-371-05, & 124-291-56

SHEET 1 OF 1
JOB 8.483.010
B-

CAN No. 1999 M 137