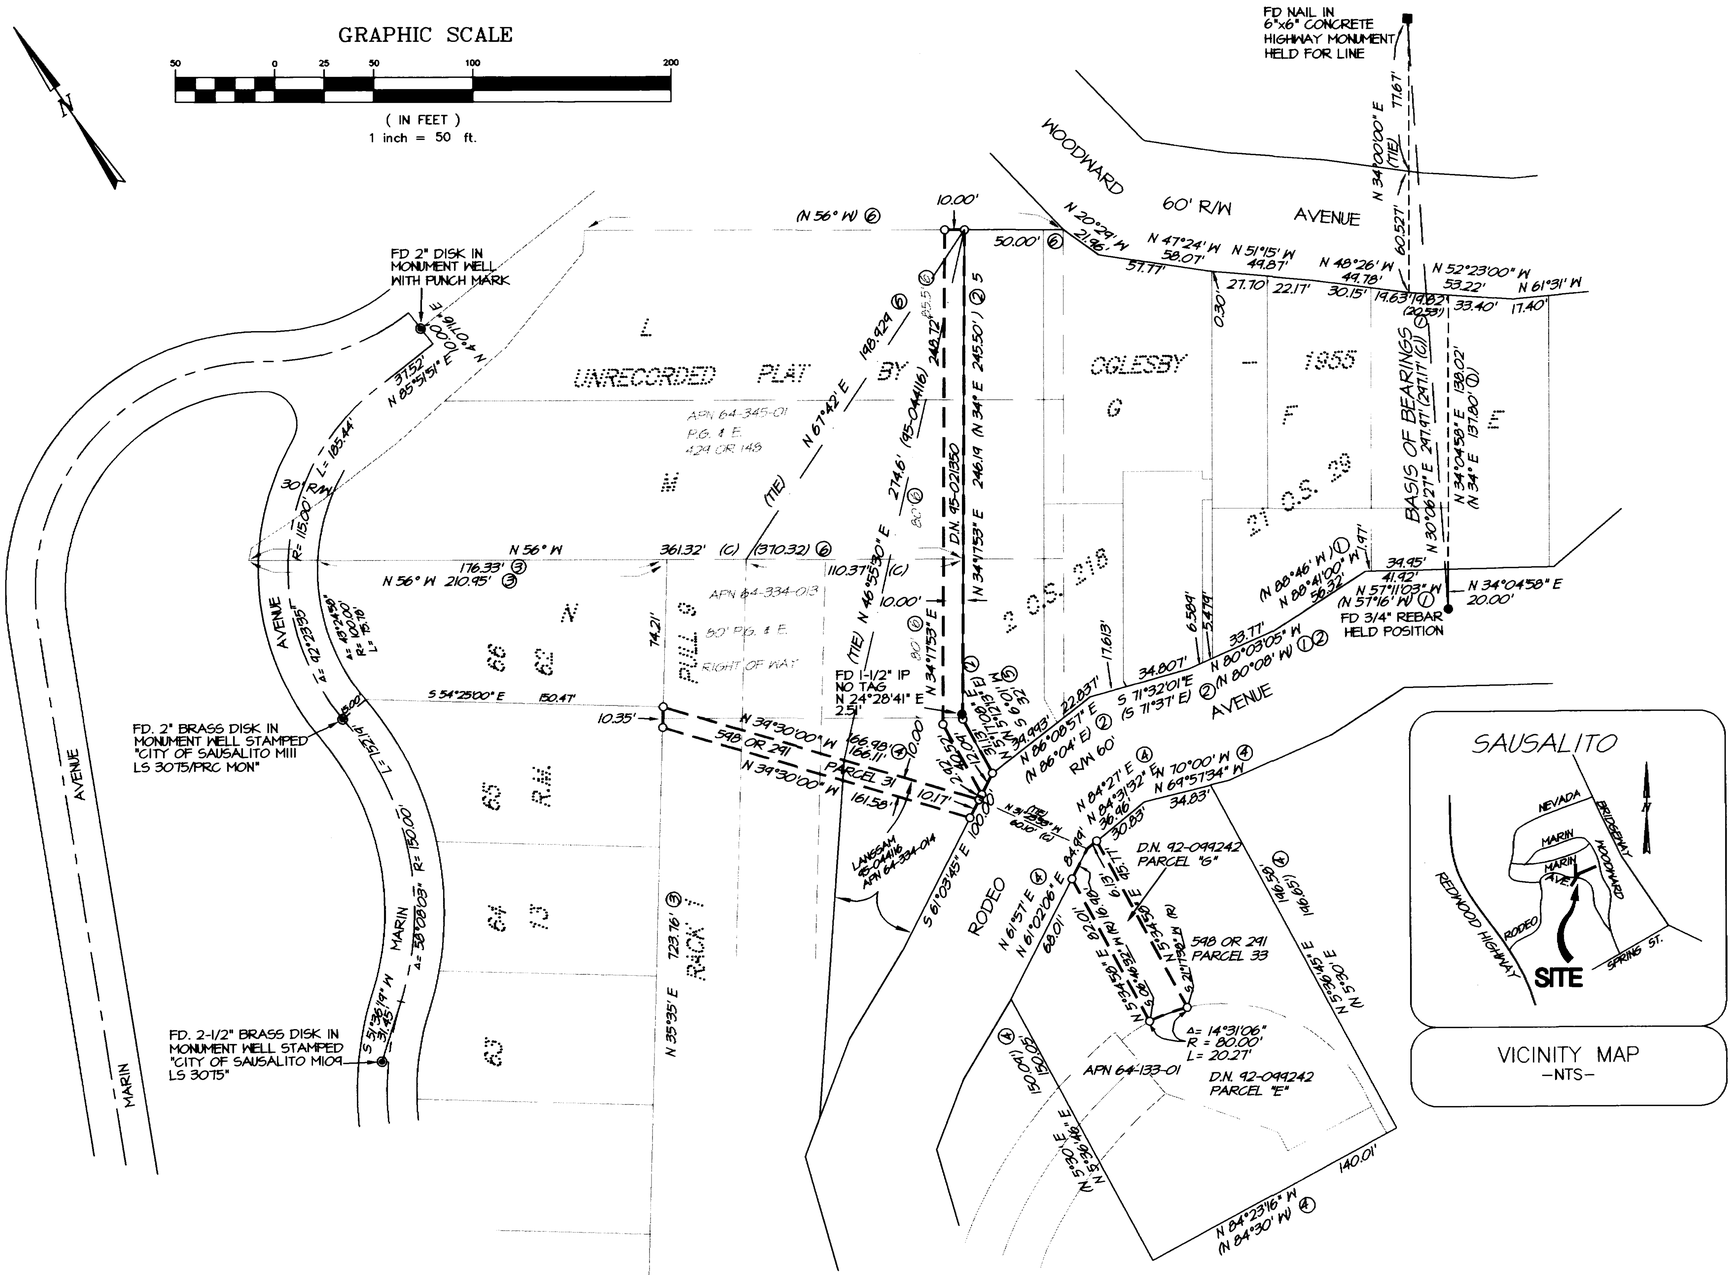


## RECORDER'S STATEMENT

FILED THIS 13th DAY OF August 1999 AT 1:25 P.M. IN BOOK 1999 OF MAPS AT PAGE 140 AT THE REQUEST OF I.L. SCHWARTZ ASSOC., INC.

SERIAL NO. 99-006204 FEE: $7.00

Joan C. Thayer
COUNTY RECORDER

BY: J. A. Clima
DEPUTY

## COUNTY SURVEYOR'S STATEMENT

THIS MAP HAS BEEN EXAMINED IN ACCORDANCE WITH SECTION 8766 OF THE LAND SURVEYOR'S ACT.

THIS 10TH DAY OF AUGUST 1999.

MEHDI MADJD SADJADI
COUNTY SURVEYOR

BY: _____
DEPUTY

REGISTERED PROFESSIONAL ENGINEER ROBERT DARELL REARICK No. C 37179 Exp. 9-31-2000 CIVIL STATE OF CALIFORNIA

## BASIS OF BEARINGS

N 30°26'27" E BETWEEN A FOUND 1/2" REBAR AND A 6"x6" CONCRETE HIGHWAY MONUMENT AS SHOWN ON THE RECORD OF SURVEY FILED IN BOOK 21 OF OFFICIAL SURVEYS, PAGE 29. THE CALCULATED DISTANCE BEING 247.17 FEET AND AND THE MEASURED DISTANCE BEING 247.97 FEET.

## LEGEND

| | |
|---|---|
| ○ | SET 3/4" IRON PIPE & TAG R.C.E. 18221 |
| ◉ | FOUND STANDARD CITY MONUMENT |
| ● | FOUND MONUENT AS NOTED |
| - - - - | PROPERTY LINE/DISTINCITVE BORDER LINE |
| ( ) | REFERENCE DATA |
| ② | REFERENCE NUMBER (SEE TABLE) |
| (M)(C) | MEASURED/CALCULATED DATA |
| D.N. | DOCUMENT NUMBER |
| O.R. | OFFICIAL RECORDS |
| I.P. | IRON PIPE |

## REFERENCES

1. 21 OS 29
2. 2 OS 218
3. 13 RM 62 "MARINA VISTA SUBDIVISION"
4. 548 OR 291
5. D.N. 95-21350
6. UNRECORDED PLAT BY J.C. OGLESBY, R.C.E. (JULY 1955) ON FILE AT THE CITY OF SAUSALITO

## NOTES

ALL DISTANCES AND DIMENSIONS ARE SHOWN IN FEET AND DECIMALS THEREOF.

ALL REFERENCES ARE MARIN COUNTY RECORDS

## ENGINEER'S STATEMENT

THIS MAP CORRECTLY REPRESENTS A SURVEY MADE BY ME OR UNDER MY DIRECTION IN CONFORMANCE WITH THE REQUIREMENTS OF THE LAND SURVEYOR'S ACT AT THE REQUEST OF THE MARIN MUNICIPAL WATER DISTRICT IN MAY 1999.

IRVING L. SCHWARTZ R.C.E. 18221

# RECORD OF SURVEY

## Being Easement Parcels of the Marin Municipal Water District in Book 598 Official Records Page 291, Parcel 31, Document No. 92-099242, Parcel "G" and Document No. 95-021350 City of Sausalito Marin County California

A.P.N. 64-133-01
A.P.N. 64-345-02
A.P.N. 64-334-13, 14

PREPARED BY:
I.L. SCHWARTZ ASSOCIATES, INC.©
CIVIL ENGINEERING AND LAND SURVEYING
79 GALLI DRIVE NOVATO, CA 94949 (415)883-9200 FAX 883-2763

SCALE AS SHOWN JUNE1999
JOB NO. 6963 SHEET 1 OF 1

FIELD BOOK NO.: 172
DWG. FILE: 6963TROS.DWG

CAN No. 1999 M 140