146

DOUGLAS J. MATTESON
CIVIL ENGINEER & LAND
SURVEYOR
200 GATE 5 RD. #208
SAUSALITO CA. 94965
332 7614

SURVEYOR'S STATEMENT

THIS MAP CORRECTLY REPRESENTS A SURVEY MADE BY ME OR UNDER MY DIRECTION IN CONFORMANCE WITH THE REQUIREMENTS OF THE LAND SURVEYORS ACT AT THE REQUEST OF **Ian Thompson** IN **JAN 1999**

Douglas J. Matteson
DOUGLAS J. MATTESON R.C.E. 18200
LICENSE EXPIRES JUNE 1997
SURVEYORS STATEMENT

REGISTERED PROFESSIONAL ENGINEER DOUGLAS J. MATTESON No. 18200 Plateau Lic. 06001 CIVIL STATE OF CALIFORNIA

1"=30'

BASIS OF BEARING:

THE BASIS OF BEARING FOR THIS SURVEY OF NORTH 45° 21" 16" WEST, WAS TAKEN FROM FOUND MONUMENTS PER 29OS 99[See Map]

NOTES:

1. ALL DISTANCES ARE IN FEET OR DECIMALS THEREOF.

COUNTY SURVEYOR'S STATEMENT

THIS MAP HAS BEEN EXAMINED IN ACCORDANCE WITH SECTION 8766 OF THE LAND SURVEYORS ACT THIS 10 TH DAY OF AUGUST 1999

MEHDI MADJD SADJADI
COUNTY SURVEYOR

BY DEPUTY:

REGISTERED PROFESSIONAL ENGINEER ROBERT DARRELL BEAUMONT No. C 30212 Exp. 3-31-2000 CIVIL STATE OF CALIFORNIA

RECORDER'S STATEMENT:

FILED THIS 13TH DAY OF August 1999

AT 1:25 P.M IN BOOK 1999 OF MAPS

AT PAGE 146. AT THE REQUEST OF THE COUNTY OF MARIN DEPARTMENT OF PUBLIC WORKS.

SERIAL NO. 99-61210 FEE $ 7.00

Joan C. Thayer
COUNTY RECORDER:

Y. A. Clima
BY DEPUTY:

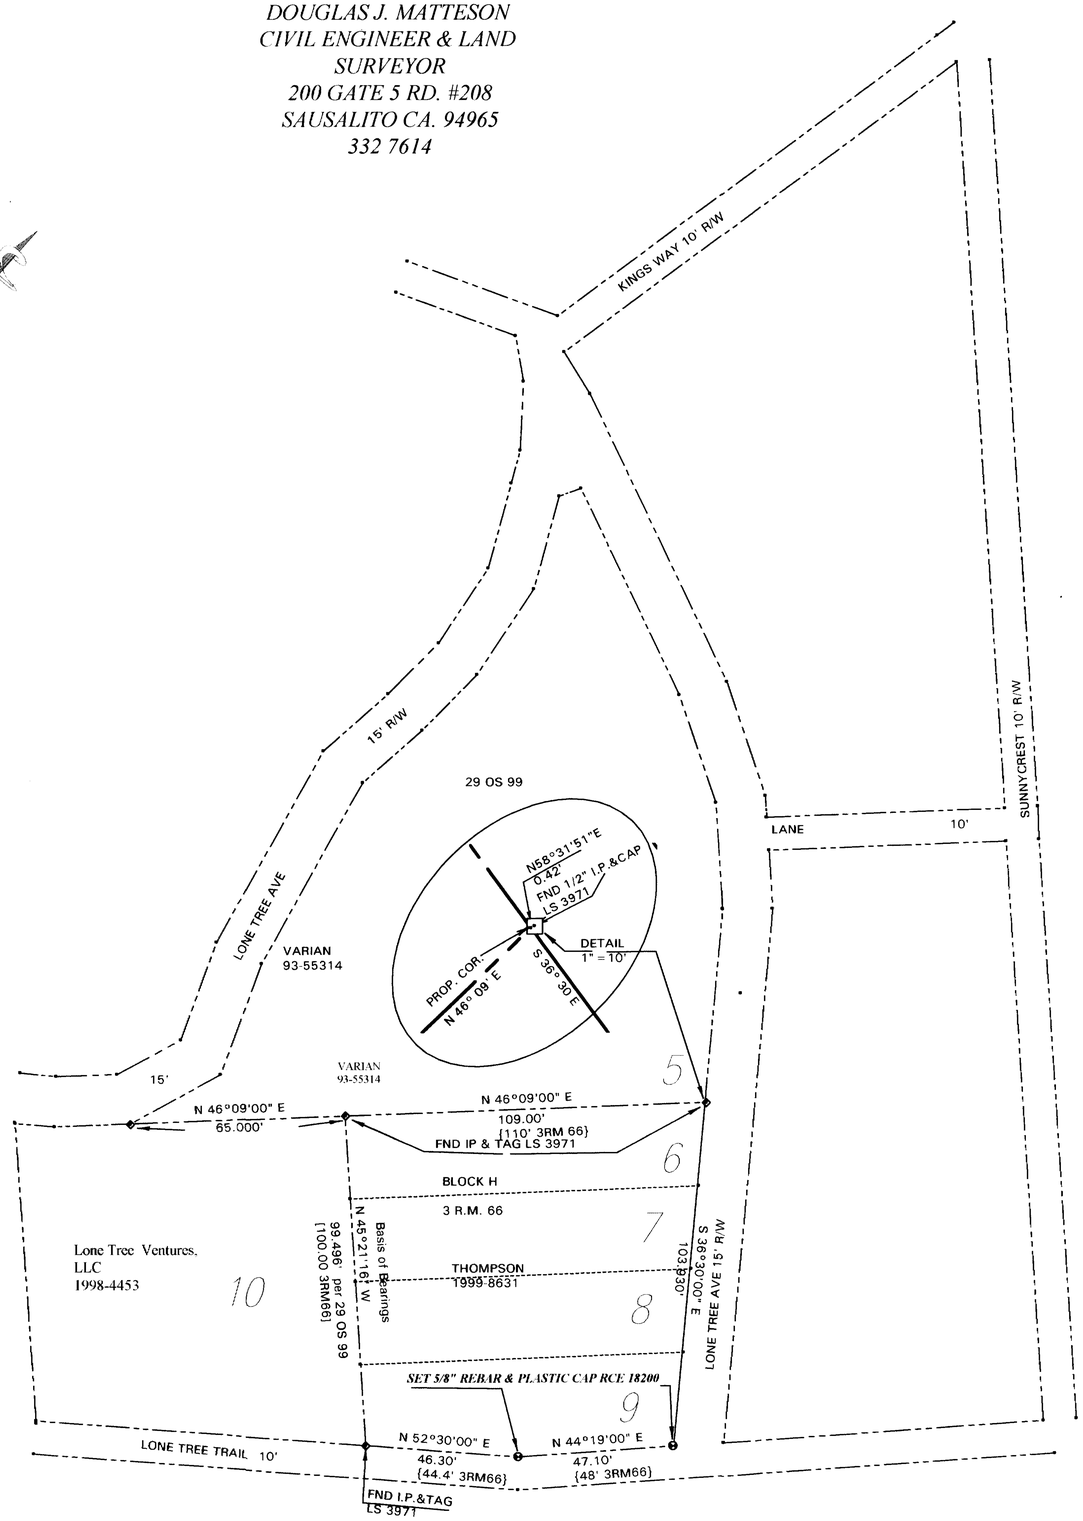

RECORD OF SURVEY OF THE LANDS OF IAN THOMPSON D.N.99-8631 BEING LOTS 6,7,8,&9 BLOCK H OF SUB #2 MUIR WOODS PARK 3 RM 66 AP# 045-232-07

MARIN CO. CALIFORNIA

DATE OF MAP1/1999 FILE: LONE TREE ROS.PCS

SHT ONE OF ONE

CAN No. 1999 M 146