SURVEYOR'S STATEMENT

THIS MAP CORRECTLY REPRESENTS A SURVEY MADE BY ME OR UNDER MY DIRECTION IN CONFORMANCE WITH THE REQUIREMENTS OF THE LAND SURVEYORS ACT AT THE REQUEST OF **KARYN SCOTT** IN **JAN '99**

Douglas J. Matteson
DOUGLAS J. MATTESON R.C.E. 18200
LICENSE EXPIRES JUNE 2001
SURVEYORS STATEMENT

BASIS OF BEARING:

THE BASIS OF BEARING FOR THIS SURVEY OF SOUTH 47° 43' 00" WEST, WAS TAKEN FROM FOUND MONUMENTS PER BK 1999 OF MAPS P 26 [See Map]

NOTES:

1. ALL DISTANCES ARE IN FEET OR DECIMALS THEREOF.

COUNTY SURVEYOR'S STATEMENT

THIS MAP HAS BEEN EXAMINED IN ACCORDANCE WITH SECTION 8766 OF THE LAND SURVEYORS ACT THIS 10TH DAY OF AUGUST 1999

MEHDI MADJD SADJADI
COUNTY SURVEYOR

BY DEPUTY:

DOUGLAS J. MATTESON
CIVIL ENGINEER & LAND SURVEYOR
200 GATE 5 RD. #208
SAUSALITO CA. 94965
332 7614

REGISTERED PROFESSIONAL ENGINEER ROBERT DARRELL BEAUMONT No. C 30212 Exp. 3-31-2000 CIVIL STATE OF CALIFORNIA

RECORDER'S STATEMENT:

FILED THIS 13TH DAY OF August 1999

AT 1:25 P.M IN BOOK 1999 OF MAPS

AT PAGE 147. AT THE REQUEST OF THE COUNTY OF MARIN DEPARTMENT OF PUBLIC WORKS.

SERIAL NO. 99-61211 FEE $7.00

Joan C. Thayer
COUNTY RECORDER:

J. A. Clama
BY DEPUTY:

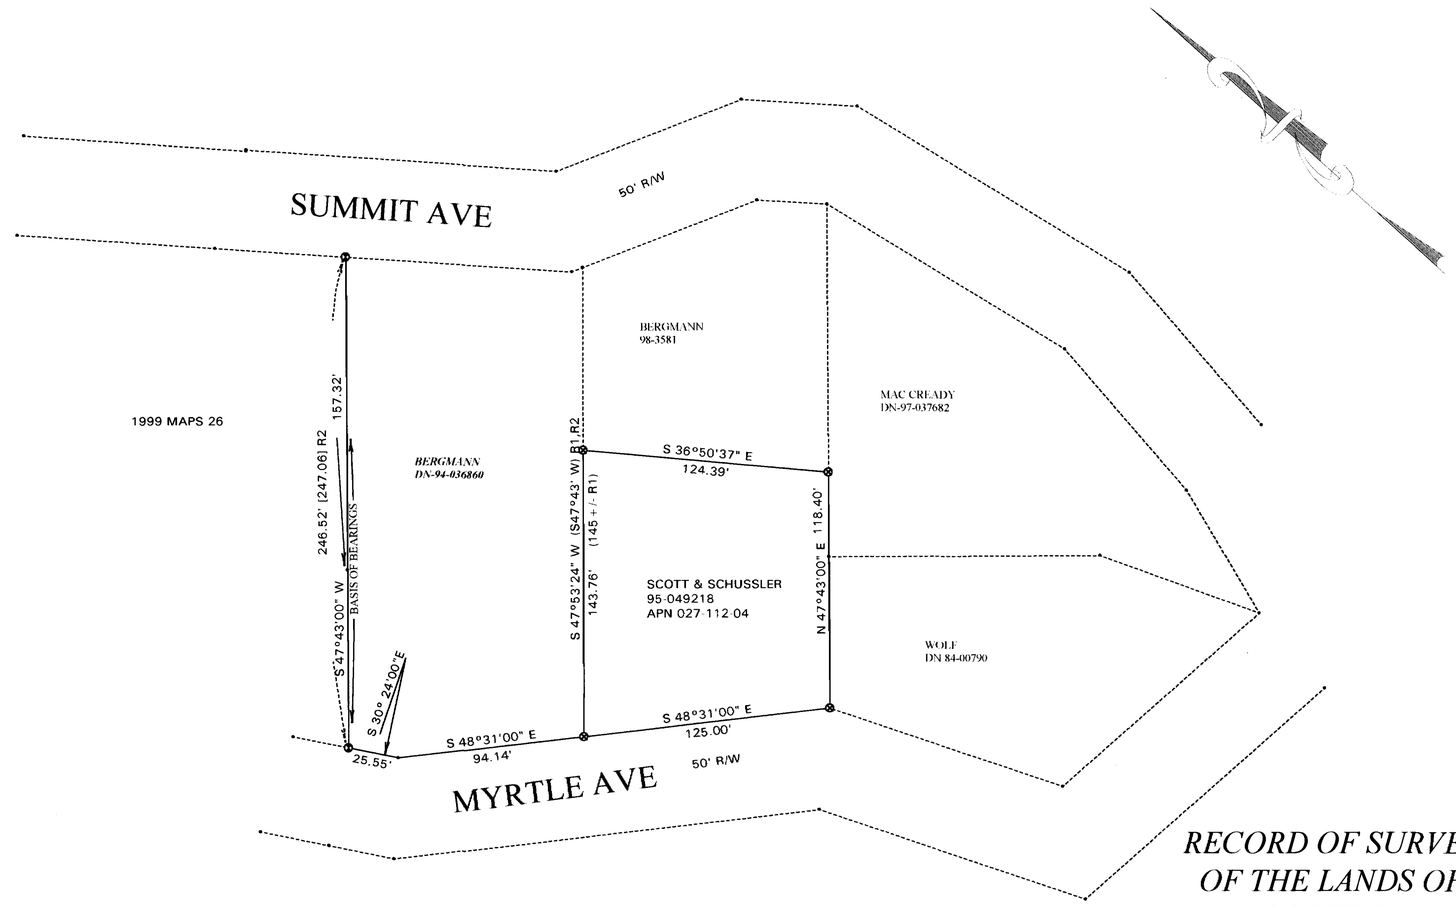

RECORD OF SURVEY OF THE LANDS OF SCOTT & SCHUSSLER D.N. 95-49218 BEING A PROTION OF LOT 355 OF THE MAP OF "TAMALPAIS LAND & WATER #5"

FILED IN RACK 1 PULL 2
MARIN CO RECORDS
AP #027-112-04
MARIN CO. CALIFORNIA
SCALE: 1"= 50'

LEGEND:

- ● *FND 5/8" REBAR & PLASTIC CAP RCE 18200*
- ⊕ *SET 5/8" REBAR & PLASTIC CAP RCE 18200*

R1 DN 95-49218

R2 DN 94-36860

DATE OF MAP 1/20/99 FILE:MYRTLE.PCS

SHT ONE OF ONE

CAN No. 1999 M 147