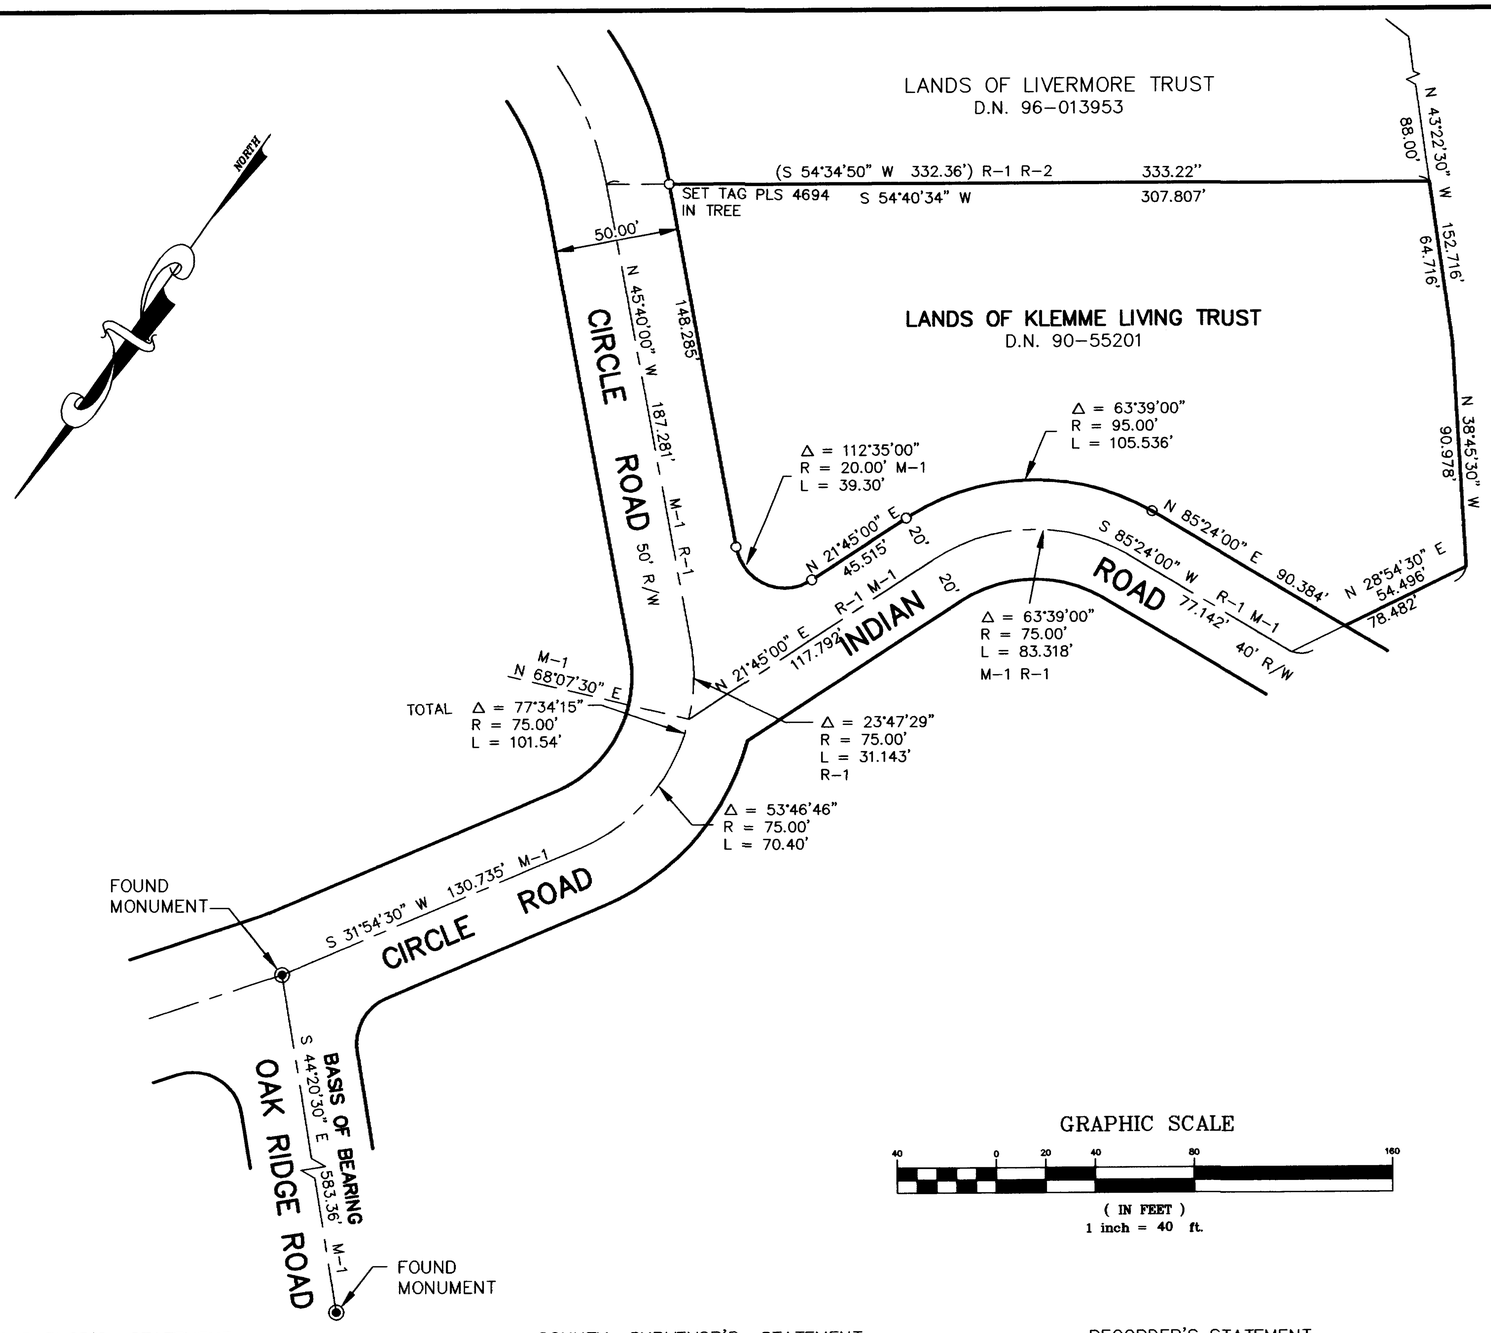

GRAPHIC SCALE

40 0 20 40 80 160

(IN FEET)
1 inch = 40 ft.

LEGEND

- ◉ FOUND STREET MONUMENT
- O SET 3/4" PIPE AND PLUG P.L.S. 4694

DEED REFERENCE

R-1 D.N. 90-55201
R-2 D.N. 96-013953

MAP REFERENCE

M-1 2 O.S. 116

BASIS OF BEARING

THE BASIS OF BEARING FOR THIS SURVEY IS S 44°20'30" W BETWEEN TWO FOUND STREET MONUMENTS PER 2 O.S. 116

NOTES

1. ALL DISTANCES ARE IN FEET AND DECIMALS THEREOF.

SURVEYOR'S STATEMENT

THIS MAP CORRECTLY REPRESENTS A SURVEY MADE BY ME OR UNDER MY DIRECTION IN CONFORMANCE WITH THE REQUIREMENTS OF THE LAND SURVEYOR'S ACT AT THE REQUEST OF ANNE KLEMME IN AUGUST 1999

Lawrence P. Doyle
LAWRENCE P. DOYLE P.L.S. 4694
EXP. 9/30/03

LICENSED LAND SURVEYOR LAWRENCE P. DOYLE No. 4694 STATE OF CALIFORNIA

COUNTY SURVEYOR'S STATEMENT

THIS MAP HAS BEEN EXAMINED IN ACCORDANCE WITH SECTION 8766 OF THE LAND SURVEYORS ACT THIS 27TH DAY OF SEPT. 1999.

MEHDI MADJD SADJADI
COUNTY SURVEYOR

John M. Wooley
BY DEPUTY

REGISTERED PROFESSIONAL ENGINEER JOHN M. WOOLEY No. 26450 Exp. 3-31-00 CIVIL STATE OF CALIFORNIA

RECORDER'S STATEMENT

FILED THIS 7TH DAY OF October 1999 AT 1:33 P.M. IN BOOK 1999 OF MAPS AT PAGE 181 AT THE REQUEST OF THE COUNTY OF MARIN DEPT. OF PUBLIC WORKS SERIAL NO. 1999-0074109 FEE $7.00

Joan C. Thayer
COUNTY RECORDER

G. A. Clima
BY DEPUTY

RECORD OF SURVEY

LANDS OF KLEMME
D.N. 90-55201

SAN RAFAEL MARIN COUNTY CALIFORNIA

LAWRENCE P. DOYLE
LAND SURVEYOR/CIVIL ENGINEER
P.O. BOX 1609 MILL VALLEY, CA 94942 (415) 388-9585

DATE: 7/9/99 SHEET 1 OF 1 JOB No. 704-99
SCALE: 1"= 40' A.P. 179-242-46

CAN No. 1999 M 181