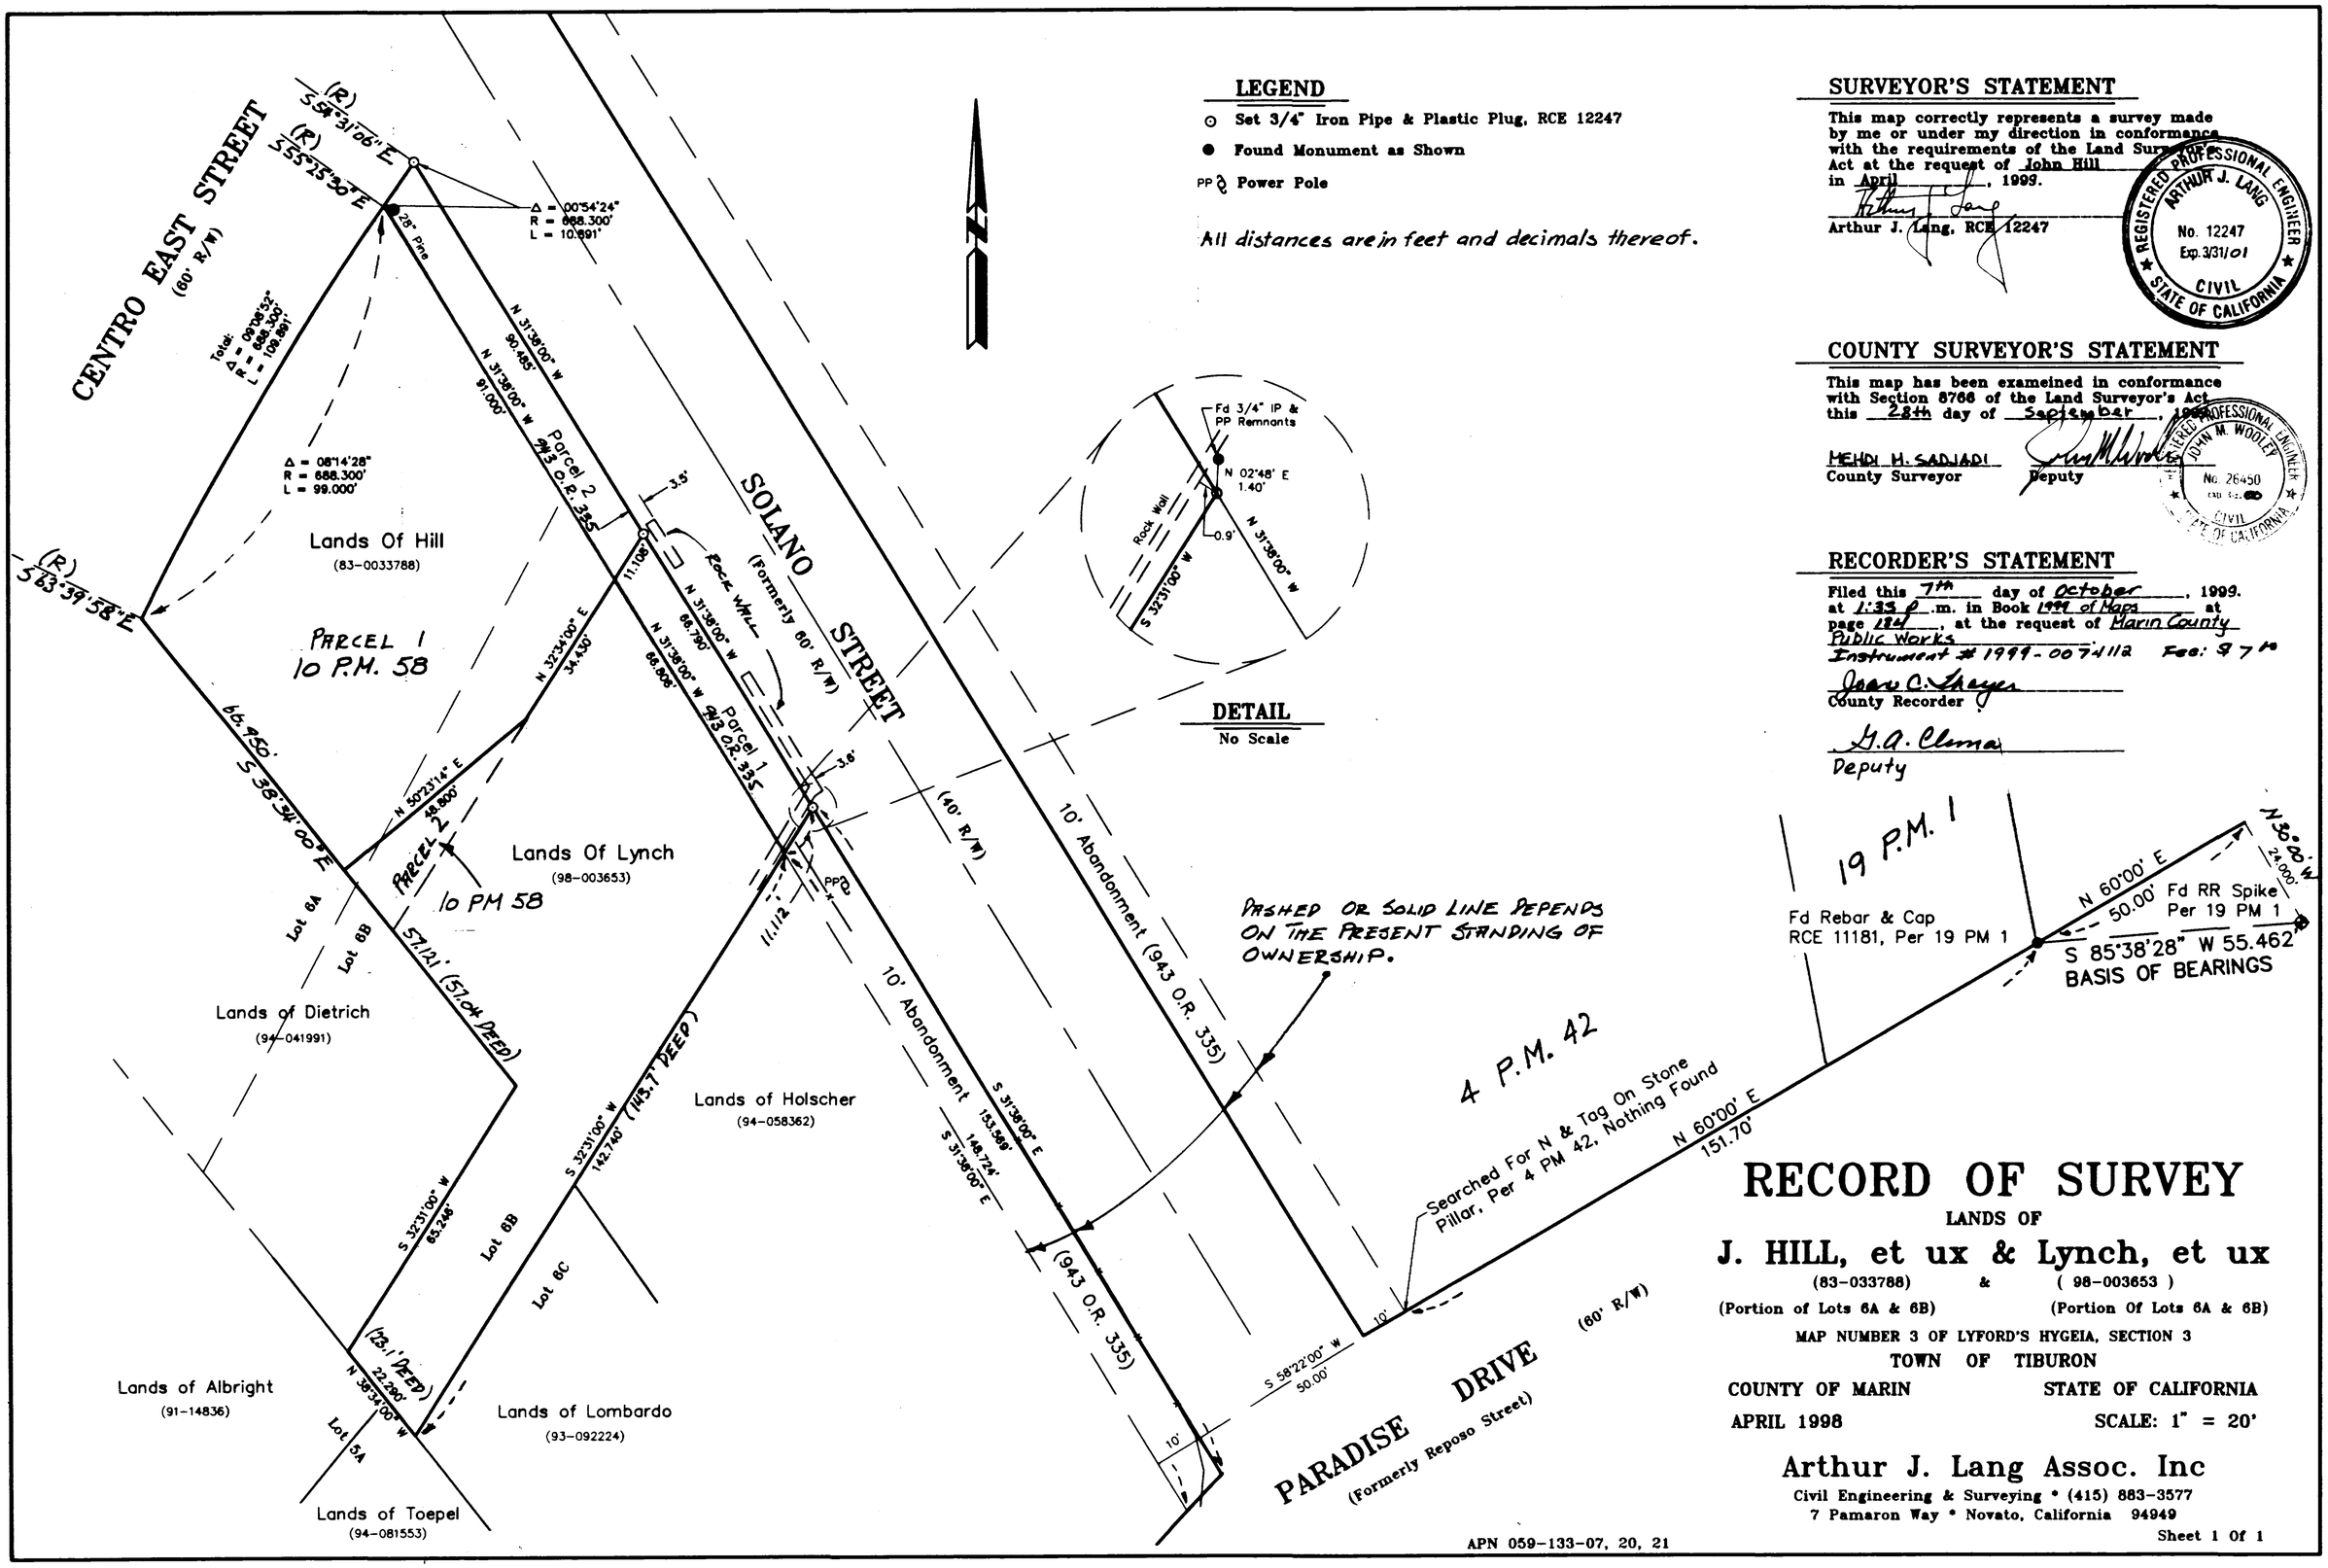

LEGEND

- ⊙ Set 3/4" Iron Pipe & Plastic Plug, RCE 12247
- ● Found Monument as Shown
- PP Power Pole

All distances are in feet and decimals thereof.

DETAIL
No Scale

SURVEYOR'S STATEMENT

This map correctly represents a survey made by me or under my direction in conformance with the requirements of the Land Surveyor's Act at the request of John Hill in April, 1999.

Arthur J. Lang, RCE 12247

REGISTERED PROFESSIONAL ENGINEER ARTHUR J. LANG No. 12247 Exp. 3/31/01 CIVIL STATE OF CALIFORNIA

COUNTY SURVEYOR'S STATEMENT

This map has been examined in conformance with Section 8766 of the Land Surveyor's Act this 28th day of September, 1999.

MEHDI H. SADJADI
County Surveyor

Deputy

REGISTERED PROFESSIONAL ENGINEER JOHN M. WOOLEY No. 26450 CIVIL STATE OF CALIFORNIA

RECORDER'S STATEMENT

Filed this 7th day of October, 1999. at 1:35 P.M. in Book 1999 of Maps at page 184, at the request of Marin County Public Works Instrument # 1999-0074112 Fee: $7.00

Joan C. Thayer
County Recorder

G.A. Clema
Deputy

RECORD OF SURVEY

LANDS OF

J. HILL, et ux & Lynch, et ux

(83-033788) & (98-003653)

(Portion of Lots 6A & 6B) (Portion Of Lots 6A & 6B)

MAP NUMBER 3 OF LYFORD'S HYGEIA, SECTION 3

TOWN OF TIBURON

COUNTY OF MARIN STATE OF CALIFORNIA

APRIL 1998 SCALE: 1" = 20'

Arthur J. Lang Assoc. Inc
Civil Engineering & Surveying • (415) 883-3577
7 Pamaron Way • Novato, California 94949

Sheet 1 Of 1

APN 059-133-07, 20, 21

CAN No. 1999 M184