186

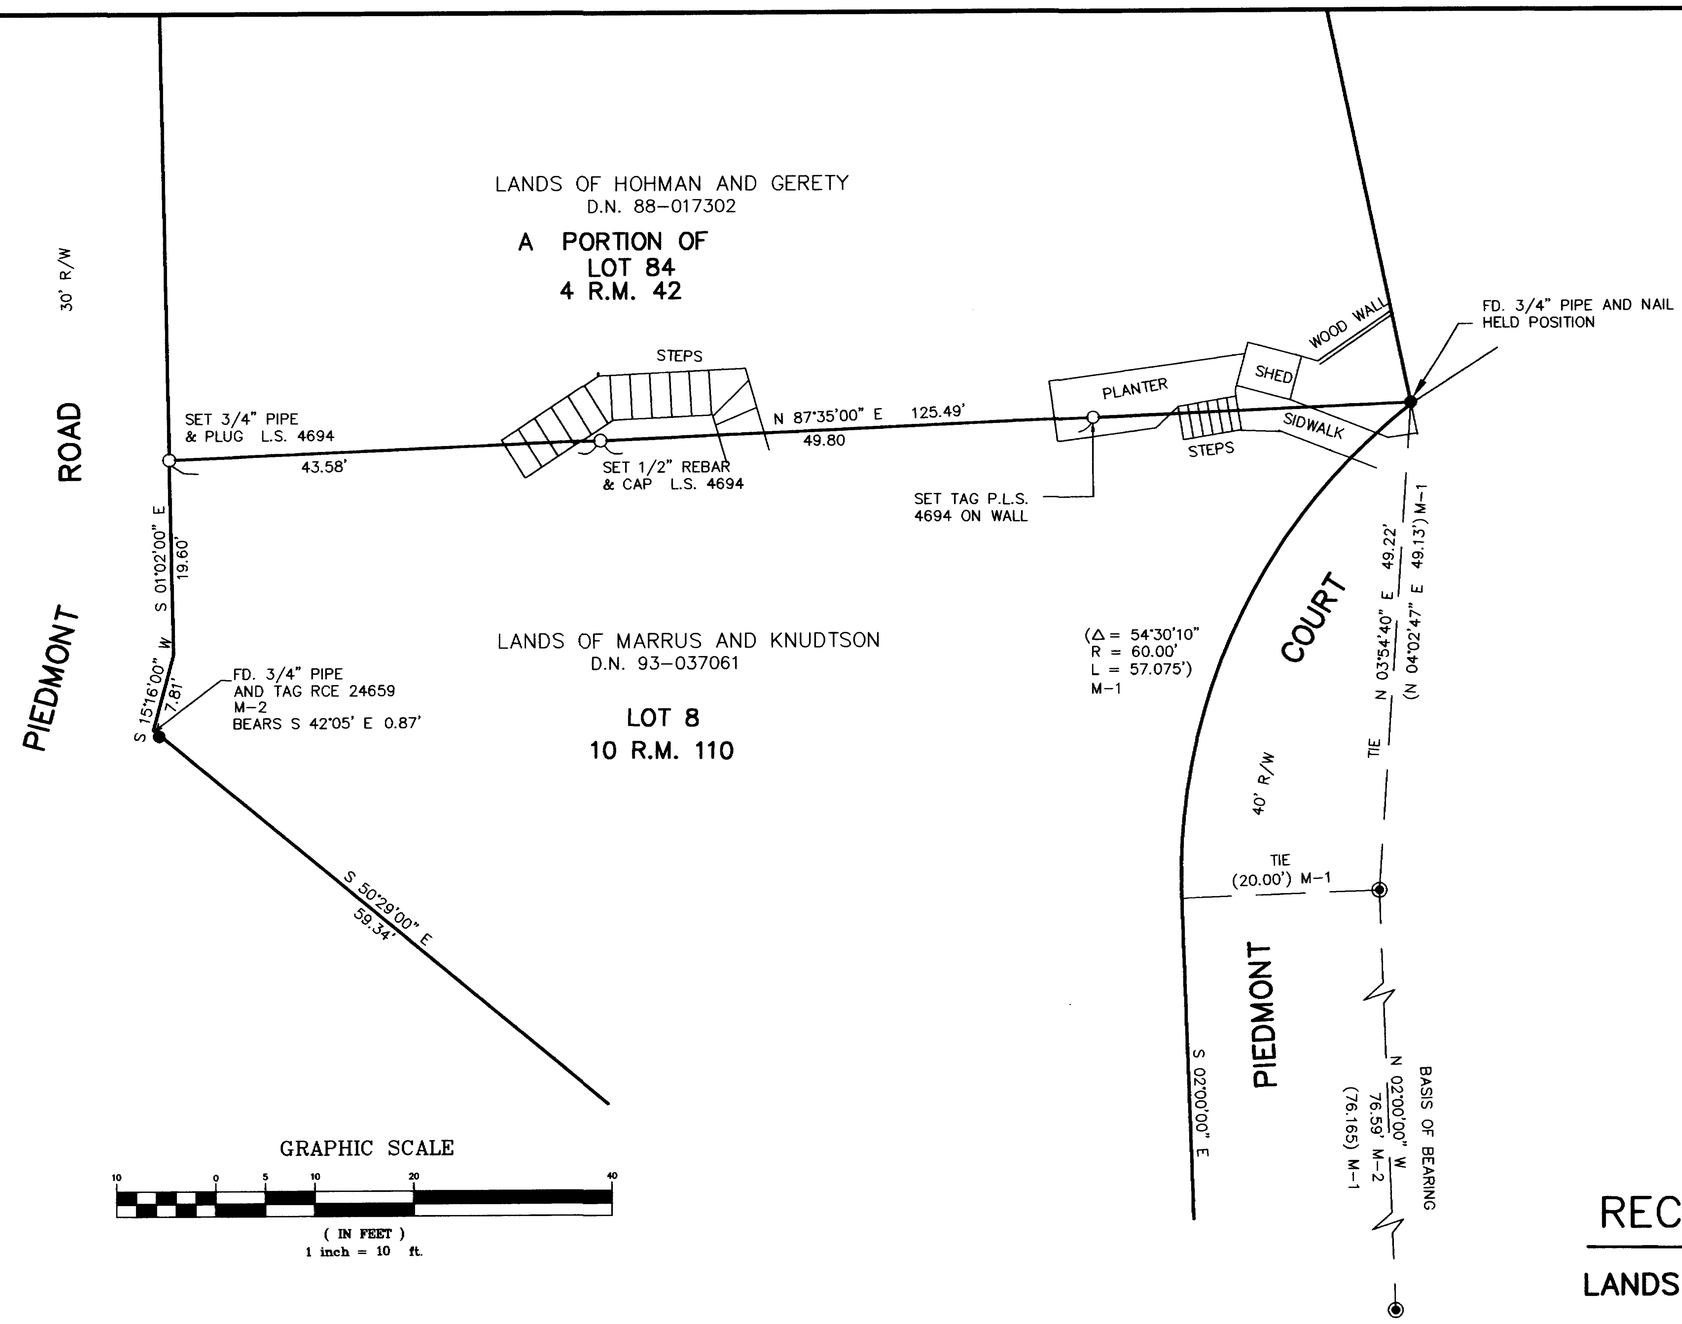

GRAPHIC SCALE

10 0 5 10 20 40

(IN FEET)
1 inch = 10 ft.

LEGEND

- ◉ FOUND STREET MONUMENT
- ● FOUND 3/4" PIPE, UNLESS OTHERWISE NOTED

MAP REFERENCE

M-1	10 R.M. 110
M-2	20 O.S. 38

BASIS OF BEARING

THE BASIS OF BEARING FOR THIS DRAWING IS N 02°00'00" W BETWEEN STANDARD STREET MONUMENTS AS SHOWN ON 10 R.M. 110

NOTES

1. ALL DISTANCES ARE IN FEET AND DECIMALS THEREOF.

RECORD OF SURVEY

LANDS OF HOHMAN AND GERETY
D.N. 88-017302

BEING A PORTION OF LOT 84
BALTIMORE PARK SUBDIVISION TWO
4 R.M. 42

LARKSPUR MARIN COUNTY CALIFORNIA

SURVEYOR'S STATEMENT

THIS MAP CORRECTLY REPRESENTS A SURVEY MADE BY ME OR UNDER MY DIRECTION IN CONFORMANCE WITH THE REQUIREMENTS OF THE LAND SURVEYOR'S ACT AT THE REQUEST OF GARY HOHMAN AND NINA GERETY IN JULY, 1999

Lawrence P. Doyle
LAWRENCE P. DOYLE P.L.S. 4694
EXP. 9/30/03

LICENSED LAND SURVEYOR LAWRENCE P. DOYLE No. 4694 STATE OF CALIFORNIA

COUNTY SURVEYOR'S STATEMENT

THIS MAP HAS BEEN EXAMINED IN ACCORDANCE WITH SECTION 8766 OF THE LAND SURVEYORS ACT THIS 29TH DAY OF SEPT. 1999

MEHDI MADJD SADJADI
COUNTY SURVEYOR

BY DEPUTY

REGISTERED PROFESSIONAL ENGINEER JOHN M. WOOLEY No. 26450 Exp. 9-30-00 CIVIL STATE OF CALIFORNIA

RECORDER'S STATEMENT

FILED THIS 7TH DAY OF October 1999
AT 1:33 P.M IN BOOK 1999 OF MAPS
AT PAGE 186 AT THE REQUEST OF THE
COUNTY OF MARIN DEPT. OF PUBLIC WORKS
SERIAL NO. 1999-0074114 FEE $7.00

COUNTY RECORDER

BY DEPUTY

LAWRENCE P. DOYLE
LAND SURVEYOR/CIVIL ENGINEER
P.O. BOX 1609 MILL VALLEY, CA 94942 (415) 388-9585

DATE: 7/16/99 SHEET 1 OF 1 JOB No. 677-99
SCALE: 1" = 10' A.P. 021-282-09

CAN No. 1999 M 186