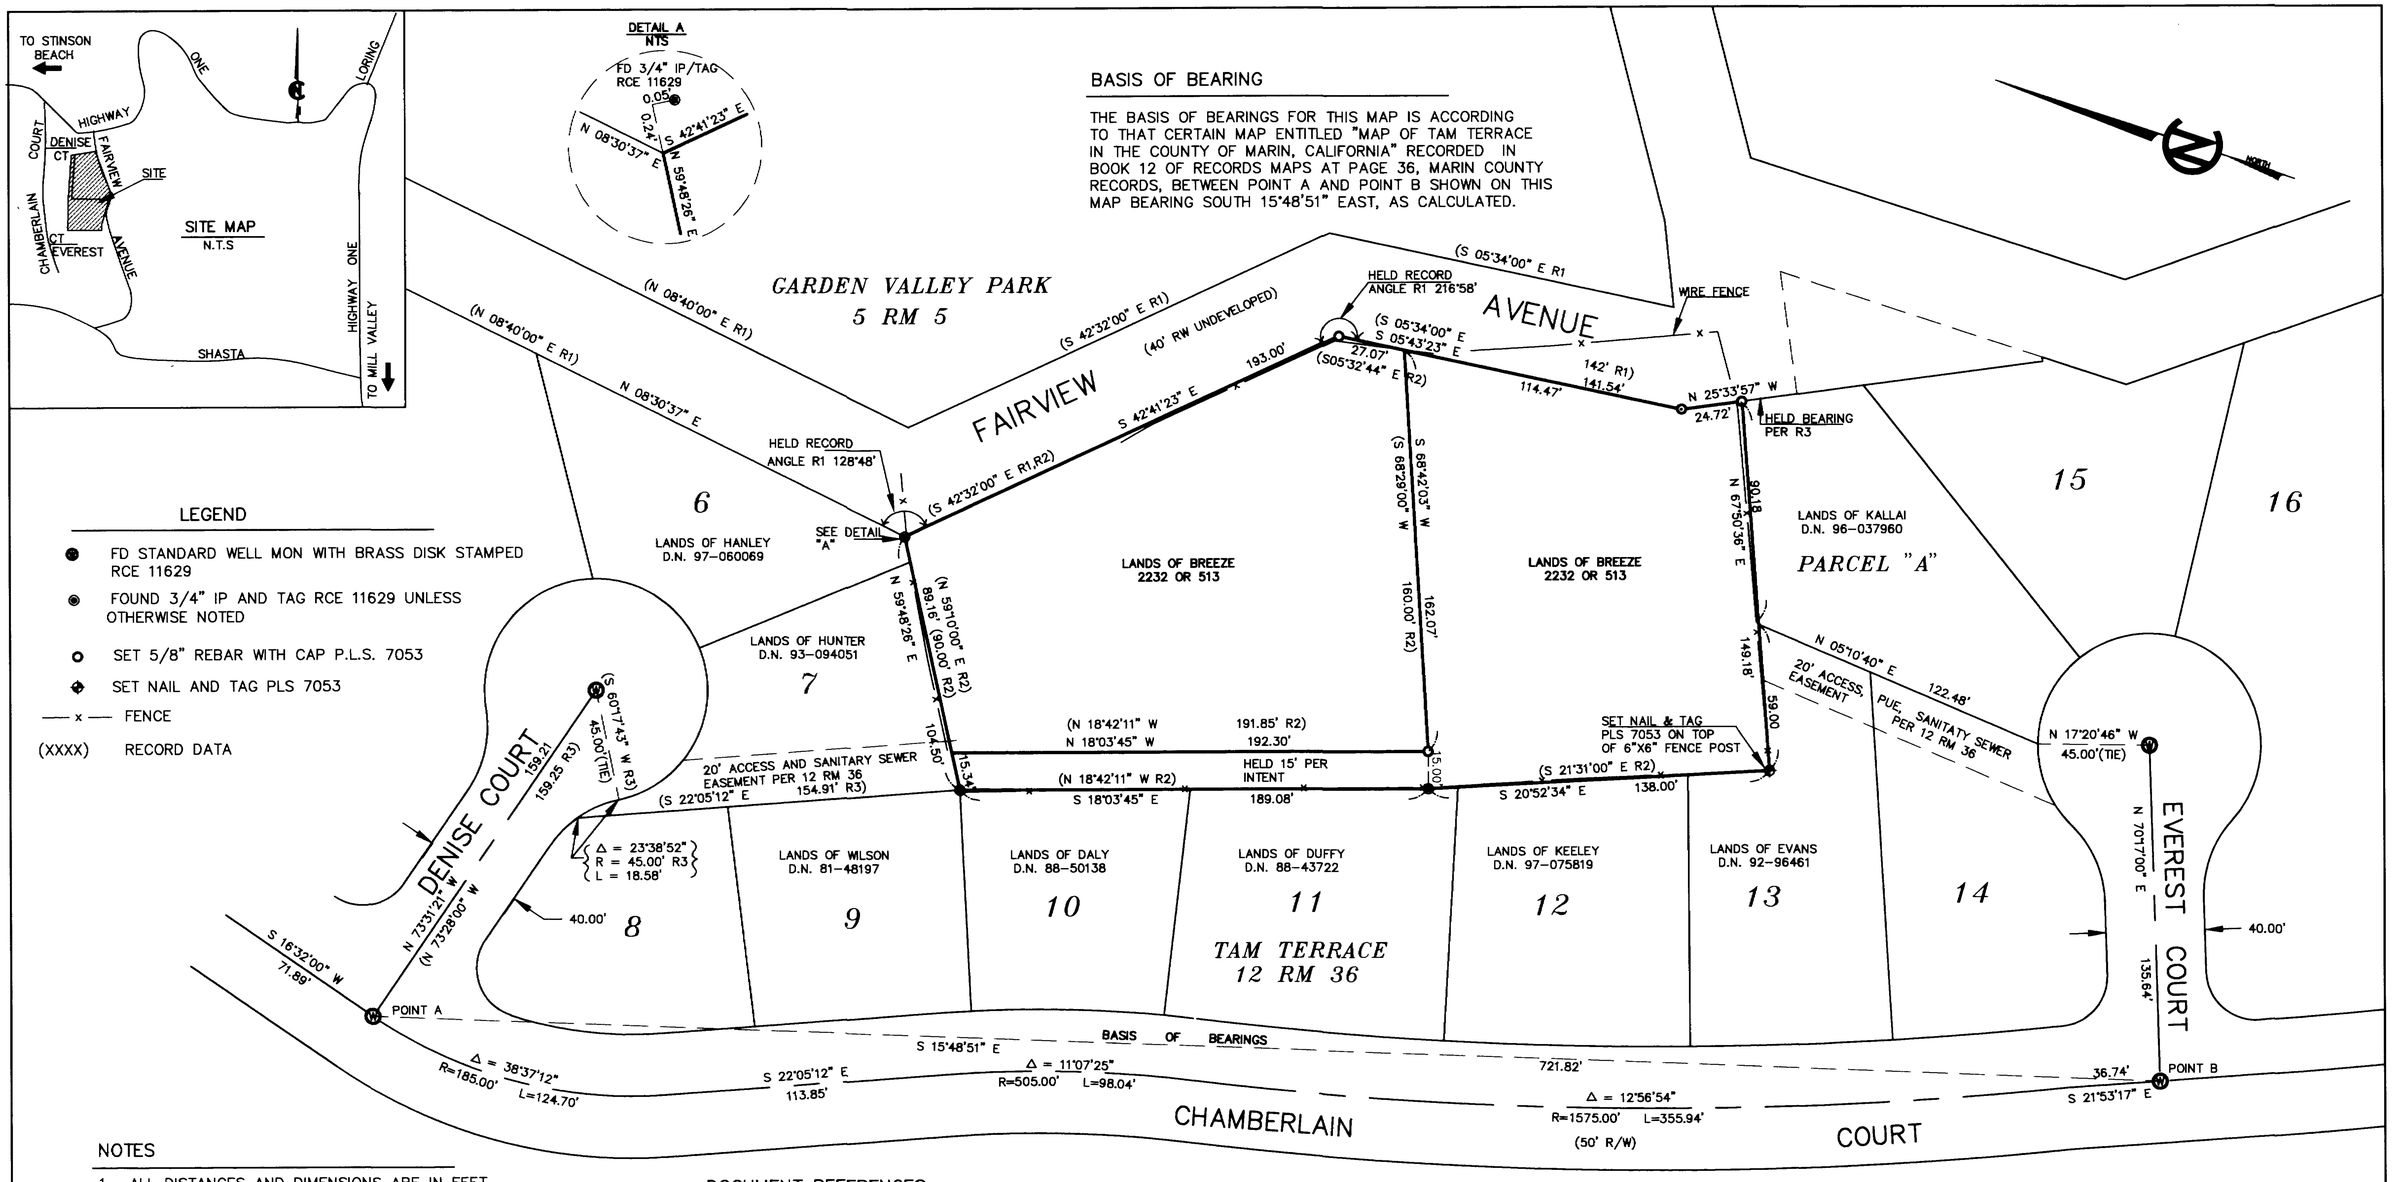

LEGEND

- ● FD STANDARD WELL MON WITH BRASS DISK STAMPED RCE 11629
- ◉ FOUND 3/4" IP AND TAG RCE 11629 UNLESS OTHERWISE NOTED
- ○ SET 5/8" REBAR WITH CAP P.L.S. 7053
- ◆ SET NAIL AND TAG PLS 7053
- —x— FENCE
- (XXXX) RECORD DATA

NOTES

1. ALL DISTANCES AND DIMENSIONS ARE IN FEET AND DECIMALS THEREOF.
2. ONLY ACCESS EASEMENTS SHOWN ON 12 RM 36 ARE SHOWN ON THIS MAP.
3. ALL OFFSETS ARE AT RIGHT ANGLES UNLESS OTHERWISE NOTED.

DOCUMENT REFERENCES

R1 GARDEN VALLEY PARK 5 RM 5
R2 LANDS OF BREEZE 2232 OR 513
R3 MAP OF TAM TERRACE 12 RM 36

SURVEYORS STATEMENT

THIS MAP CORRECTLY REPRESENTS A SURVEY MADE BY ME OR UNDER MY DIRECTION IN CONFORMANCE WITH THE REQUIREMENTS OF THE LAND SURVEYORS ACT AT THE REQUEST OF PETER AND KIMBERLY BREEZE IN SEPTEMBER 1999

Linda A. Carruthers
LINDA A. CARRUTHERS P.L.S. 7053
LICENSE EXPIRES 12/31/02

LICENSED LAND SURVEYOR
Linda Anne Carruthers
Exp. 12-31-02
No. 7053
STATE OF CALIFORNIA

COUNTY SURVEYOR'S STATEMENT

THIS MAP HAS BEEN EXAMINED IN ACCORDANCE WITH SECTION 8766 OF THE LAND SURVEYORS ACT THIS 5TH DAY OF OCTOBER 1999.

MEHDI MADJD SADJADI
COUNTY SURVEYOR

John W. Woolley
BY DEPUTY

REGISTERED PROFESSIONAL ENGINEER
JOHN W. WOOLLEY
No 26450
Exp. 3-31-00
CIVIL
STATE OF CALIFORNIA

RECORDER'S STATEMENT

FILED THIS 13TH DAY OF OCTOBER 1999,
AT 1:26 P.M. IN BOOK 1999 OF MAPS
AT PAGE 194 AT THE REQUEST OF THE
COUNTY OF MARIN DEPARTMENT OF PUBLIC WORKS
SERIAL NO. 1999-0075332 FEE $7.00

Joan C. Thayer
COUNTY RECORDER

Gloria Shimano
BY DEPUTY

RECORD OF SURVEY

LANDS OF BREEZE
2232 OR 513
MARIN COUNTY RECORDS

COUNTY OF MARIN CALIFORNIA

CARRUTHERS LAND SURVEYING
P.O. BOX 6243 SAN RAFAEL, CA 94903
(415)388-2438

SCALE: 1"=40' JOB NO. 99-281
DATE: SEPT. 1999 SHEET 1 OF 1 A.P.N. 049-063-01,09

CAN No. 1999M190