COUNTY SURVEYOR'S STATEMENT

THIS MAP HAS BEEN EXAMINED IN ACCORDANCE WITH SECTION 8766 OF THE LAND SURVEYOR'S ACT THIS

8TH DAY OF OCTOBER, 1999

MEHDI MADJD SADJADI
COUNTY SURVEYOR

DEPUTY

SURVEYOR'S STATEMENT

THIS MAP CORRECTLY REPRESENTS A SURVEY MADE BY ME OR UNDER MY DIRECTION IN CONFORMANCE WITH THE REQUIREMENTS OF THE LAND SURVEYOR'S ACT AT THE REQUEST OF DALE KERN IN AUGUST 1999.

Michael A. Brogan
MICHAEL A. BROGAN LS 5767 EXP 6-30-00

LICENSED LAND SURVEYOR MICHAEL A. BROGAN EXP 6-30-00 STATE OF CALIFORNIA

PROFESSIONAL ENGINEER JOHN M. WOOLEY No. 26450 Exp 3-31 CIVIL CALIFORNIA

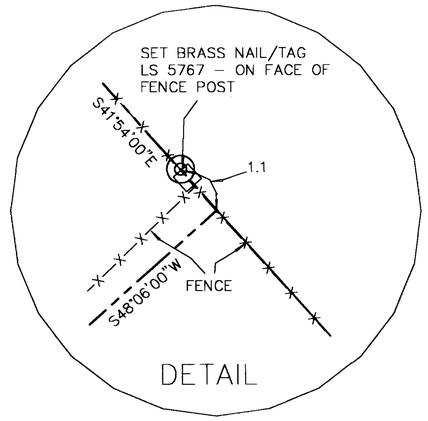

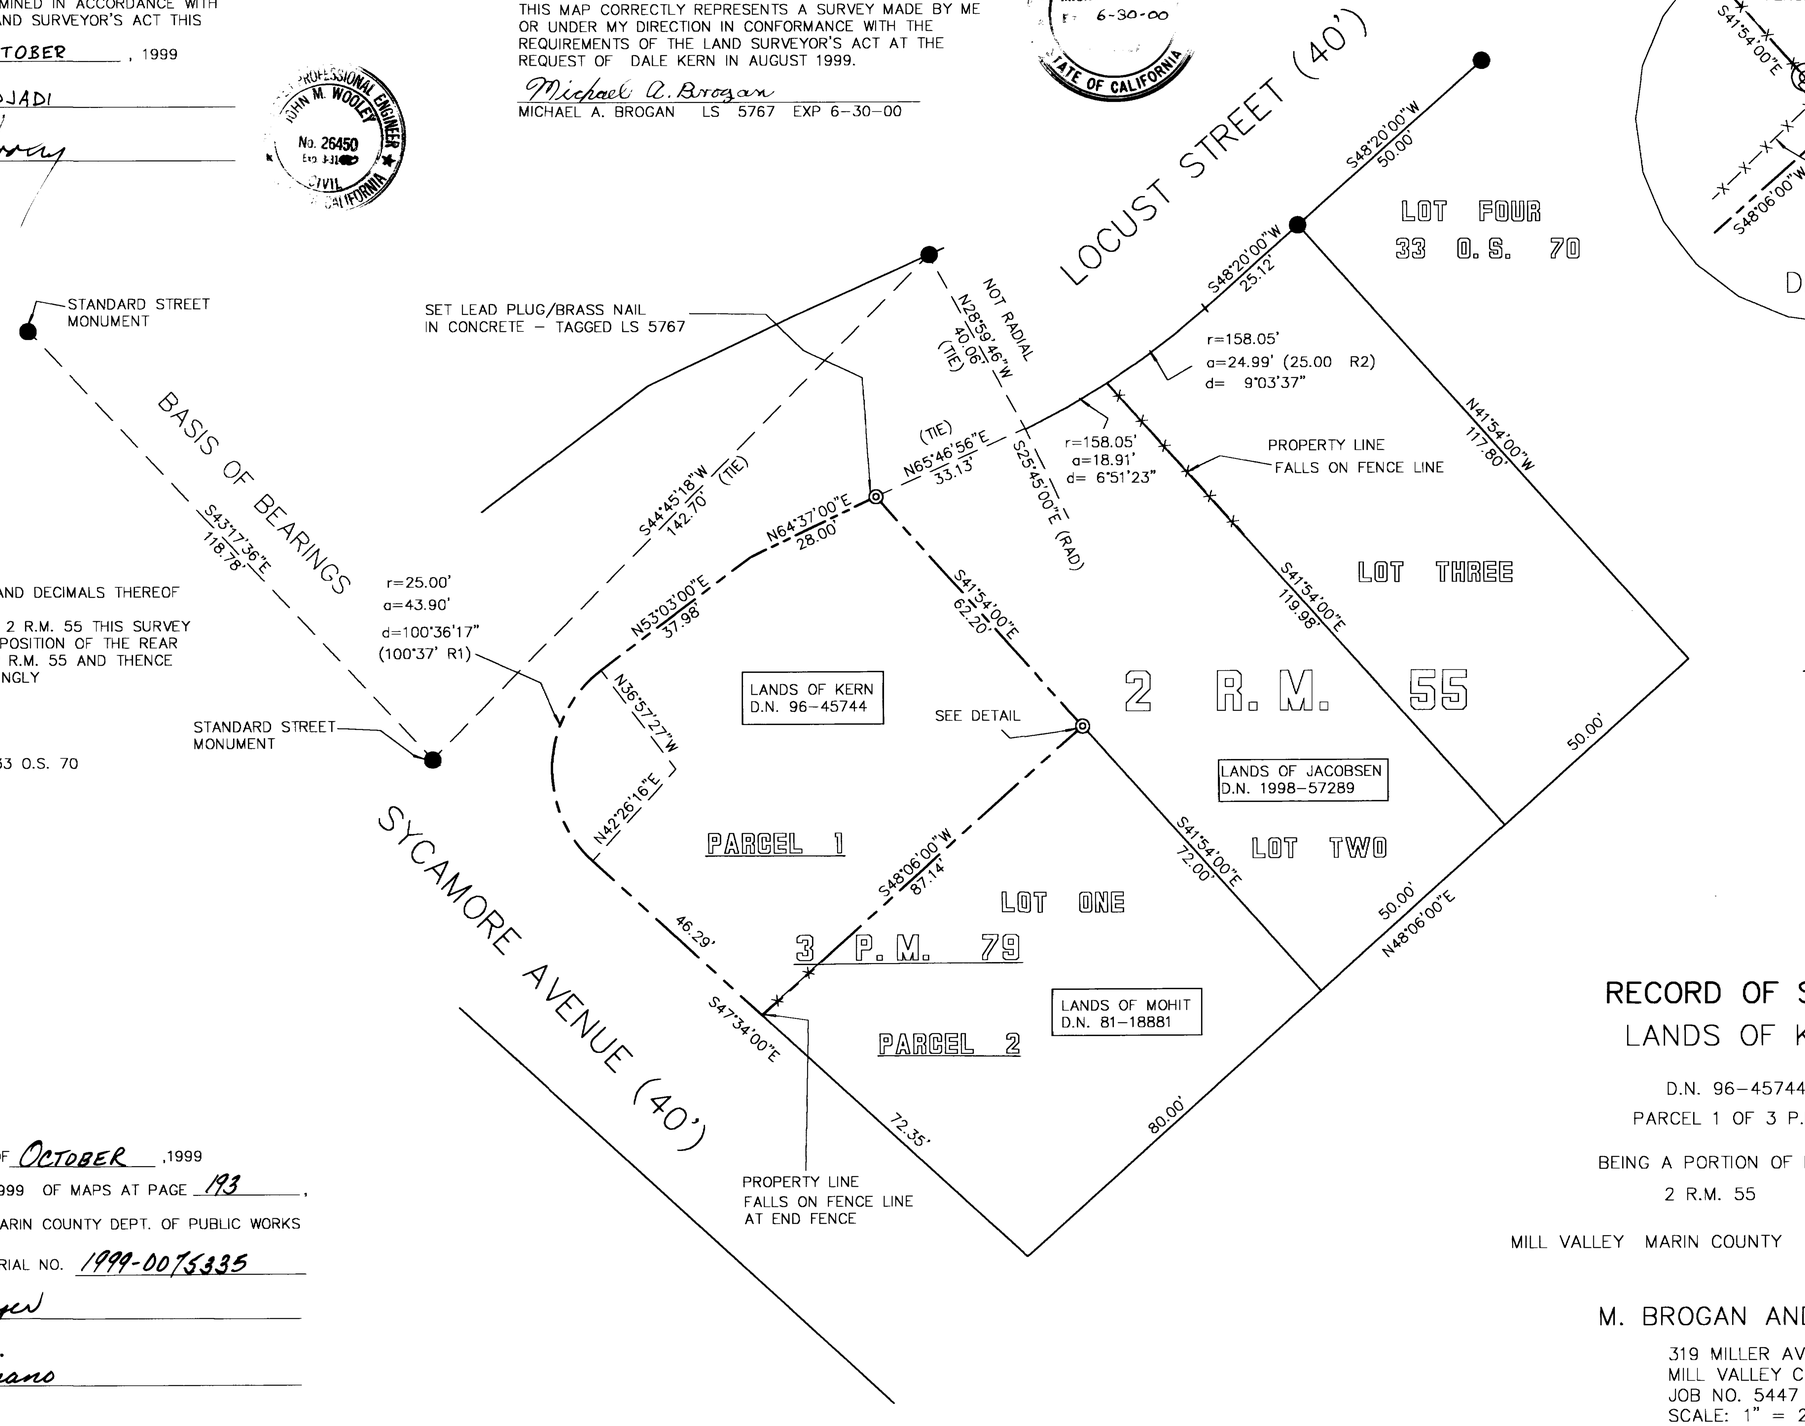

NOTES;

BASIS OF BEARINGS:
S43°17'36"E BETWEEN STREET MONUMENTS PER 33 O.S. 70

ALL DIMENSIONS ARE IN FEET AND DECIMALS THEREOF

DUE TO INSUFFICIENT DATA ON 2 R.M. 55 THIS SURVEY HELD TO 33 O.S. 70 FOR THE POSITION OF THE REAR LINES OF LOTS 1 THRU 4 OF 2 R.M. 55 AND THENCE POSITIONED 3 P.M. 79 ACCORDINGLY

R1 = 3 P.M. 79
R2 = 33 O.S. 70

● = FOUND 1/2" REBAR PER 33 O.S. 70 UNLESS OTHERWISE NOTED

◎ = SET POINTS AS NOTED

RECORDER'S CERTIFICATE

FILED THIS 13TH DAY OF OCTOBER, 1999

AT 1:26 P M. IN VOLUME 1999 OF MAPS AT PAGE 193,

AT THE REQUEST OF THE MARIN COUNTY DEPT. OF PUBLIC WORKS

FEE $7.00 SERIAL NO. 1999-0075335

Joan C. Thayer
COUNTY RECORDER

Florence Shimano
DEPUTY

RECORD OF SURVEY
LANDS OF KERN

D.N. 96-45744

PARCEL 1 OF 3 P.M. 79

BEING A PORTION OF LOT 1
2 R.M. 55

MILL VALLEY MARIN COUNTY CALIFORNIA

M. BROGAN AND ASSOCIATES, INC.
319 MILLER AVENUE
MILL VALLEY CA 94941
JOB NO. 5447 AUGUST 1999
SCALE: 1" = 20' SHEET ONE OF ONE

APN 30-054-30

SAN No. 1999M193