DETAIL "A"

SCALE: NTS

DETAIL "B"

SCALE: NTS

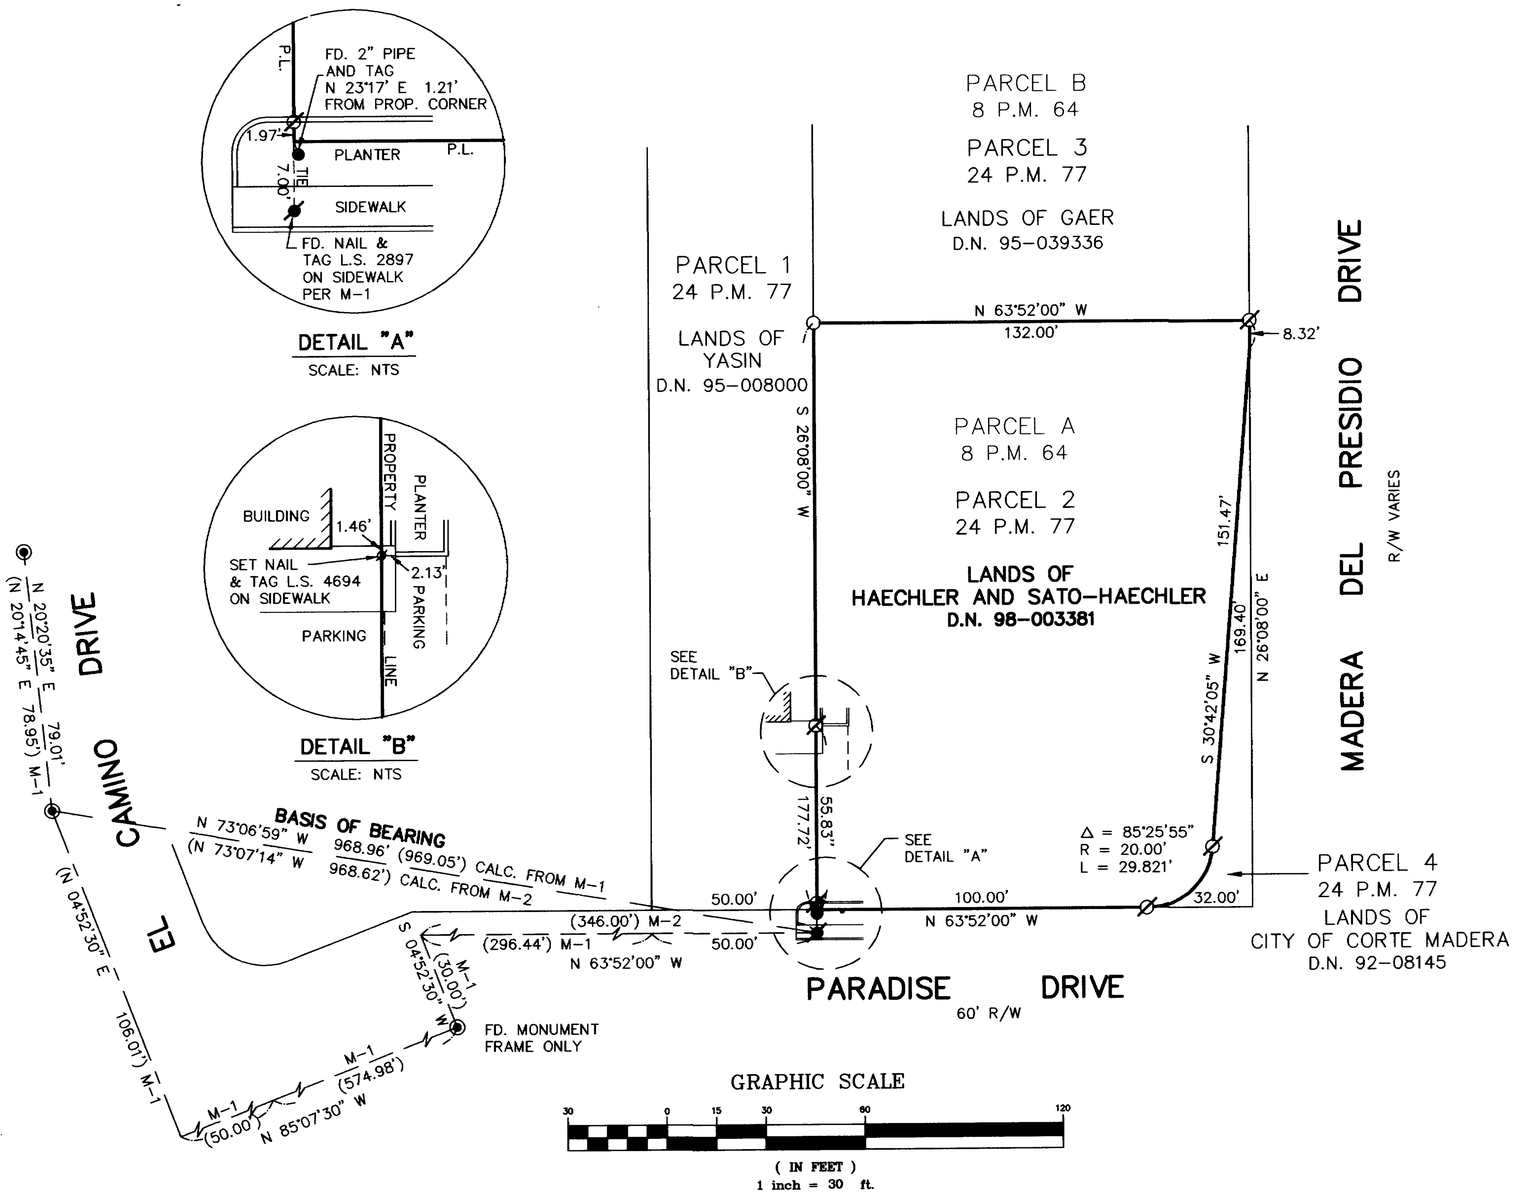

LEGEND

- FOUND STREET MONUMENT
- FOUND 2" PIPE AND TAG
- FOUND NAIL AND TAG
- SET 3/4" PIPE AND PLUG L.S. 4694
- SET NAIL AND TAG L.S. 4694

MAP REFERENCE

M-1 8 P.M. 64
M-2 24 P.M. 77

BASIS OF BEARING

THE BASIS OF BEARING FOR THIS SURVEY IS N 73°06'59" W BETWEEN FOUND STREET MONUMENT ON EL CAMINO DRIVE AND FOUND NAIL AND TAG L.S. 2897 ON THE SIDEWALK OF PARADISE DRIVE PER 8 P.M. 64.

NOTES

1. ALL DISTANCES ARE IN FEET AND DECIMALS THEREOF.

RECORD OF SURVEY

LANDS OF HAECHLER AND SATO-HAECHLER

D.N. 98-003381
BEING PARCEL 2
PARCEL MAP, LANDS OF PIECZONKA, 81-01491
S & N COMPANY, 2606 O.R. 70 AND 2688 O.R. 365
JACOBS, SPERLING AND HILL, 88-33056 & 88-33057
BEING THAT MAP IN BOOK 8 OF PARCEL MAPS
AT PAGE 64, AND ADJACENT LAND EASTERLY
TOWN OF CORTE MADERA, MARIN COUNTY, CALIFORNIA
24 P.M. 77

CORTE MADERA MARIN COUNTY CALIFORNIA

SURVEYOR'S STATEMENT

THIS MAP CORRECTLY REPRESENTS A SURVEY MADE BY ME OR UNDER MY DIRECTION IN CONFORMANCE WITH THE REQUIREMENTS OF THE LAND SURVEYOR'S ACT AT THE REQUEST OF WALTER HAECHLER IN AUGUST, 1999

Lawrence P. Doyle
LAWRENCE P. DOYLE P.L.S. 4694
EXP. 9/30/03

LICENSED LAND SURVEYOR LAWRENCE P. DOYLE No. 4694 STATE OF CALIFORNIA

COUNTY SURVEYOR'S STATEMENT

THIS MAP HAS BEEN EXAMINED IN ACCORDANCE WITH SECTION 8766 OF THE LAND SURVEYORS ACT THIS 19TH DAY OF OCTOBER 1999.

MEHDI MADJD SADJADI
COUNTY SURVEYOR
John M. Woolley
BY DEPUTY

REGISTERED PROFESSIONAL ENGINEER JOHN M. WOOLLEY No. 25450 Exp. 3-31-00 CIVIL STATE OF CALIFORNIA

RECORDER'S STATEMENT

FILED THIS 19TH DAY OF October 1999
AT 2:11 P.M IN BOOK 1999 OF MAPS
AT PAGE 199 AT THE REQUEST OF THE COUNTY OF MARIN DEPT. OF PUBLIC WORKS
SERIAL NO. 1999-0076578 FEE $7.00

Jean C. Thayer
COUNTY RECORDER
Florence Shimano
BY DEPUTY

LAWRENCE P. DOYLE
LAND SURVEYOR/CIVIL ENGINEER
P.O. BOX 1609 MILL VALLEY, CA 94942 (415) 388-9585

DATE: 9/10/99 SHEET 1 OF 1 JOB No. 727-99
SCALE: 1" = 30' A.P. 026-071-58

CAN No. 1999M199