206

RECORD OF SURVEY

22 O.S. 7

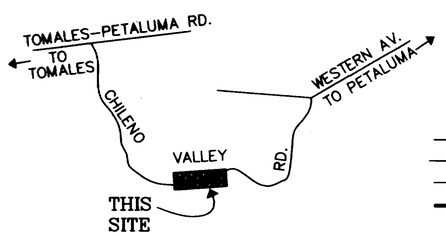

VICINITY MAP
NOT TO SCALE

LEGEND

○	SET 1/2" IRON PIPE TAGGED LS 3890
●	FOUND AS NOTED
(N8°12'54"W R1)	RECORD DATA PER R1 WHICH MAY DIFFER FROM THIS SURVEY
R2 & M	RECORD DATA PER R2 AND THIS SURVEY ARE IDENTICAL
R1 & M	RECORD DATA PER R1 AND THIS SURVEY ARE IDENTICAL
R1	RECORD DATA PER R1 WHICH MAY DIFFER FROM THIS SURVEY
I.P.	IRON PIPE
N.T.	NO IDENTIFYING TAG
— — — —	CENTERLINE
—x—x—x—	FENCE LINE
— — — —	LINE OF SURVEY TIE
———	PROPERTY LINE
M.C.R.	MARIN COUNTY RECORD
N.T.S.	NOT TO SCALE
O.S.	OFFICIAL SURVEY

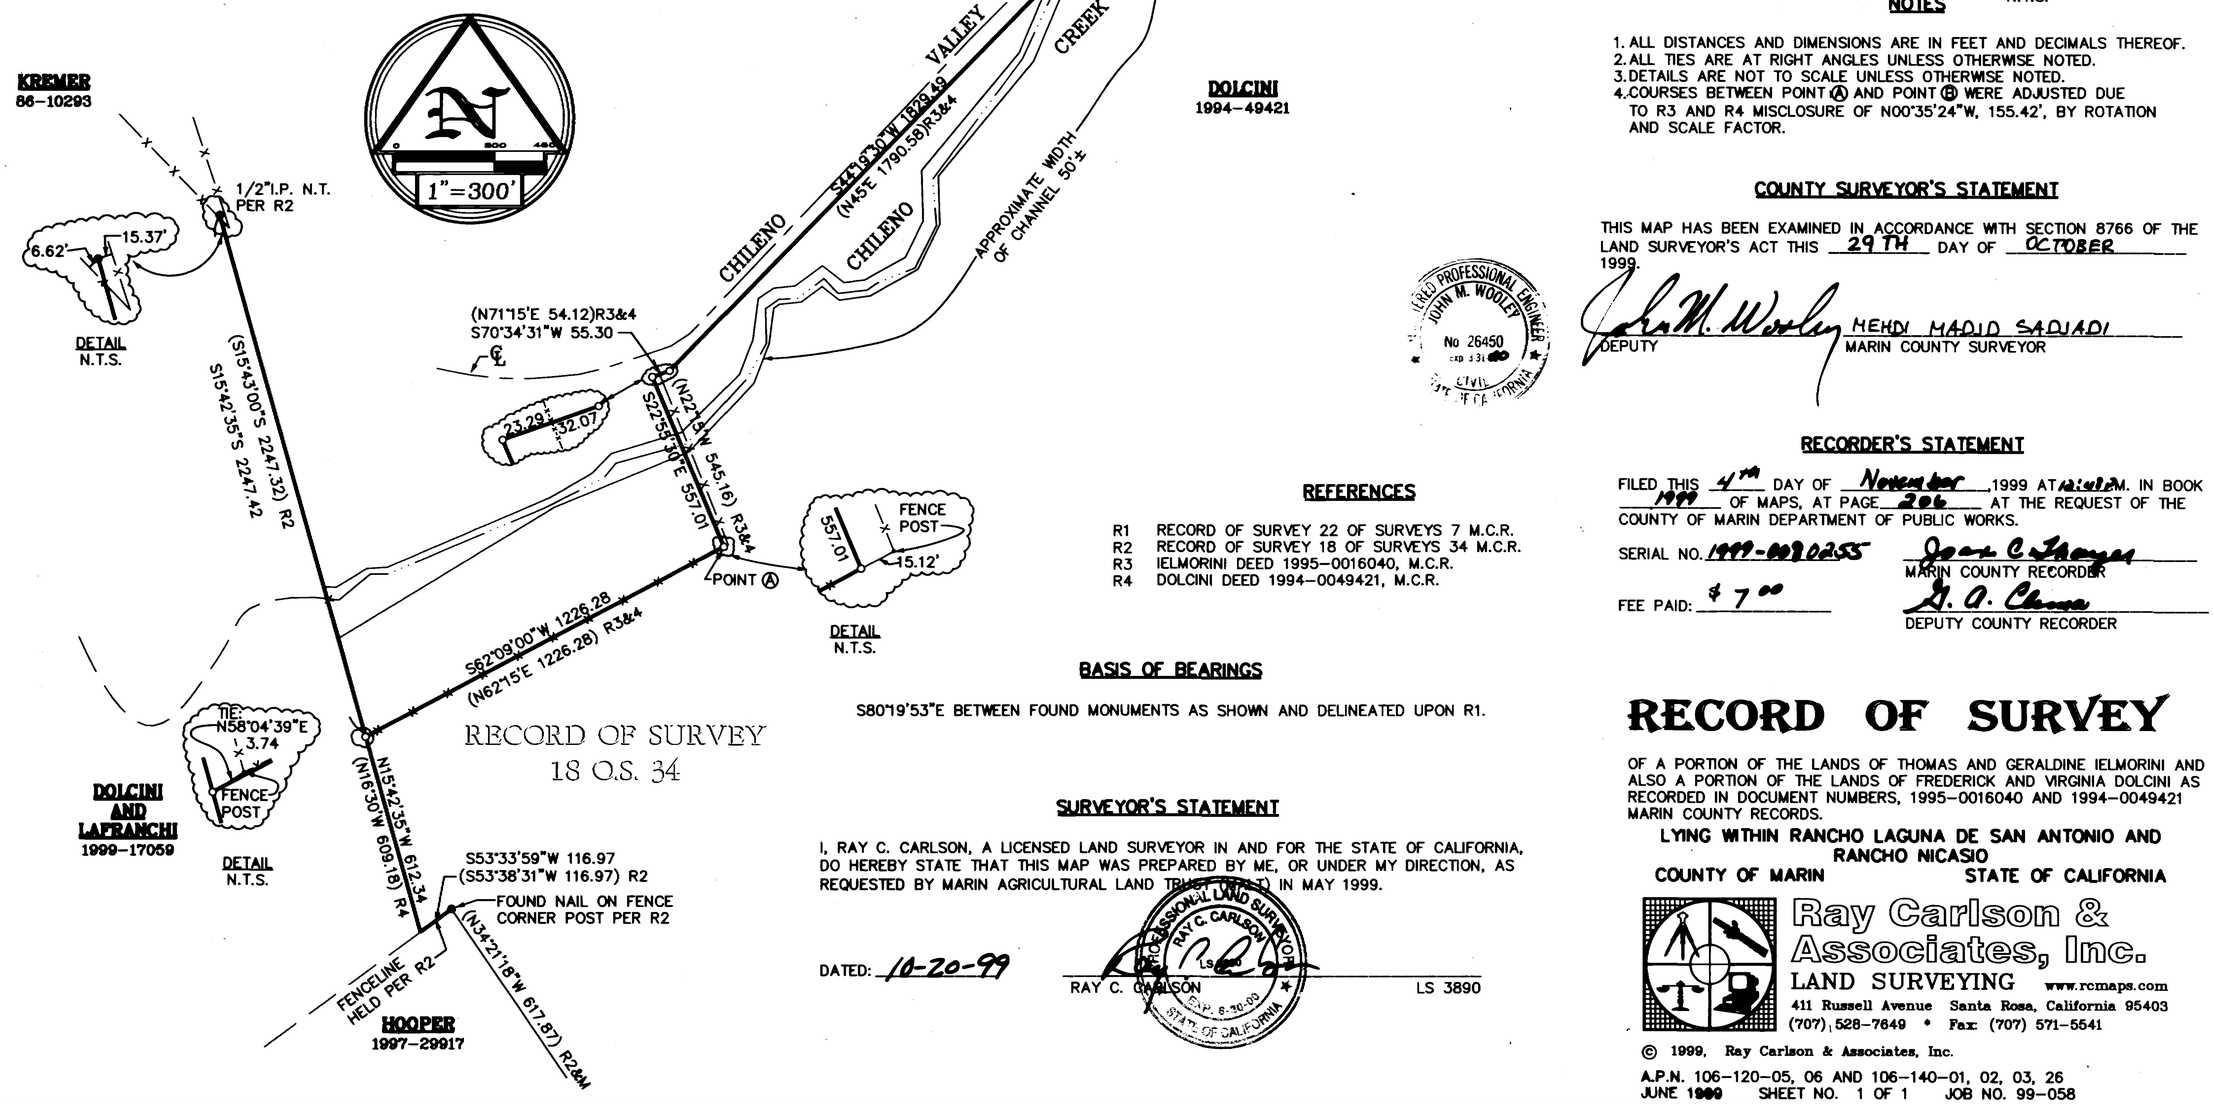

NOTES

1. ALL DISTANCES AND DIMENSIONS ARE IN FEET AND DECIMALS THEREOF.
2. ALL TIES ARE AT RIGHT ANGLES UNLESS OTHERWISE NOTED.
3. DETAILS ARE NOT TO SCALE UNLESS OTHERWISE NOTED.
4. COURSES BETWEEN POINT Ⓐ AND POINT Ⓑ WERE ADJUSTED DUE TO R3 AND R4 MISCLOSURE OF N00°35'24"W, 155.42', BY ROTATION AND SCALE FACTOR.

REFERENCES

R1 RECORD OF SURVEY 22 OF SURVEYS 7 M.C.R.
R2 RECORD OF SURVEY 18 OF SURVEYS 34 M.C.R.
R3 IELMORINI DEED 1995-0016040, M.C.R.
R4 DOLCINI DEED 1994-0049421, M.C.R.

BASIS OF BEARINGS

S80°19'53"E BETWEEN FOUND MONUMENTS AS SHOWN AND DELINEATED UPON R1.

SURVEYOR'S STATEMENT

I, RAY C. CARLSON, A LICENSED LAND SURVEYOR IN AND FOR THE STATE OF CALIFORNIA, DO HEREBY STATE THAT THIS MAP WAS PREPARED BY ME, OR UNDER MY DIRECTION, AS REQUESTED BY MARIN AGRICULTURAL LAND TRUST, INC. IN MAY 1999.

DATED: 10-20-99

RAY C. CARLSON LS 3890

PROFESSIONAL LAND SURVEYOR RAY C. CARLSON LS 3890 EXP. 6-30-00 STATE OF CALIFORNIA

REGISTERED PROFESSIONAL ENGINEER JOHN M. WOOLEY No 26450 exp 3-31-00 CIVIL STATE OF CALIFORNIA

COUNTY SURVEYOR'S STATEMENT

THIS MAP HAS BEEN EXAMINED IN ACCORDANCE WITH SECTION 8766 OF THE LAND SURVEYOR'S ACT THIS 29TH DAY OF OCTOBER 1999.

John M. Wooley
DEPUTY

MEHDI MAJID SADJADI
MARIN COUNTY SURVEYOR

RECORDER'S STATEMENT

FILED THIS 4TH DAY OF November, 1999 AT 12:48 P.M. IN BOOK 1999 OF MAPS, AT PAGE 206 AT THE REQUEST OF THE COUNTY OF MARIN DEPARTMENT OF PUBLIC WORKS.

SERIAL NO. 1999-0080255

FEE PAID: $ 7.00

Joan C. Thomas
MARIN COUNTY RECORDER

D. A. Chase
DEPUTY COUNTY RECORDER

RECORD OF SURVEY

OF A PORTION OF THE LANDS OF THOMAS AND GERALDINE IELMORINI AND ALSO A PORTION OF THE LANDS OF FREDERICK AND VIRGINIA DOLCINI AS RECORDED IN DOCUMENT NUMBERS, 1995-0016040 AND 1994-0049421 MARIN COUNTY RECORDS.

LYING WITHIN RANCHO LAGUNA DE SAN ANTONIO AND RANCHO NICASIO

COUNTY OF MARIN STATE OF CALIFORNIA

Ray Carlson & Associates, Inc.
LAND SURVEYING www.rcmaps.com
411 Russell Avenue Santa Rosa, California 95403
(707) 528-7649 • Fax (707) 571-5541

© 1999, Ray Carlson & Associates, Inc.

A.P.N. 106-120-05, 06 AND 106-140-01, 02, 03, 26
JUNE 1999 SHEET NO. 1 OF 1 JOB NO. 99-058

CAN No. 1999 M 206