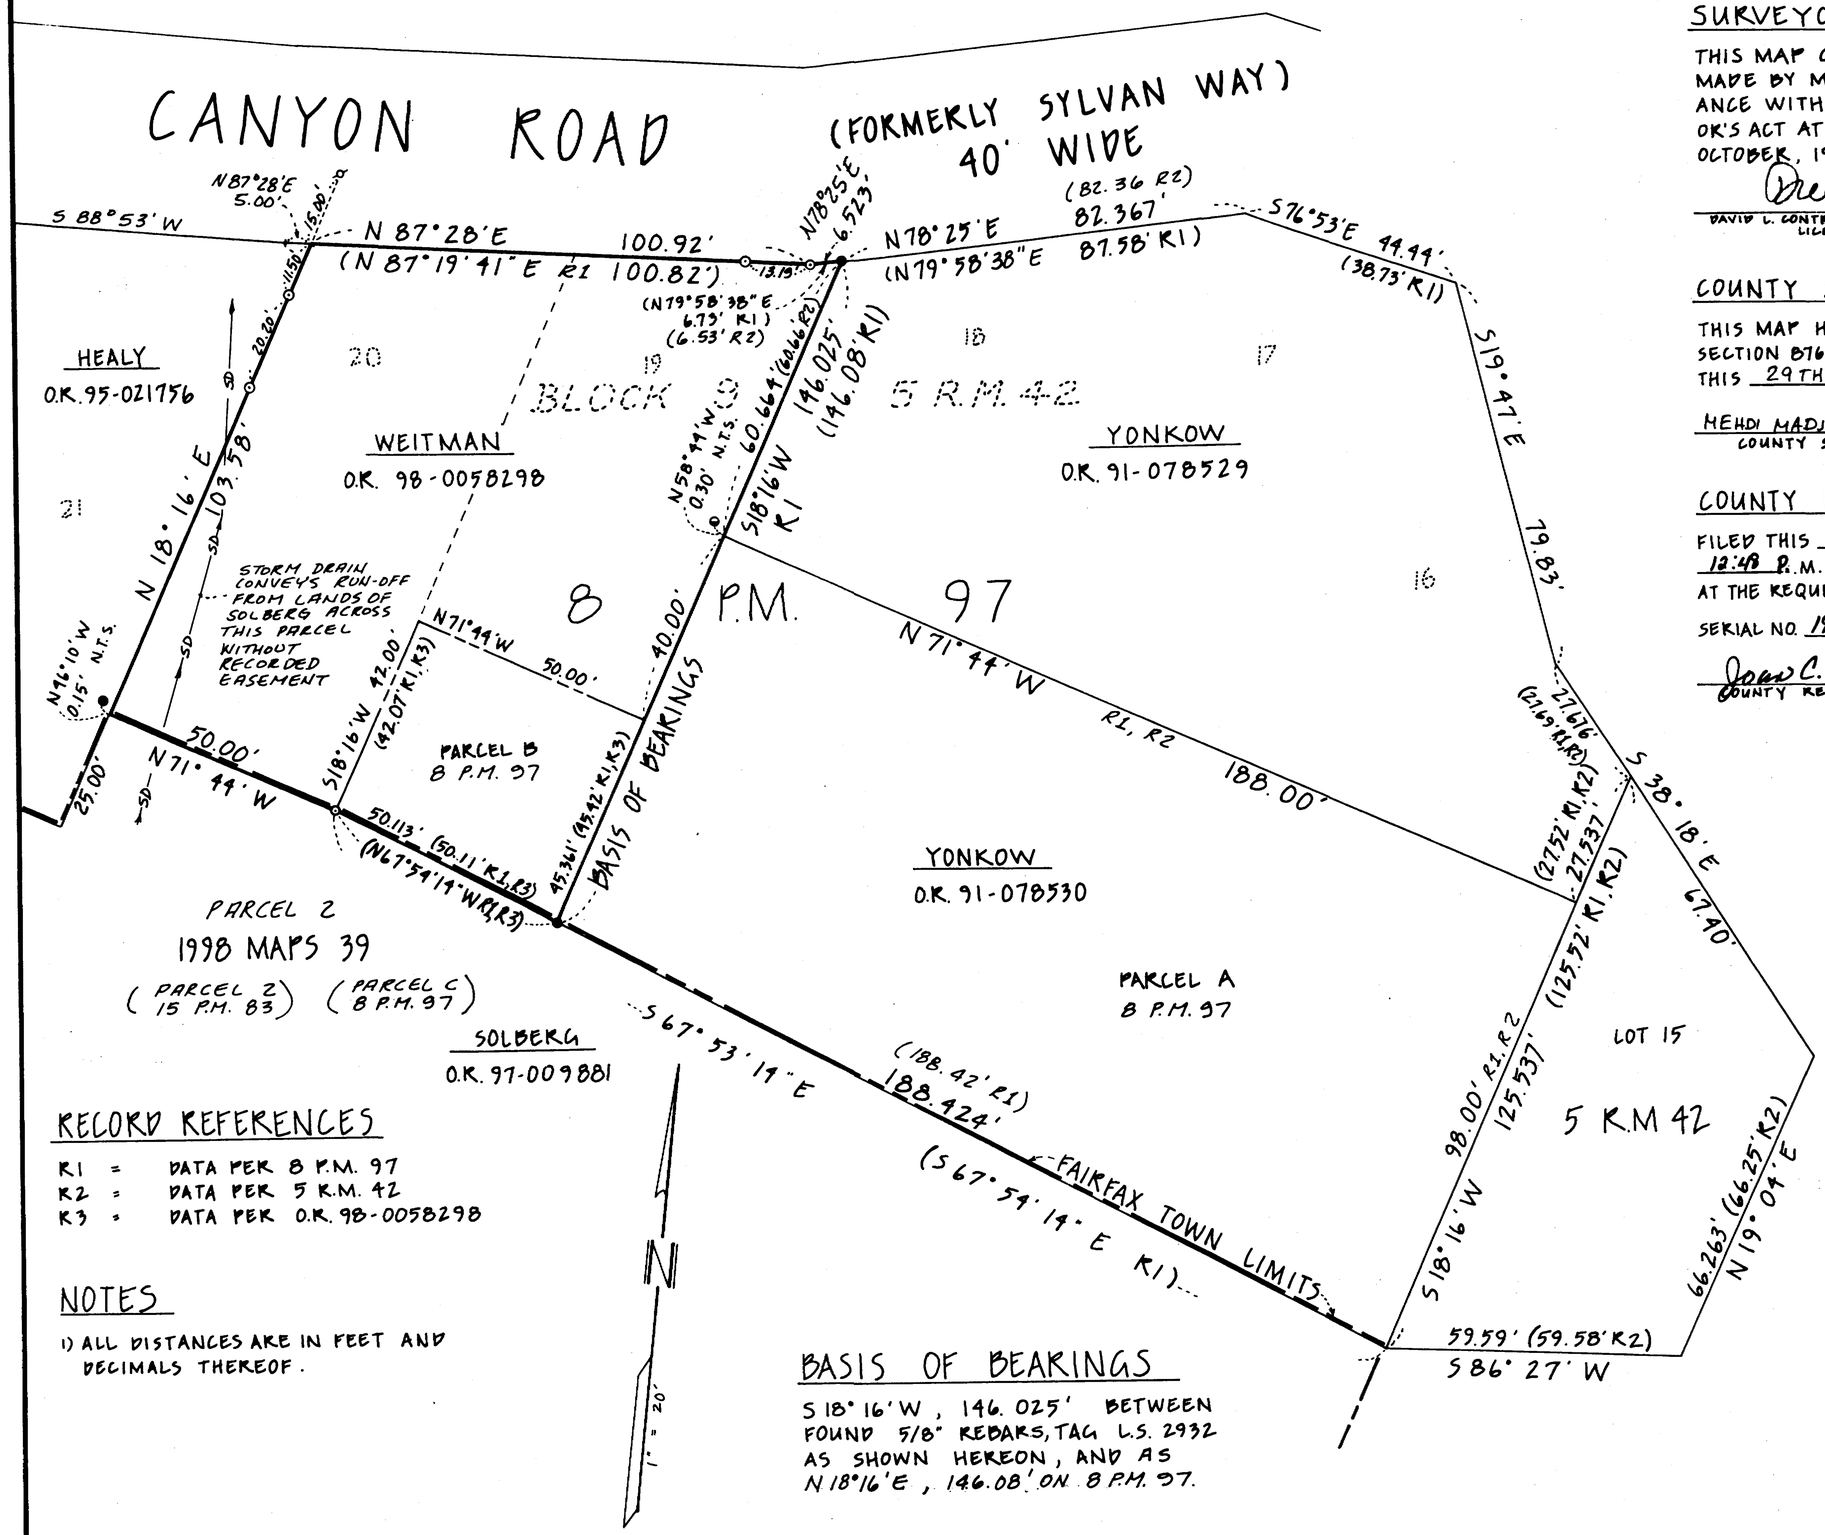

SURVEYOR'S STATEMENT

THIS MAP CORRECTLY REPRESENTS A SURVEY MADE BY ME OR UNDER MY DIRECTION IN CONFORMANCE WITH THE REQUIREMENTS OF THE LAND SURVEYOR'S ACT AT THE REQUEST OF MAURICE WEITMAN IN OCTOBER, 1998.

David Contreras

DAVID L. CONTRERAS L.S. 5065
LICENSE EXPIRES 6-30-03

LICENSED LAND SURVEYOR DAVID L. CONTRERAS 5065 STATE OF CALIFORNIA

COUNTY SURVEYOR'S STATEMENT

THIS MAP HAS BEEN EXAMINED IN ACCORDANCE WITH SECTION B766 OF THE LAND SURVEYOR'S ACT THIS 29TH DAY OF OCTOBER, 1999.

MEHDI MADJD SADJADI
COUNTY SURVEYOR

REGISTERED PROFESSIONAL ENGINEER JOHN W. WOOLEY No 26450 Exp 3-31-00 CIVIL STATE OF CALIFORNIA

John W. Wooley
BY DEPUTY

COUNTY RECORDER'S STATEMENT

FILED THIS 4TH DAY OF November, 1999, AT 12:48 P.M., IN BOOK 1999 OF MAPS, AT PAGE 207, AT THE REQUEST OF THE MARIN COUNTY DEPARTMENT OF PUBLIC WORKS.

SERIAL NO. 1999 0080256 FEE $7.00

Joan C. Thayer
COUNTY RECORDER

D.A. Clinia
BY DEPUTY

LEGEND

N.T.S.	=	NOT TO SCALE
(123.4')	=	RECORD DATA
⊙	=	SET 1/2" REBAR, CAP L.S. 5065
●	=	FOUND 3/4" IRON PIPE, NO TAG
●	=	FOUND 5/8" REBAR, TAG L.S. 2932
⌀	=	SET NAIL & TAG, L.S. 5065
—SD—	=	4" STORM DRAIN ROUTE

RECORD REFERENCES

R1	=	DATA PER 8 P.M. 97
R2	=	DATA PER 5 R.M. 42
R3	=	DATA PER O.R. 98-0058298

NOTES

1) ALL DISTANCES ARE IN FEET AND DECIMALS THEREOF.

BASIS OF BEARINGS

S 18°16'W, 146.025' BETWEEN FOUND 5/8" REBARS, TAG L.S. 2932 AS SHOWN HEREON, AND AS N 18°16'E, 146.08' ON 8 P.M. 97.

RECORD OF SURVEY

LAND OF WEITMAN
O.R. 98-0058298

BEING LOTS 19 AND 20, BLOCK 9, AS SHOWN ON "MAP NO. 1 OF THE CASCADES ESTATES" FILED IN VOLUME 5 OF MAPS, PAGE 42; AND PARCEL "B" AS SHOWN ON THAT PARCEL MAP FILED IN VOLUME 8 OF PARCEL MAPS, PAGE 97, MARIN CO. RECORDS

TOWN OF FAIRFAX, MARIN COUNTY, CA

DAVID L. CONTRERAS, LAND SURVEYOR
20 VIVIAN CT. NOVATO, CA 94947
(415) 892-5905

SCALE: 1" = 20' JULY, 1999

A.P.N. 003-032-19 SHEET 1 OF 1

CAN No. 1999 M 207