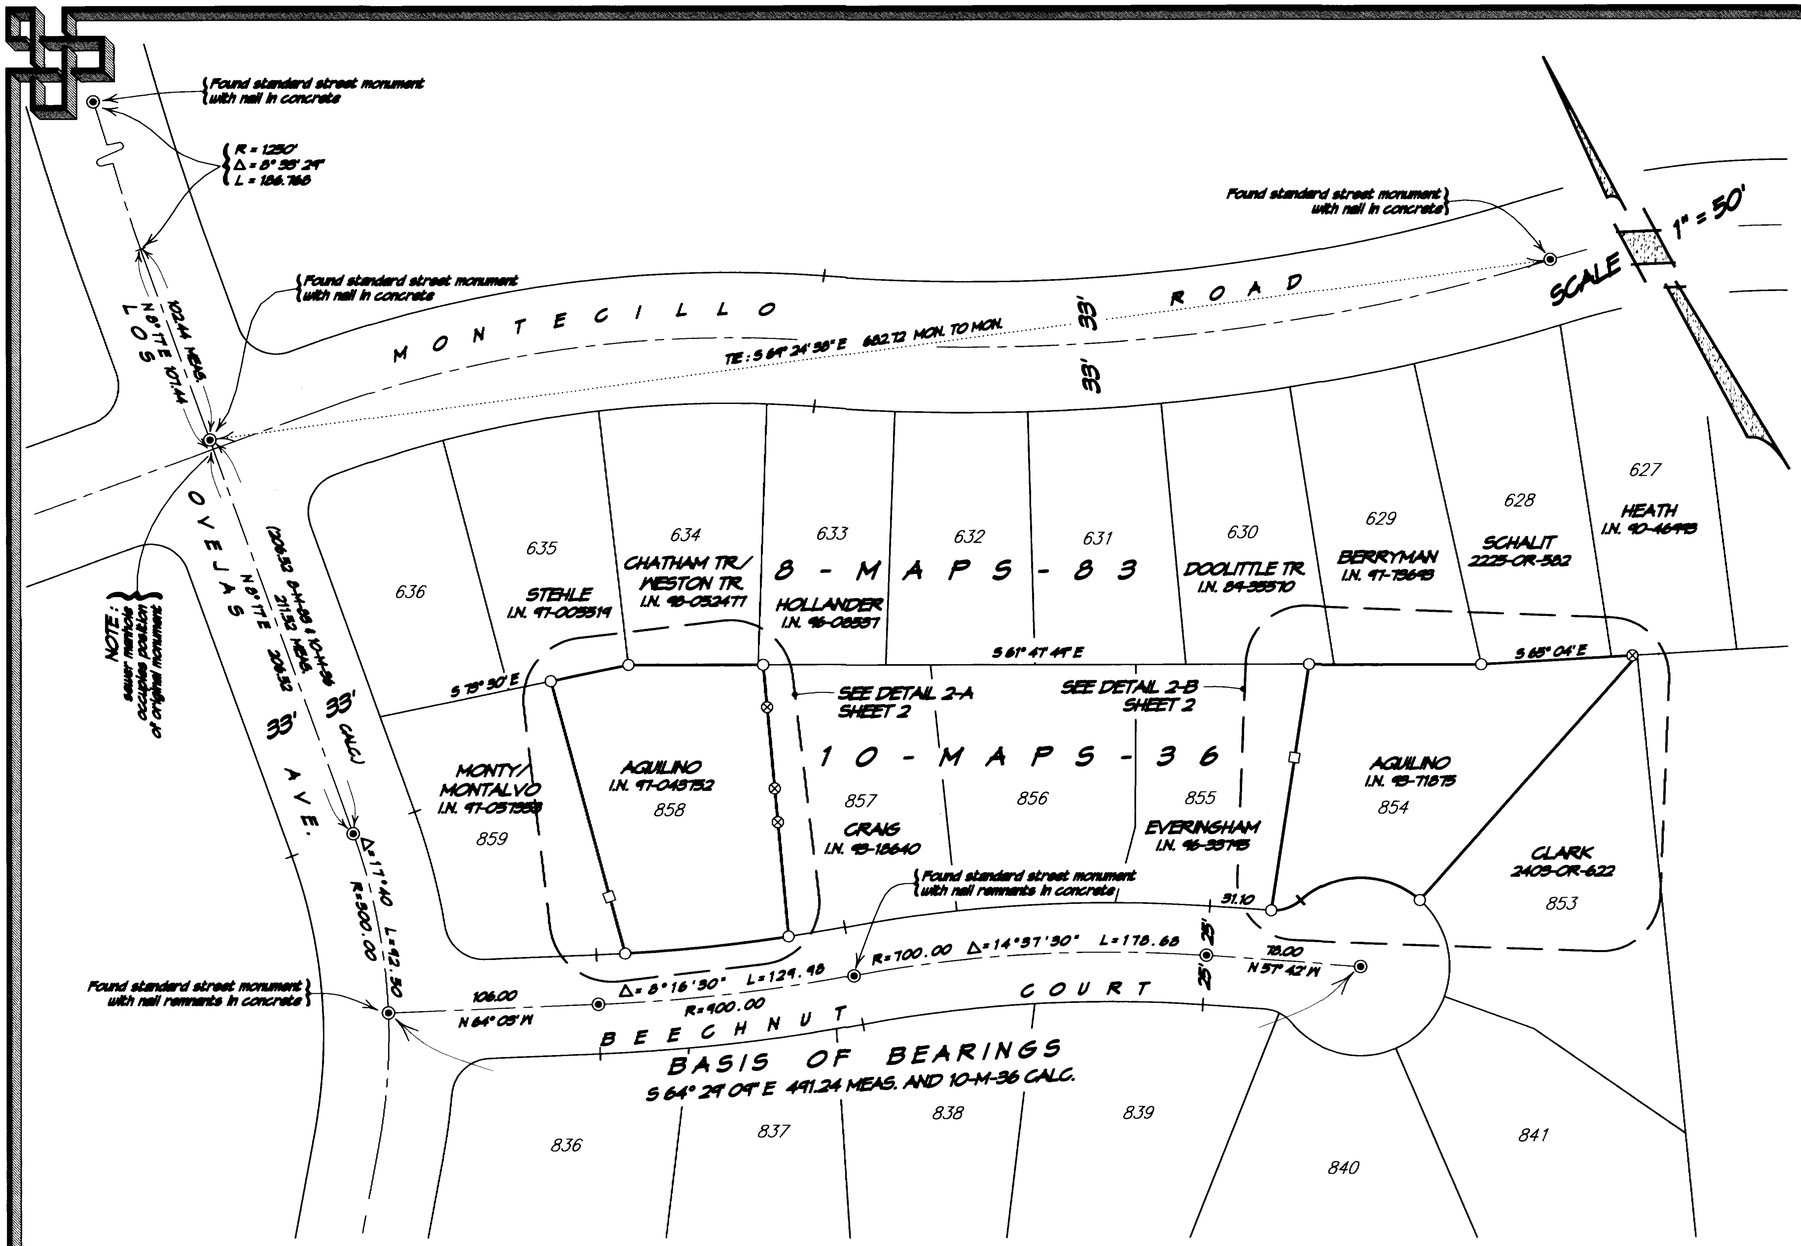

BASIS OF BEARINGS

The basis of bearings of this survey is S 64° 24' 04" W 491.24 MEAS. and 10-M-36 calc., between found standard street monuments, as shown.

LEGEND

- Denotes found standard street monument with inverted nail in concrete, unless noted otherwise
- Denotes set 3/4" I.D. galvanized iron pipe with plastic plug "PLS 4794 DANSKIN", unless noted otherwise.
- Denotes set 1" hand-hewn redwood dowel with cup tack & tag "LS 4794", unless noted otherwise.
- Denotes set 1 1/2" x 1 1/2" redwood hub with bronze nail & tag "LS 4794", unless noted otherwise.
- Denotes fence
- CALC. Denotes calculated
- I.N. Denotes Official Records Instrument Number, Marin County Records
- MEAS. Denotes measured
- -M- Denotes Book of Maps, Marin County Records
- -OR- Denotes Official Records, Marin County Records

NOTES

1). All linear dimensions shown are in feet and decimals thereof.

2). Easements, recorded or otherwise, not in scope of services.

3). No attempt has been made as a part of this survey to locate and/ or show existence of all improvements on the subject property. Only selected improvements are shown.

4). Matters regarding Subdivision Map Act compliance not in scope of services.

RECORD OF SURVEY

OF LANDS CONVEYED TO AQUILINO
AS DESCRIBED IN
OFFICIAL RECORDS I.N. 98-71875 & 97-43752
BEING LOTS 854 AND 858, RESPECTIVELY
OF "MAP OF TERRA LINDA No. 12"
RECORDED IN BOOK 10 OF MAPS, AT PAGE 36
MARIN COUNTY RECORDS
CITY OF SAN RAFAEL

MARIN COUNTY — CALIFORNIA
SEPTEMBER 1999 — SURVEY No. 554

SURVEYOR'S STATEMENT

This map correctly represents a survey made by me or under my direction in conformance with the requirements of the Land Surveyor's Act at the request of Mario & Steven Aquilino in September 1999.

Signed _____
Phillip A. Danskin - PLS 4794
Expires September 30, 2000

LICENSED LAND SURVEYOR — PHILLIP A. DANSKIN No. 4794 Expires 9/30/00 — STATE OF CALIFORNIA

COUNTY SURVEYOR'S STATEMENT

This map has been examined in accordance with Section 8766 of the Land Surveyor's Act this 5TH day of November 1999.

REGISTERED PROFESSIONAL ENGINEER — JOHN M. WOOLEY — No. 26456 — CIVIL — STATE OF CALIFORNIA

MEHDI MAJID SADJADI
County Surveyor

By John M. Wooley
Deputy

COUNTY RECORDER'S STATEMENT

Filed this 12TH day of NOVEMBER 1999 at 10:52 A.M. in Book 1999 of Maps at Page 214 at the request of The County Surveyor.

Serial No. 1999-0081650 Fee $ 10.00

Joan C. Thayer
County Recorder

By Bruce Shimano
Deputy

PREPARED BY
PHILLIP A. DANSKIN & ASSOCIATES
LAND SURVEYOR
SONOMA, CALIFORNIA

APN 178-221-27 & 31

SHEET 1 OF 2

CAN NO. 1999M214

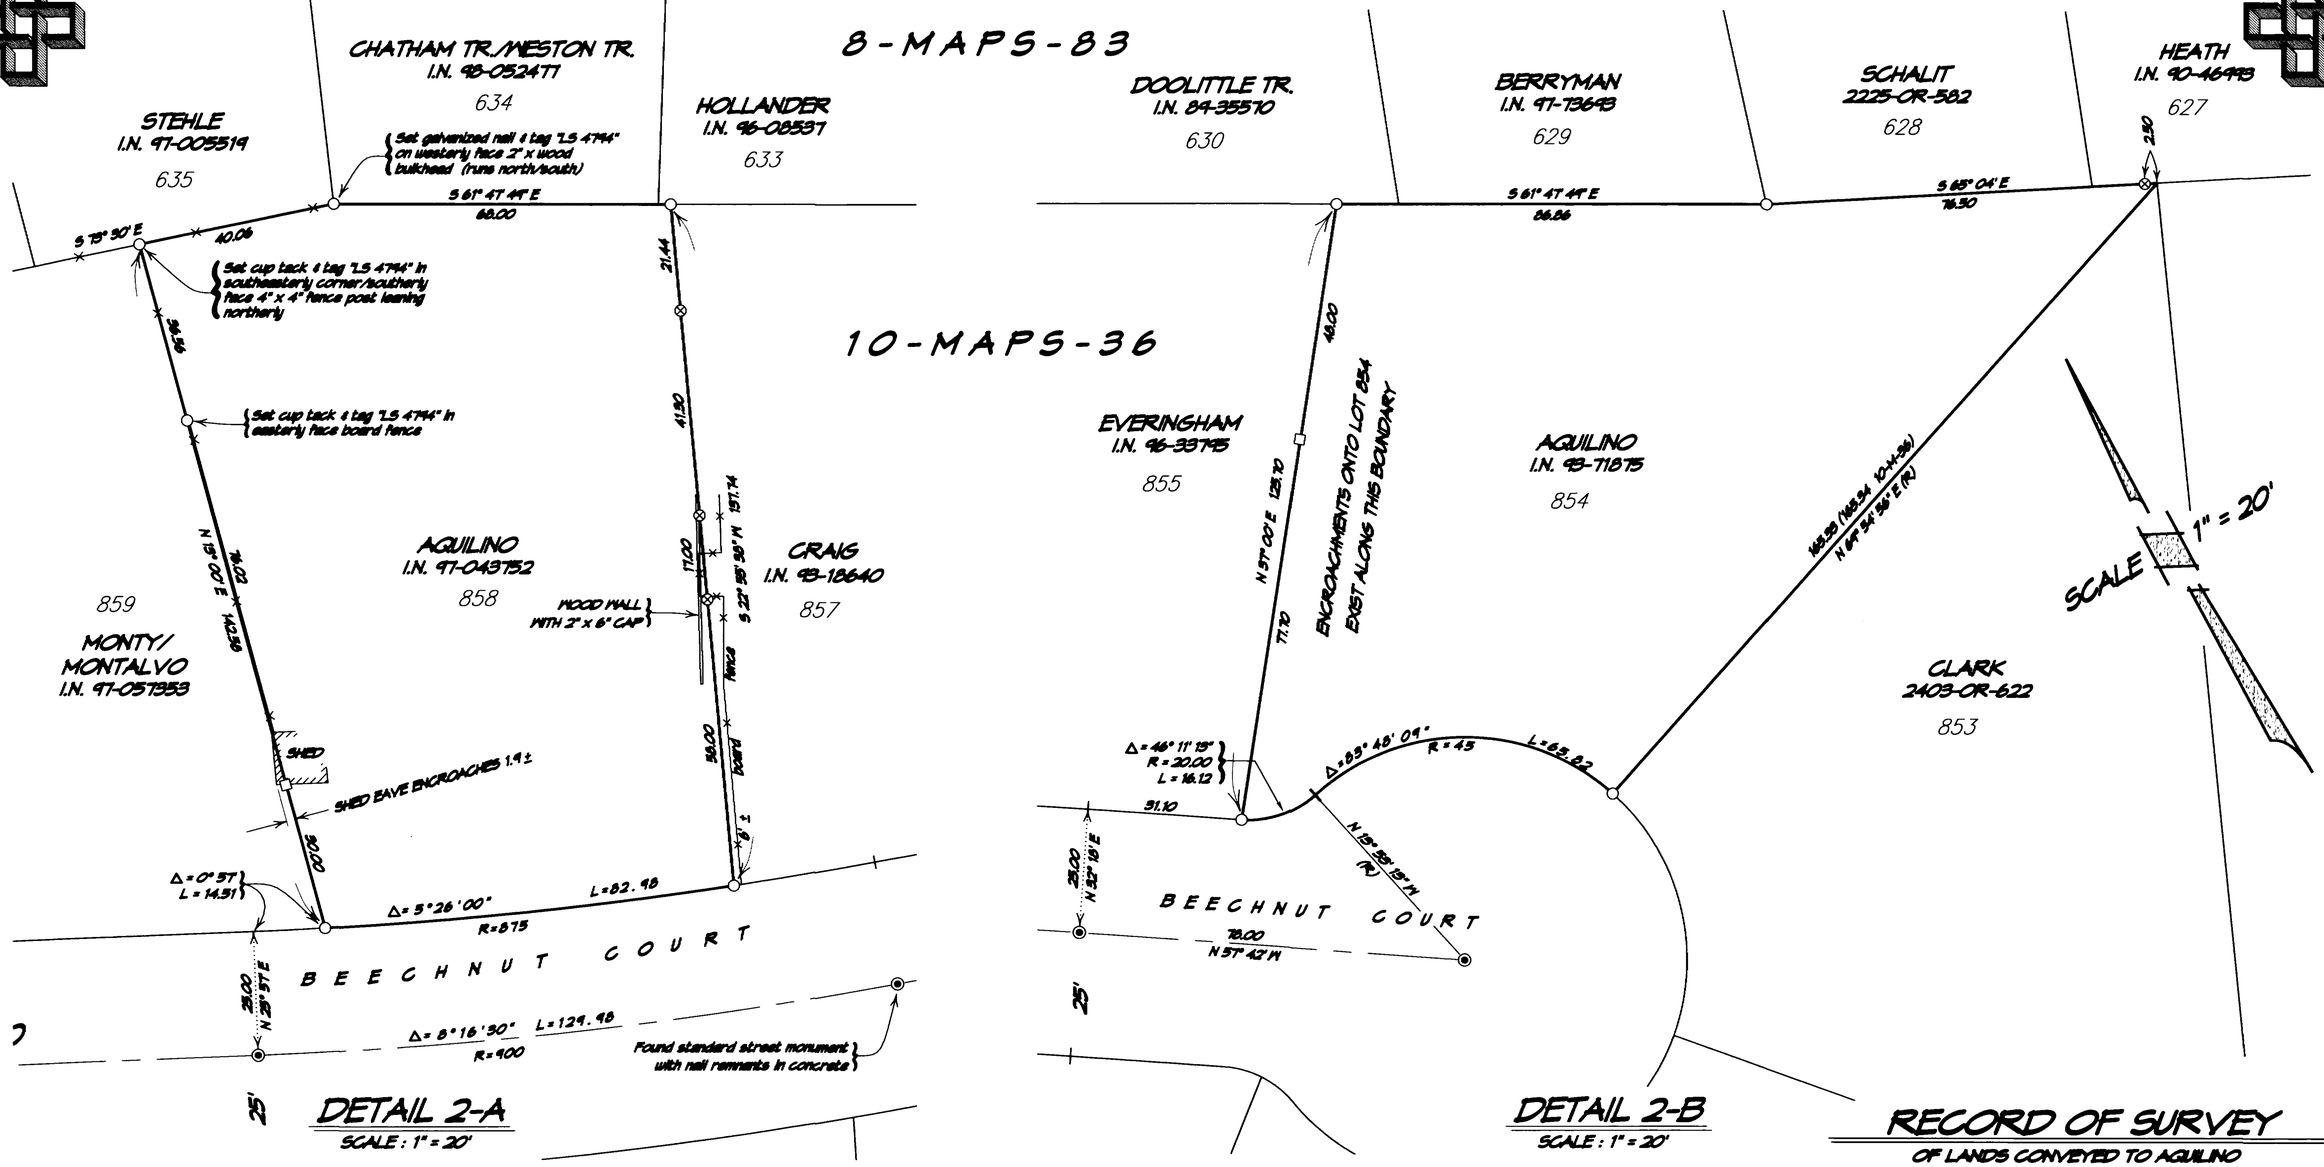

DETAIL 2-A

SCALE : 1" = 20'

DETAIL 2-B

SCALE : 1" = 20'

RECORD OF SURVEY

OF LANDS CONVEYED TO AQUILINO
AS DESCRIBED IN
OFFICIAL RECORDS I.N. 93-71875 & 97-43752
BEING LOTS 854 AND 858, RESPECTIVELY
OF "MAP OF TERRA LINDA No. 12"
RECORDED IN BOOK 10 OF MAPS, AT PAGE 36
MARIN COUNTY RECORDS
CITY OF SAN RAFAEL

MARIN COUNTY — CALIFORNIA
SEPTEMBER 1999 — SURVEY No. 554

BASIS OF BEARINGS

The basis of bearings of this survey is S 64° 29' 04" W 491.24 MEAS. and 10-M-36 calc., between found standard street monuments, as shown.

NOTES

1). All linear dimensions shown are in feet and decimals thereof.

2). Easements, recorded or otherwise, not in scope of services.

3). No attempt has been made as a part of this survey to locate and/or show existence of all improvements on the subject property. Only selected improvements are shown.

4). Matters regarding Subdivision Map Act compliance not in scope of services.

LEGEND

—◉— Denotes found standard street monument with inverted nail in concrete, unless noted otherwise

—○— Denotes set 3/4" I.D. galvanized iron pipe with plastic plug "PLS 4794 DANSKIN", unless noted otherwise.

—⊗— Denotes set 1" hand-hewn redwood dowel with cup tack & tag "LS 4794", unless noted otherwise.

—□— Denotes set 1 1/2" x 1 1/2" redwood hub with bronze nail & tag "LS 4794", unless noted otherwise.

LEGEND (cont.)

—x—x— Denotes fence

CALC. Denotes calculated

I.N. Denotes Official Records Instrument Number, Marin County Records

MEAS. Denotes measured

-M- Denotes Book of Maps, Marin County Records

-OR- Denotes Official Records, Marin County Records

PREPARED BY
PHILLIP A. DANSKIN & ASSOCIATES
LAND SURVEYOR
SONOMA, CALIFORNIA

APN 178-221-27 & 31