220

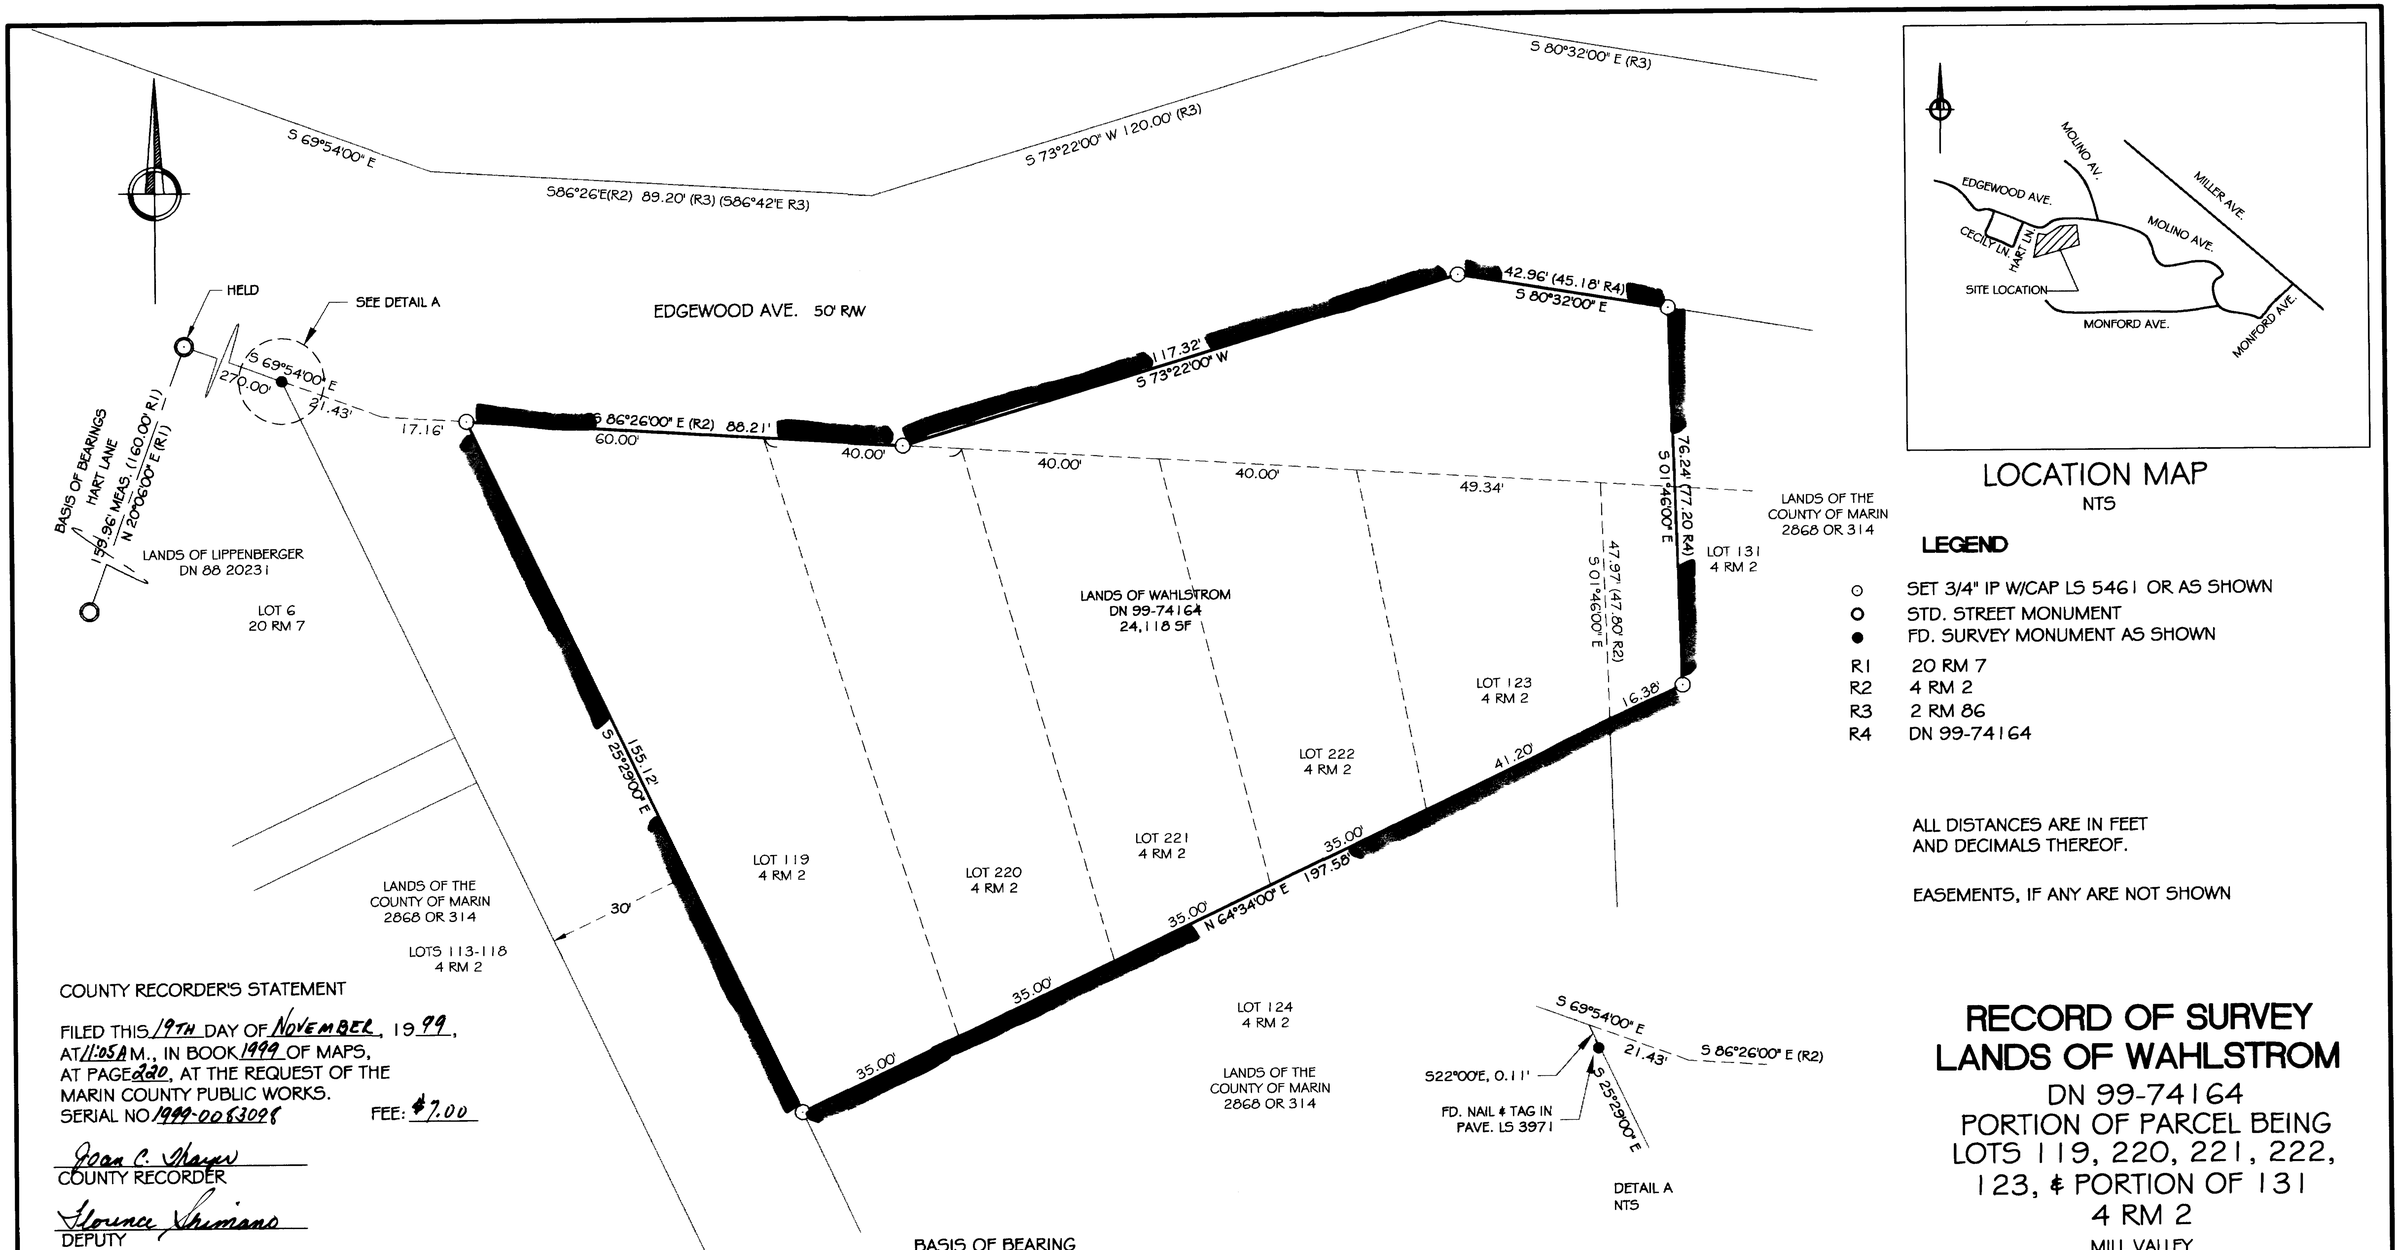

LOCATION MAP
NTS

LEGEND

- ○ SET 3/4" IP W/CAP LS 5461 OR AS SHOWN
- ⊙ STD. STREET MONUMENT
- ● FD. SURVEY MONUMENT AS SHOWN
- R1 20 RM 7
- R2 4 RM 2
- R3 2 RM 86
- R4 DN 99-74164

ALL DISTANCES ARE IN FEET AND DECIMALS THEREOF.

EASEMENTS, IF ANY ARE NOT SHOWN

RECORD OF SURVEY
LANDS OF WAHLSTROM
DN 99-74164
PORTION OF PARCEL BEING
LOTS 119, 220, 221, 222, 123, & PORTION OF 131
4 RM 2
MILL VALLEY
MARIN COUNTY CALIFORNIA

SCALE: 1"= 20'

OCTOBER, 1999

PREPARED BY

BRACKEN & KEANE
Civil Engineers & Land Surveyors
5710 Paradise Drive, Ste. 8
Corte Madera, CA 94925
tel: (415) 927-8801 fax: (415) 927-8803

SHEET 1 OF 1

AP NO. 47-121-14, 15

COUNTY RECORDER'S STATEMENT

FILED THIS 19TH DAY OF NOVEMBER, 1999, AT 11:05A M., IN BOOK 1999 OF MAPS, AT PAGE 220, AT THE REQUEST OF THE MARIN COUNTY PUBLIC WORKS.
SERIAL NO 1999-0083098 FEE: $7.00

Joan C. Thayer
COUNTY RECORDER

Florence Shimano
DEPUTY

COUNTY SURVEYOR'S STATEMENT

THIS MAP HAS BEEN EXAMINED IN ACCORDANCE WITH SECTION 8766 OF THE LAND SURVEYORS ACT THIS 16TH DAY OF NOVEMBER, 1999.

MEHDI MADJD SADJADI
MEHDI MADJD-SADJADI, COUNTY SURVEYOR,
MARIN COUNTY, CALIFORNIA

John M. Woolley
DEPUTY

REGISTERED PROFESSIONAL ENGINEER JOHN M. WOOLLEY No. 26450 Exp 3-31-00 STATE OF CALIFORNIA

BASIS OF BEARING

THE BEARING OF S20°06W BETWEEN TWO STD. STREET SURVEY MONUMENTS BEARINGS AS SHOWN ON THE MAP ENTITLED "MAP OF TAMALPAIS VIEW ESTATES", VOLUME 20 OF MAPS AT PAGE 7, MARIN COUNTY RECORDS.

SURVEYOR'S STATEMENT

THIS MAP CORRECTLY REPRESENTS A SURVEY MADE BY ME OR UNDER MY DIRECTION IN CONFORMANCE WITH THE REQUIREMENTS OF THE LAND SURVEYOR'S ACT AT THE REQUEST OF RANDY WAHLTROM, OCTOBER, 1999.

David W. Keane
DAVID W. KEANE, P.L.S. 5461

LICENSE EXPIRES 9/30/2000

LICENSED LAND SURVEYOR DAVID WILLIAM KEANE Exp. 9-30-2000 No. 5461 STATE OF CALIFORNIA

CAN NO. 1999M220