BASIS OF BEARINGS:

PT. 'A' TO PT. 'B' AS S 51°18'38"E, 682.61
CALCULATED PER 5 RM 90.

MAP REFERENCES

R1	=	36 OS 48
R2	=	5 RM 77
R3	=	36 OS 48
R4	=	2 OS 136
R5	=	18 RM 87
R6	=	5 RM 90

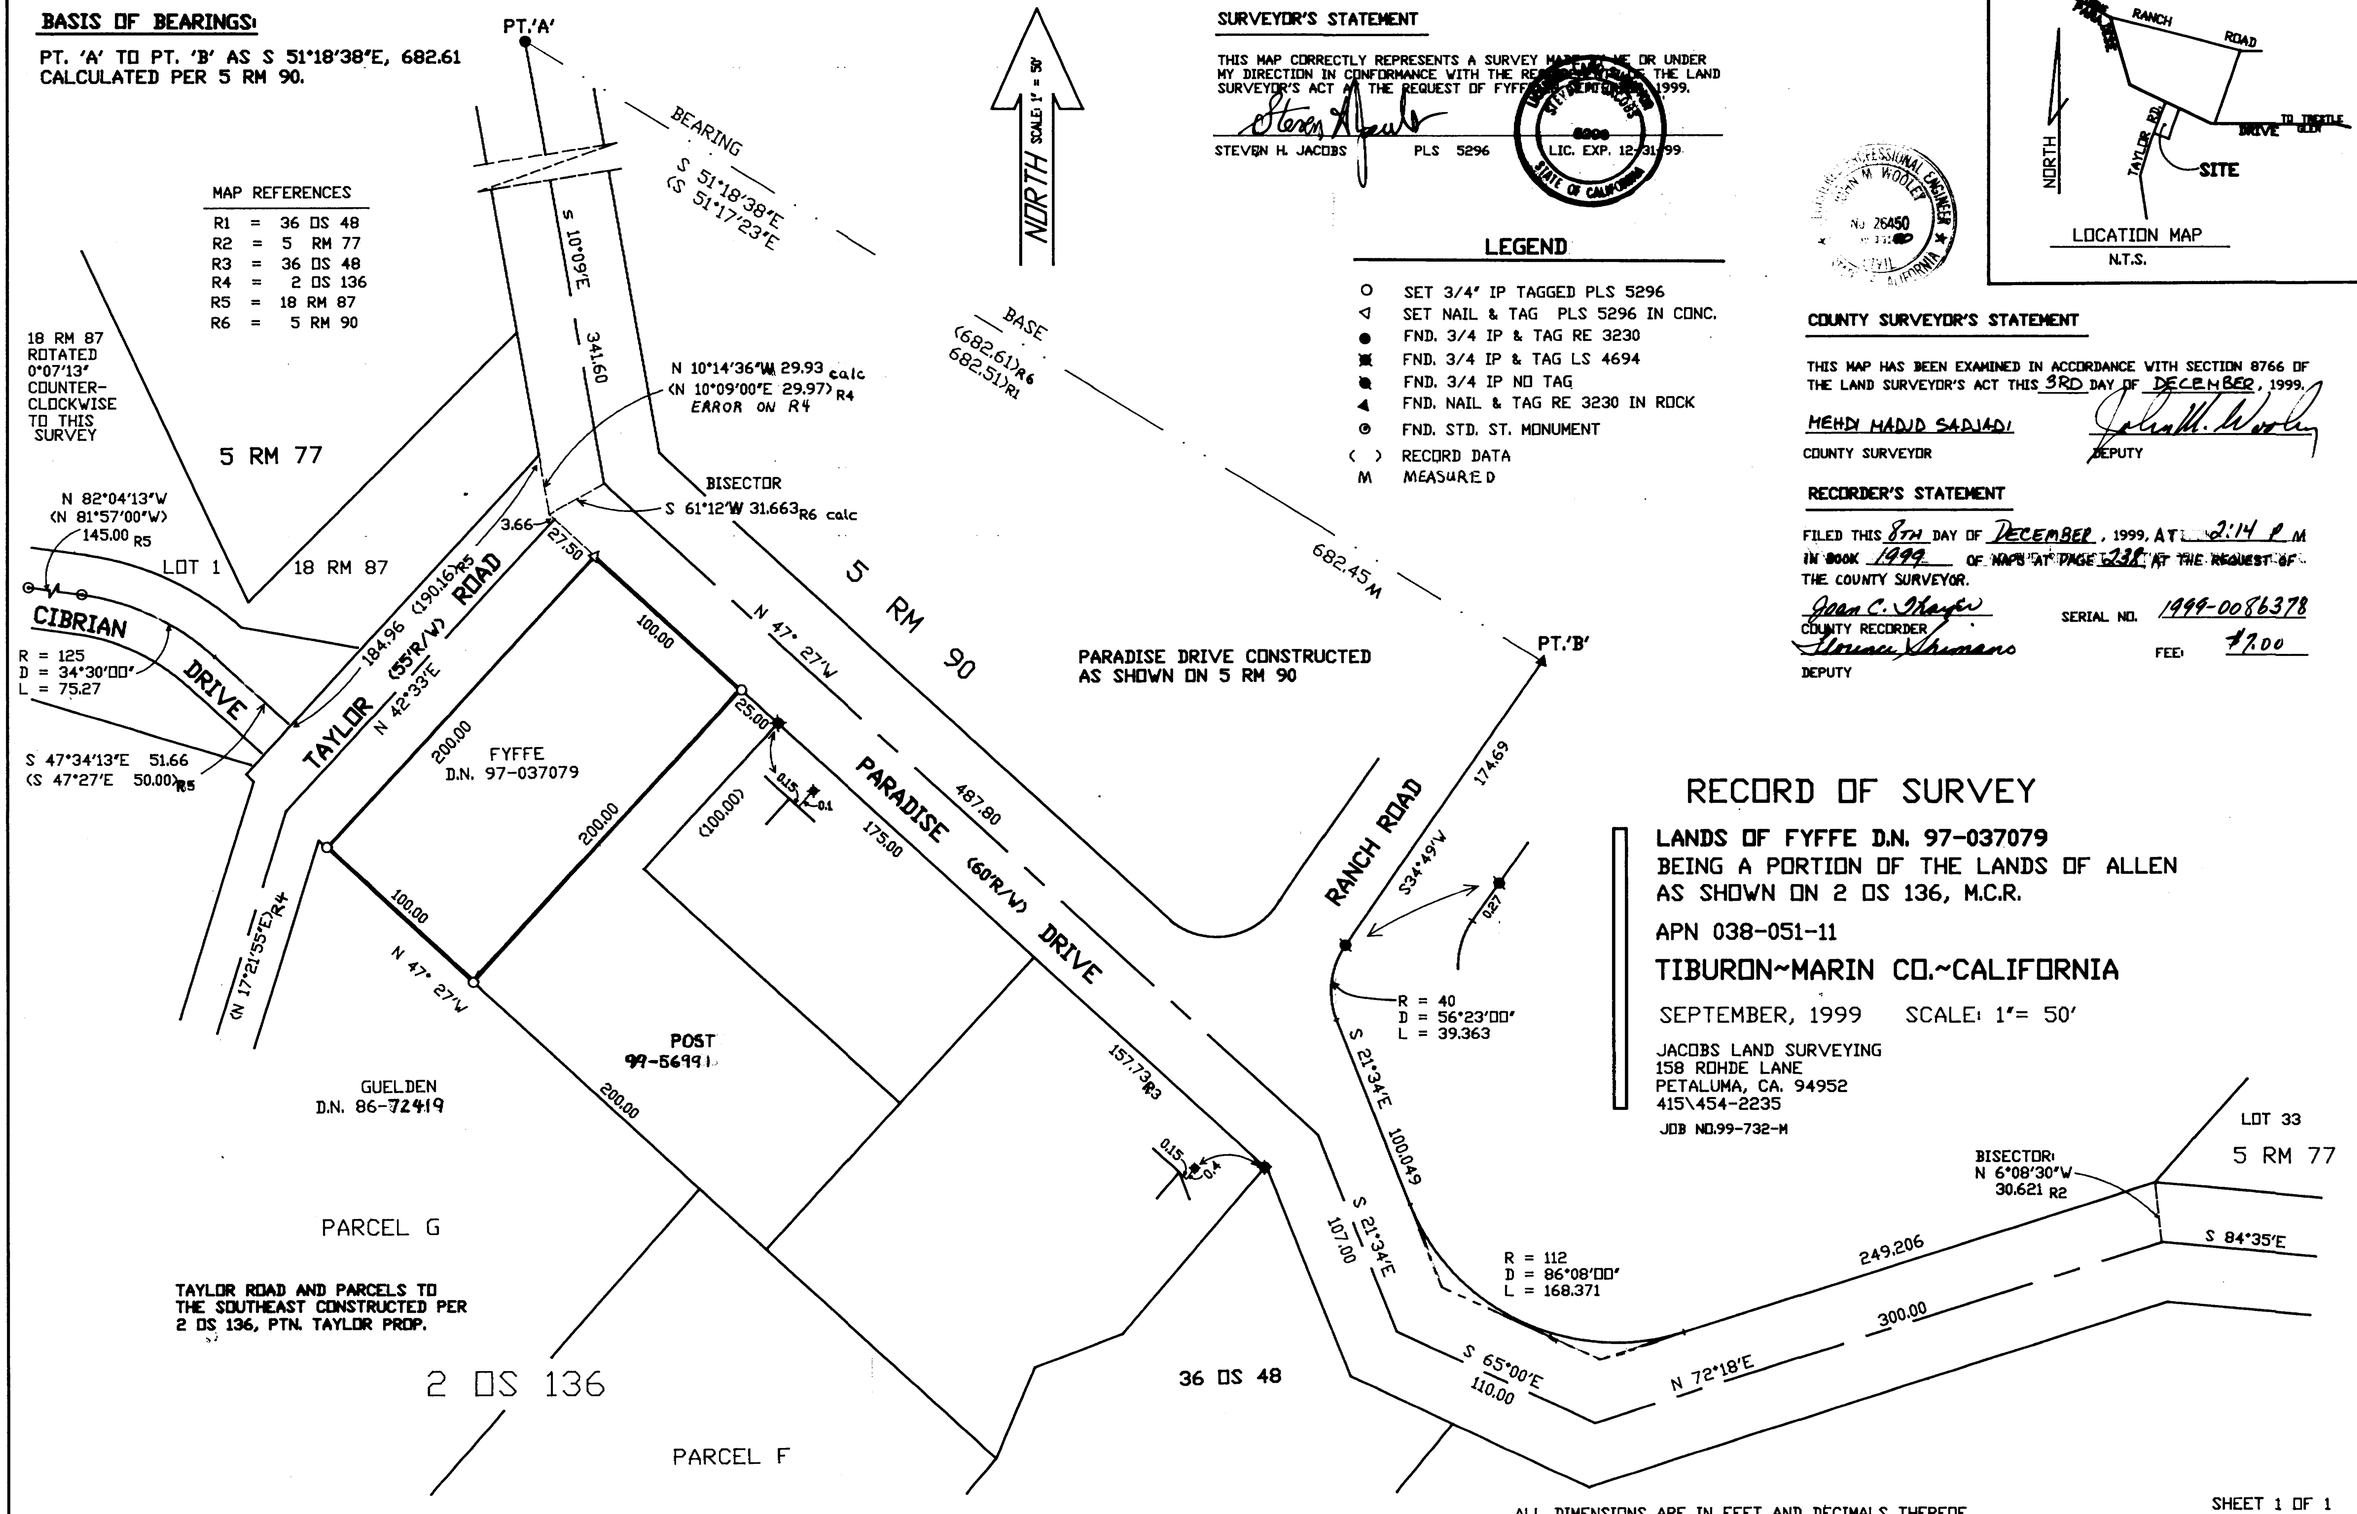

SURVEYOR'S STATEMENT

THIS MAP CORRECTLY REPRESENTS A SURVEY MADE BY ME OR UNDER MY DIRECTION IN CONFORMANCE WITH THE REQUIREMENTS OF THE LAND SURVEYOR'S ACT AT THE REQUEST OF FYFFE IN 1999.

STEVEN H. JACOBS PLS 5296 LIC. EXP. 12-31-99

LEGEND

- O SET 3/4" IP TAGGED PLS 5296
- ◁ SET NAIL & TAG PLS 5296 IN CONC.
- ● FND. 3/4 IP & TAG RE 3230
- ⊠ FND. 3/4 IP & TAG LS 4694
- ◉ FND. 3/4 IP NO TAG
- ◀ FND. NAIL & TAG RE 3230 IN ROCK
- ⊙ FND. STD. ST. MONUMENT
- ( ) RECORD DATA
- M MEASURED

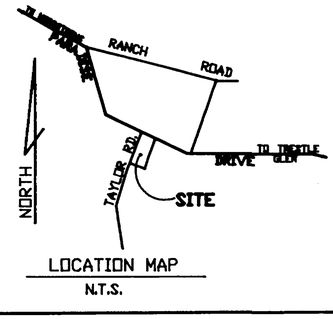

COUNTY SURVEYOR'S STATEMENT

THIS MAP HAS BEEN EXAMINED IN ACCORDANCE WITH SECTION 8766 OF THE LAND SURVEYOR'S ACT THIS 3RD DAY OF DECEMBER, 1999.

MEHDI MADJD SADJADI
COUNTY SURVEYOR

DEPUTY

RECORDER'S STATEMENT

FILED THIS 8TH DAY OF DECEMBER, 1999, AT 2:14 P M IN BOOK 1999 OF MAPS AT PAGE 238 AT THE REQUEST OF THE COUNTY SURVEYOR.

Joan C. Thayer
COUNTY RECORDER

SERIAL NO. 1999-0086378

FEE: 17.00

DEPUTY

RECORD OF SURVEY

LANDS OF FYFFE D.N. 97-037079
BEING A PORTION OF THE LANDS OF ALLEN
AS SHOWN ON 2 OS 136, M.C.R.

APN 038-051-11

TIBURON~MARIN CO.~CALIFORNIA

SEPTEMBER, 1999 SCALE: 1"= 50'

JACOBS LAND SURVEYING
158 ROHDE LANE
PETALUMA, CA. 94952
415\454-2235

JOB NO.99-732-M

PARCEL G

TAYLOR ROAD AND PARCELS TO THE SOUTHEAST CONSTRUCTED PER 2 OS 136, PTN. TAYLOR PROP.

2 OS 136

PARCEL F

36 OS 48

ALL DIMENSIONS ARE IN FEET AND DECIMALS THEREOF

SHEET 1 OF 1

CAN No. 1999M238