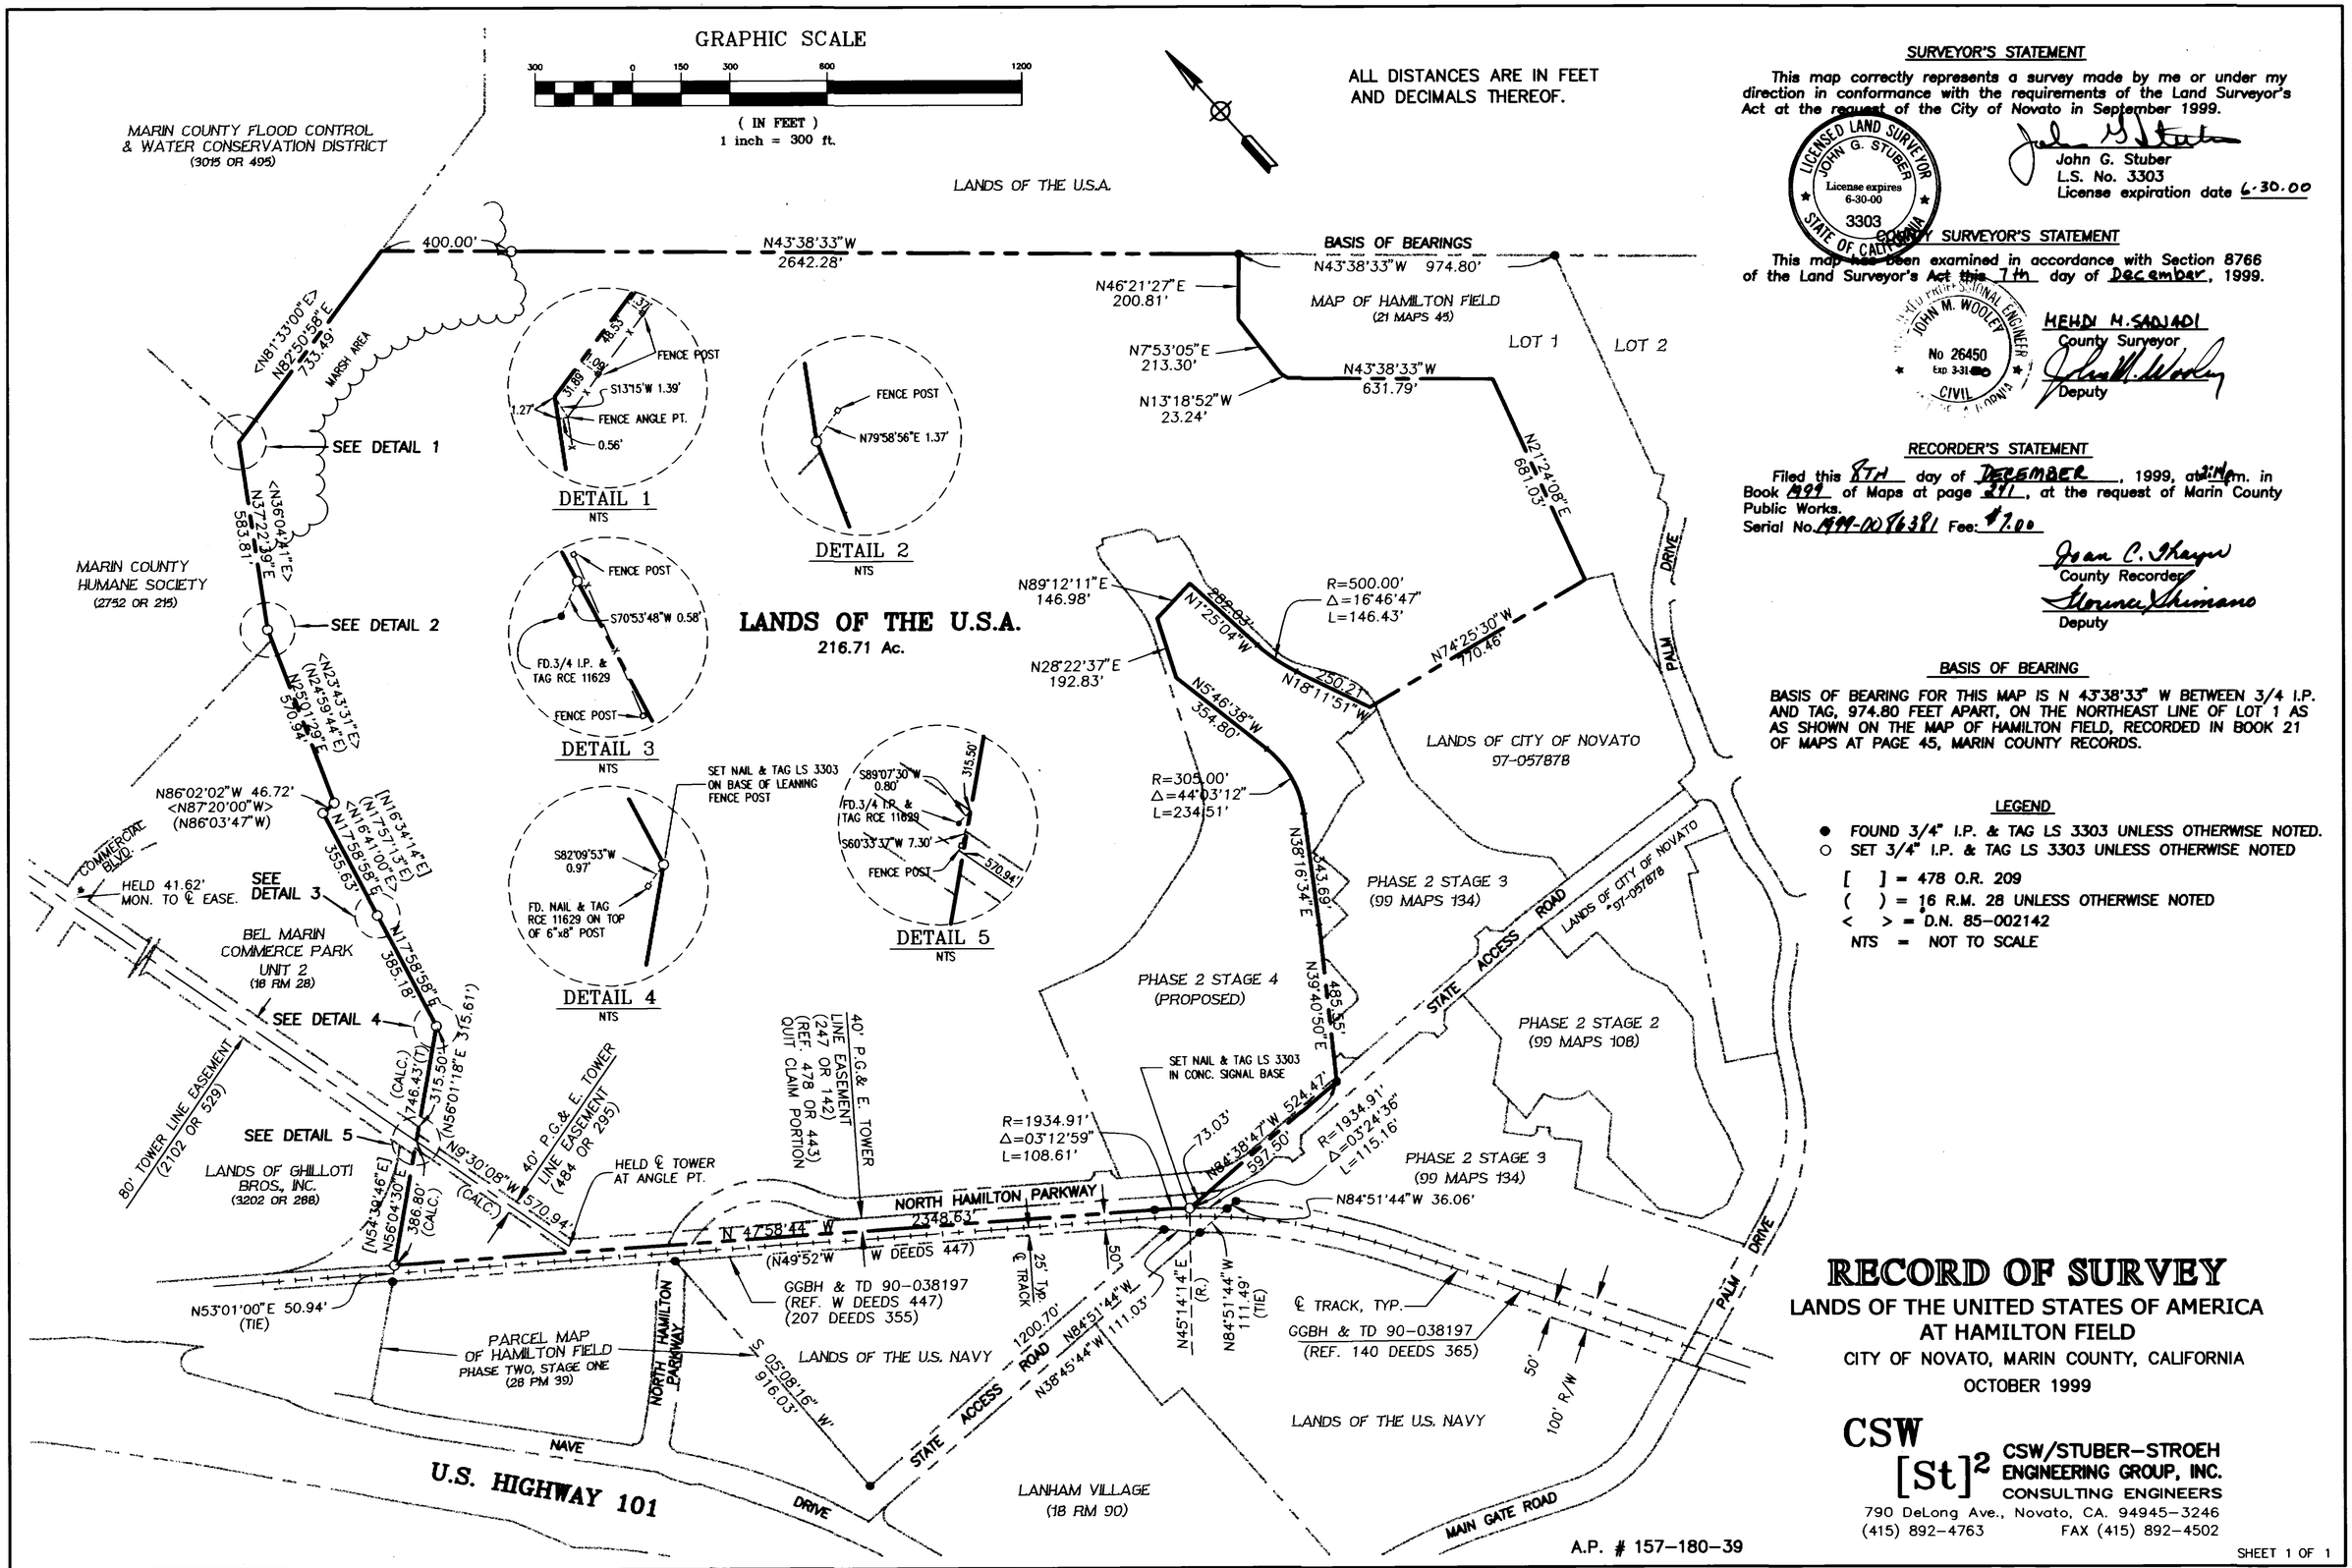

SURVEYOR'S STATEMENT

This map correctly represents a survey made by me or under my direction in conformance with the requirements of the Land Surveyor's Act at the request of the City of Novato in September 1999.

LICENSED LAND SURVEYOR JOHN G. STUBER License expires 6-30-00 3303 STATE OF CALIFORNIA

John G. Stuber
L.S. No. 3303
License expiration date 6-30-00

COUNTY SURVEYOR'S STATEMENT

This map has been examined in accordance with Section 8766 of the Land Surveyor's Act this 7th day of December, 1999.

REGISTERED PROFESSIONAL ENGINEER JOHN M. WOOLEY No 26450 Exp 3-31-00 CIVIL STATE OF CALIFORNIA

MEHDI M. SADJADI
County Surveyor
Deputy

RECORDER'S STATEMENT

Filed this 8TH day of DECEMBER, 1999, at 2:14 p.m. in Book 499 of Maps at page 241, at the request of Marin County Public Works.
Serial No. 499-0096381 Fee: $7.00

Joan C. Thayer
County Recorder
Deputy

BASIS OF BEARING

BASIS OF BEARING FOR THIS MAP IS N 43°38'33" W BETWEEN 3/4 I.P. AND TAG, 974.80 FEET APART, ON THE NORTHEAST LINE OF LOT 1 AS AS SHOWN ON THE MAP OF HAMILTON FIELD, RECORDED IN BOOK 21 OF MAPS AT PAGE 45, MARIN COUNTY RECORDS.

LEGEND

- ● FOUND 3/4" I.P. & TAG LS 3303 UNLESS OTHERWISE NOTED.
- ○ SET 3/4" I.P. & TAG LS 3303 UNLESS OTHERWISE NOTED
- [ ] = 478 O.R. 209
- ( ) = 16 R.M. 28 UNLESS OTHERWISE NOTED
- < > = D.N. 85-002142
- NTS = NOT TO SCALE

RECORD OF SURVEY

LANDS OF THE UNITED STATES OF AMERICA AT HAMILTON FIELD

CITY OF NOVATO, MARIN COUNTY, CALIFORNIA

OCTOBER 1999

CSW [St]² CSW/STUBER-STROEH ENGINEERING GROUP, INC.
CONSULTING ENGINEERS
790 DeLong Ave., Novato, CA. 94945-3246
(415) 892-4763 FAX (415) 892-4502

SHEET 1 OF 1

© 1999

JOB #410038E\ROS
B-1617

CAN No. 1999M241