247

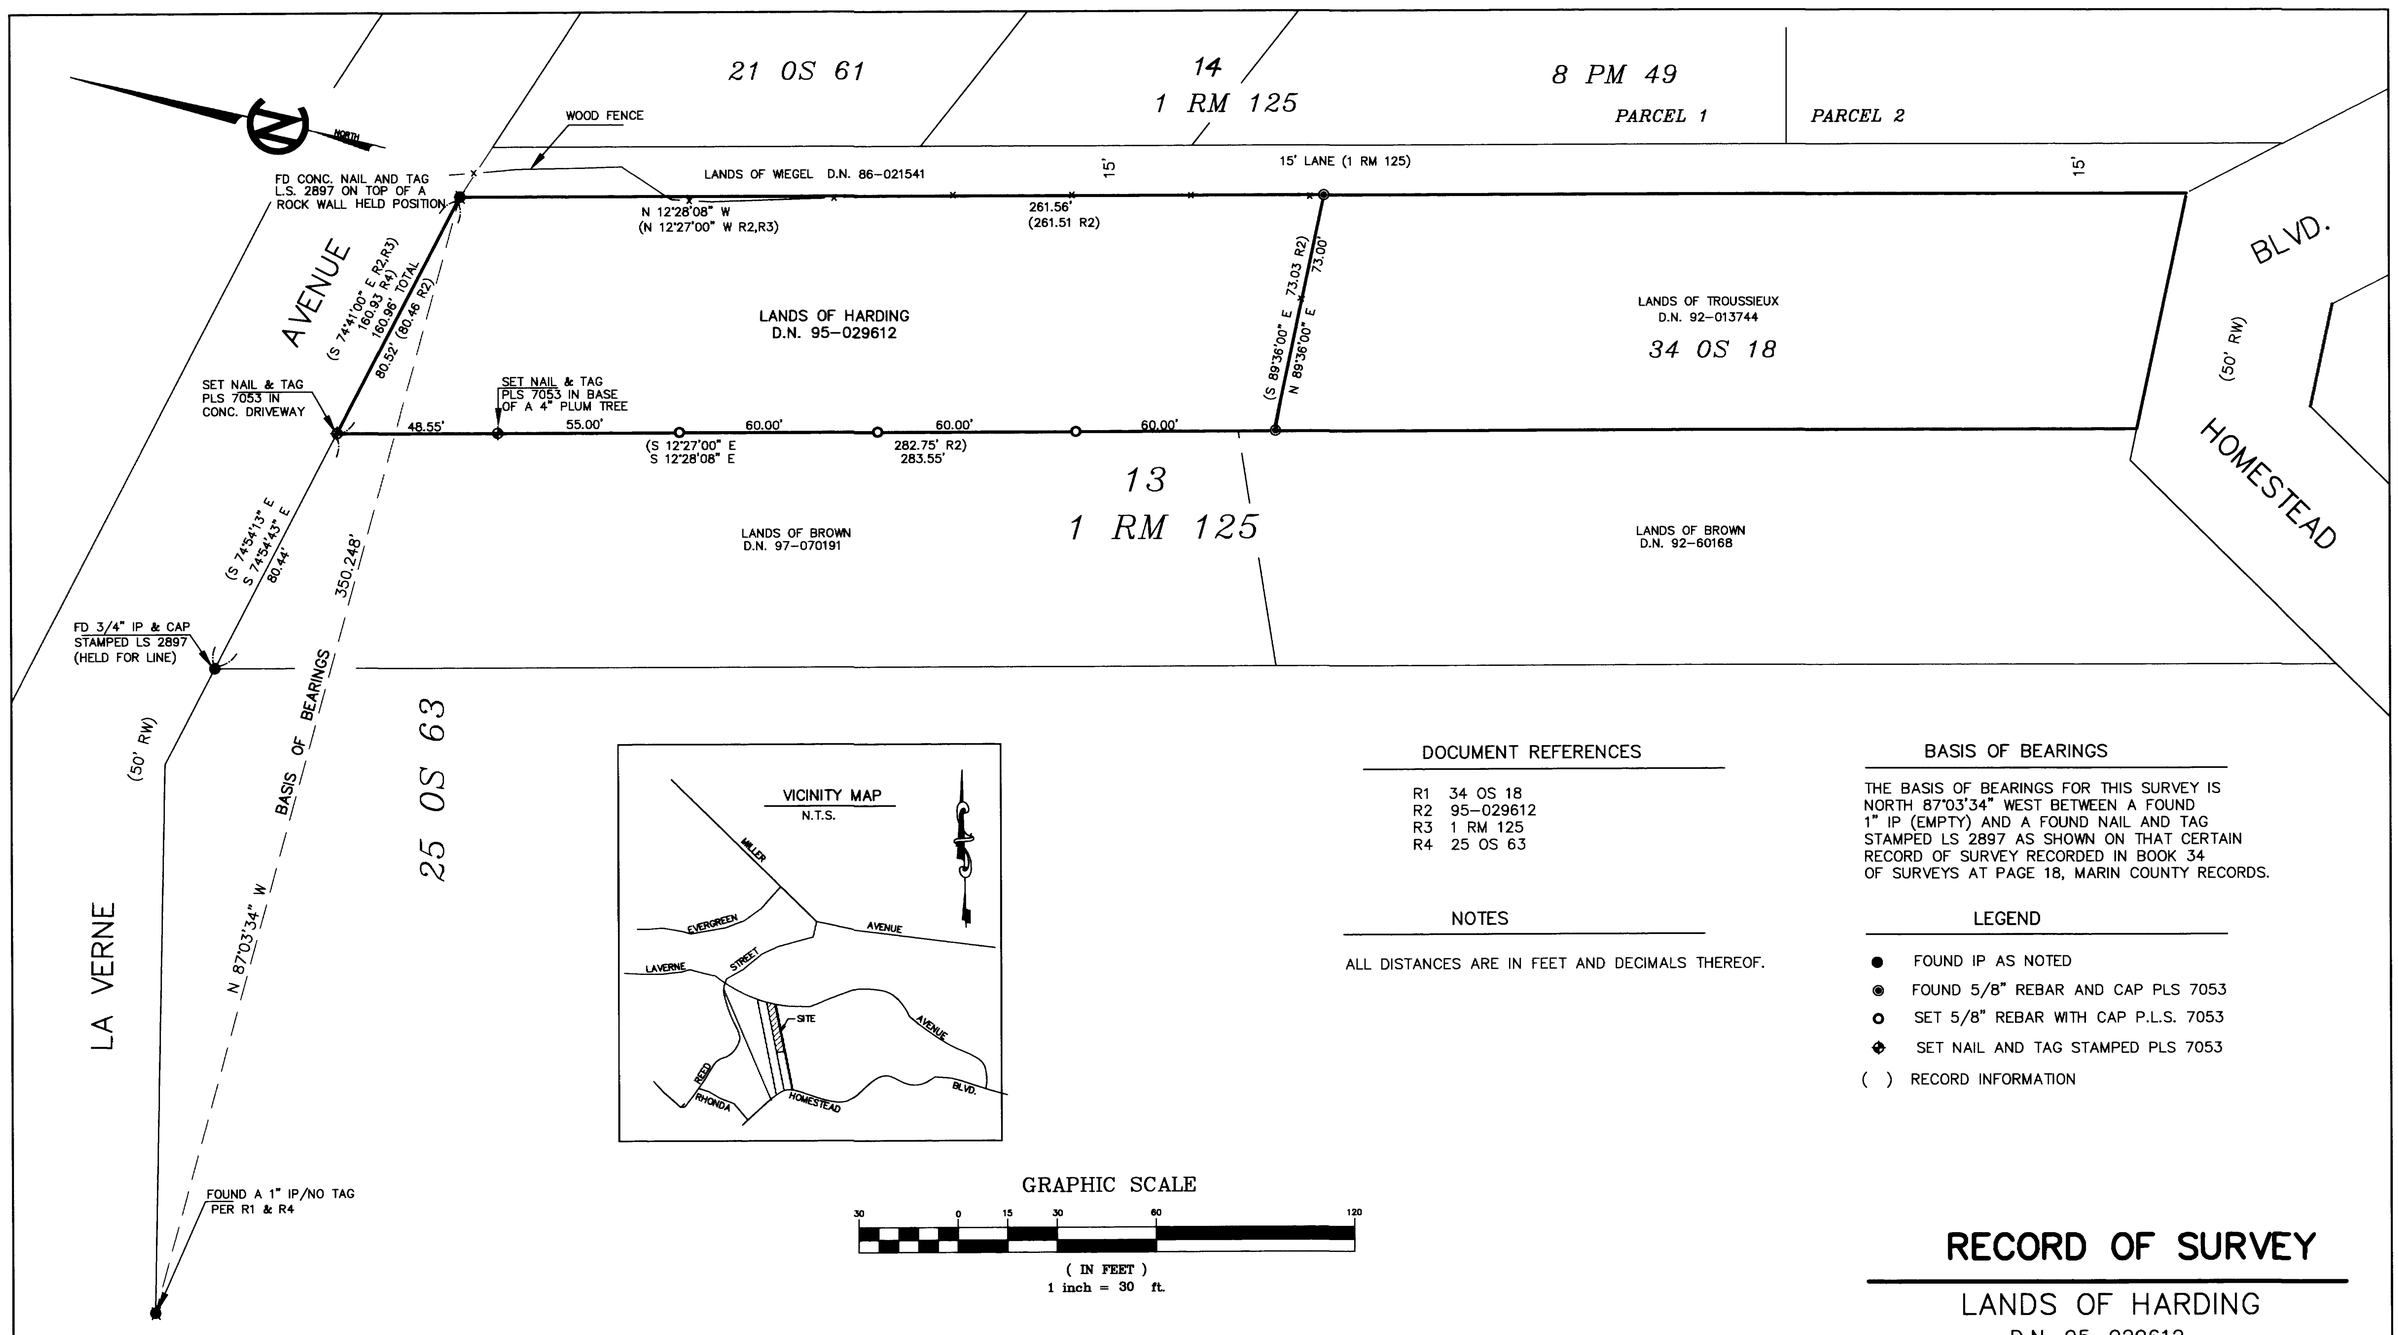

GRAPHIC SCALE

30 0 15 30 60 120

(IN FEET)
1 inch = 30 ft.

DOCUMENT REFERENCES

R1 34 OS 18
R2 95-029612
R3 1 RM 125
R4 25 OS 63

NOTES

ALL DISTANCES ARE IN FEET AND DECIMALS THEREOF.

BASIS OF BEARINGS

THE BASIS OF BEARINGS FOR THIS SURVEY IS NORTH 87°03'34" WEST BETWEEN A FOUND 1" IP (EMPTY) AND A FOUND NAIL AND TAG STAMPED LS 2897 AS SHOWN ON THAT CERTAIN RECORD OF SURVEY RECORDED IN BOOK 34 OF SURVEYS AT PAGE 18, MARIN COUNTY RECORDS.

LEGEND

- ● FOUND IP AS NOTED
- ◉ FOUND 5/8" REBAR AND CAP PLS 7053
- ○ SET 5/8" REBAR WITH CAP P.L.S. 7053
- ✥ SET NAIL AND TAG STAMPED PLS 7053
- ( ) RECORD INFORMATION

SURVEYORS STATEMENT

THIS MAP CORRECTLY REPRESENTS A SURVEY MADE BY ME OR UNDER MY DIRECTION IN CONFORMANCE WITH THE REQUIREMENTS OF THE LAND SURVEYORS ACT AT THE REQUEST OF LOUIS G. HARDING IN SEPTEMBER 1999

LICENSED LAND SURVEYOR Linda Anne Carruthers Exp. 12-31-02 No. 7053 STATE OF CALIFORNIA

Linda A. Carruthers

LINDA A. CARRUTHERS P.L.S. 7053
LICENSE EXPIRES 12/31/02

COUNTY SURVEYOR'S STATEMENT

THIS MAP HAS BEEN EXAMINED IN ACCORDANCE WITH SECTION 8766 OF THE LAND SURVEYORS ACT THIS 13TH DAY OF DECEMBER 1999.

MEHDI MADJD SADJADI
COUNTY SURVEYOR

REGISTERED PROFESSIONAL ENGINEER JOHN M. WOOLFY No 26455 Exp. 3-31-00 CALIFORNIA

John M. Woolfy
BY DEPUTY

RECORDER'S STATEMENT

FILED THIS 16TH DAY OF DECEMBER 1999, AT 1:00 P.M. IN BOOK 1999 OF MAPS AT PAGE 247 AT THE REQUEST OF THE COUNTY OF MARIN DEPARTMENT OF PUBLIC WORKS SERIAL NO. 1999-0087662 FEE $7.00

Joan C. Thayer
COUNTY RECORDER

Gemma Thimons
BY DEPUTY

RECORD OF SURVEY

LANDS OF HARDING

D.N. 95-029612
BEING A PORTION OF LOT NO. 13
"TAMALPAIS LAND AND WATER COMPANY MAP NO. 6"
VOLUME 1 OF MAPS PAGE 125
MARIN COUNTY RECORDS
MARIN COUNTY CALIFORNIA

CARRUTHERS LAND SURVEYING
P.O. BOX 6243 SAN RAFAEL, CA 94903
(415)388-2438

SCALE: 1"=30' JOB NO. 99-284
DATE: OCT. 1999 SHEET 1 OF 1 A.P.N. 048-042-09

CAN NO. 1999M247