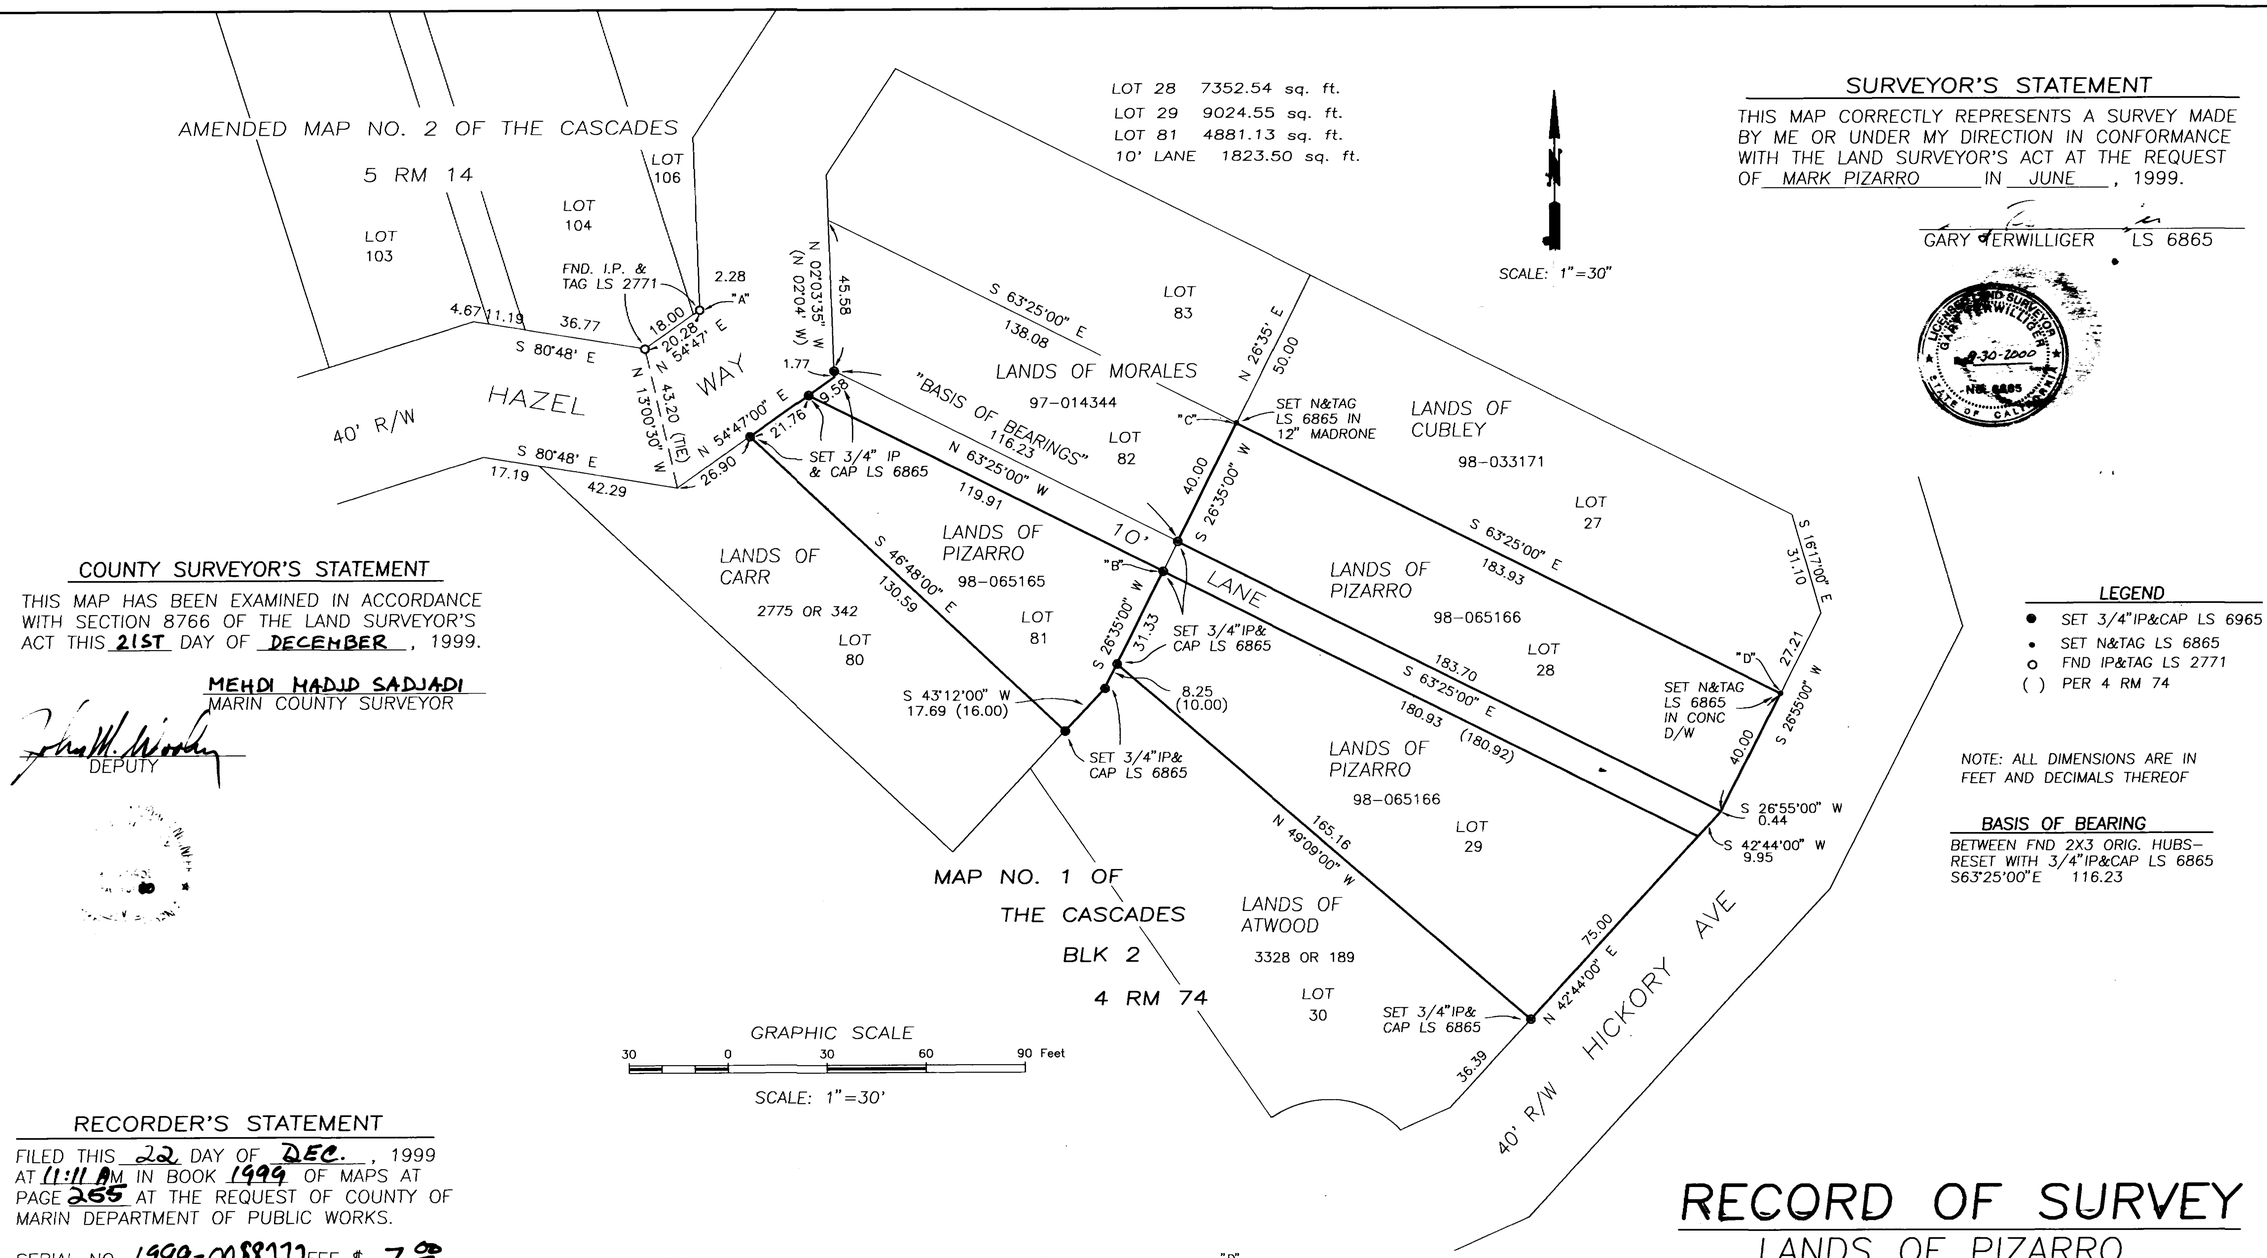


LOT 28 7352.54 sq. ft.
LOT 29 9024.55 sq. ft.
LOT 81 4881.13 sq. ft.
10' LANE 1823.50 sq. ft.

SCALE: 1"=30"

## SURVEYOR'S STATEMENT

THIS MAP CORRECTLY REPRESENTS A SURVEY MADE BY ME OR UNDER MY DIRECTION IN CONFORMANCE WITH THE LAND SURVEYOR'S ACT AT THE REQUEST OF MARK PIZARRO IN JUNE, 1999.

GARY TERWILLIGER LS 6865

LICENSED LAND SURVEYOR GARY L. TERWILLIGER 6-30-2000 No. 6865 STATE OF CALIFORNIA

## COUNTY SURVEYOR'S STATEMENT

THIS MAP HAS BEEN EXAMINED IN ACCORDANCE WITH SECTION 8766 OF THE LAND SURVEYOR'S ACT THIS 21ST DAY OF DECEMBER, 1999.

MEHDI HADJD SADJADI
MARIN COUNTY SURVEYOR

DEPUTY

## LEGEND

- ● SET 3/4"IP&CAP LS 6965
- • SET N&TAG LS 6865
- o FND IP&TAG LS 2771
- ( ) PER 4 RM 74

NOTE: ALL DIMENSIONS ARE IN FEET AND DECIMALS THEREOF

## BASIS OF BEARING

BETWEEN FND 2X3 ORIG. HUBS– RESET WITH 3/4"IP&CAP LS 6865
S63°25'00"E 116.23

GRAPHIC SCALE
30 0 30 60 90 Feet
SCALE: 1"=30'

"A"
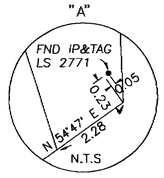


"B"
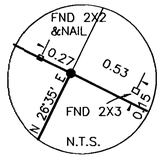


"C"
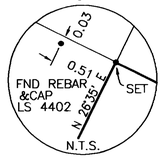


"D"
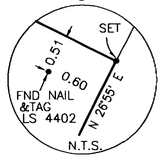


## RECORDER'S STATEMENT

FILED THIS 22 DAY OF DEC., 1999 AT 11:11 AM IN BOOK 1999 OF MAPS AT PAGE 255 AT THE REQUEST OF COUNTY OF MARIN DEPARTMENT OF PUBLIC WORKS.

SERIAL NO. 1999-0088772 FEE $ 7.00

JOAN C THAYER
COUNTY RECORDER

DEPUTY COUNTY RECORDER

# RECORD OF SURVEY

LANDS OF PIZARRO
D.N. 98-065165 & 98-065166
LOTS 28,29,81 BLK. 2
MAP NO. 1 OF THE CASCADES
4 RM 74
FAIRFAX MARIN COUNTY
CALIFORNIA
JUNE 1999

GARY TERWILLIGER LAND SURVEYOR SAN RAFAEL CA

SHEET 1 OF 1

AP No. 003-201-01, 003-163-05, 003-191-23

CAN No 1999 M 255