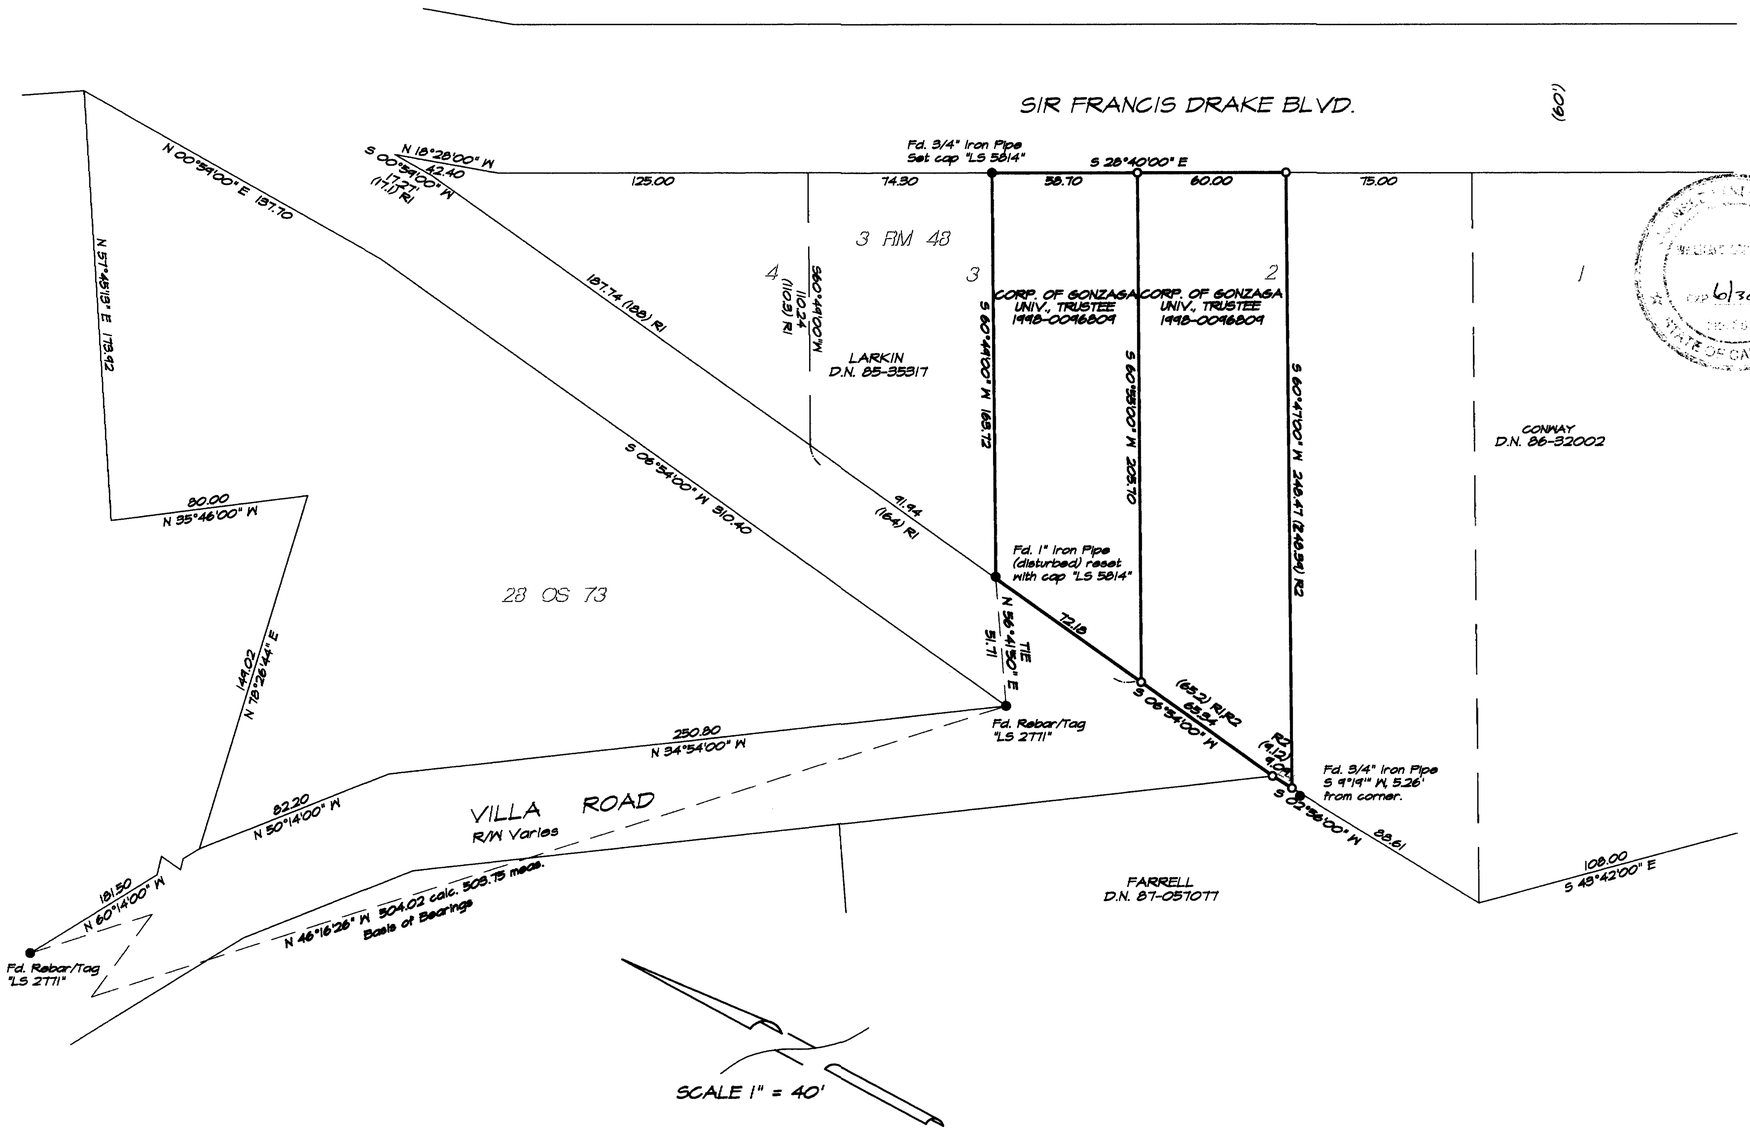

SURVEYORS STATEMENT

THIS MAP CORRECTLY REPRESENTS A SURVEY MADE BY ME OR UNDER MY DIRECTION IN CONFORMANCE WITH REQUIREMENTS OF THE LAND SURVEYORS ACT AT THE REQUEST OF Terry L. Snow, Attorney at Law IN December 1999.

SIGNED William Schroeder
WILLIAM SCHROEDER - L.S. 5814

RECORDERS STATEMENT

FILED THIS 22 DAY OF Dec 1999 AT 11:11 A M IN BOOK 1999 OF MAPS AT PAGE 260 AT THE REQUEST OF: MARIN COUNTY PUBLIC WORKS DEPT.
SERIAL NO. 1999-0088777 FEE: $7.00

JOAN C THAYER
COUNTY RECORDER
BY DEPUTY: Susan Infante

COUNTY SURVEYORS STATEMENT

THIS MAP HAS BEEN EXAMINED IN ACCORDANCE WITH SECTION 8766 OF THE LAND SURVEYOR'S ACT THIS 22ND DAY OF DECEMBER 1999.

MEHDI MADJD SADJADI
COUNTY SURVEYOR
BY DEPUTY: John M. Woolley

REGISTERED PROFESSIONAL ENGINEER JOHN M. WOOLEY No. 26450 Exp. 3-31-00 CIVIL STATE OF CALIFORNIA

BASIS OF BEARINGS
The basis of bearings for this survey is N 46°16'26" W between the found rebars with tag "LS 2771" as shown hereon and on 28-OS-73.

LEGEND

● = Found monument as shown.
○ = Set 3/4" Iron Pipe with plastic cap "LS 5814"
□ = Set Redwood Hub and Tack
R1 3-RM-48
R2 D.N. 98-96809

All distances are in feet and decimals thereof.

RECORD OF SURVEY

LANDS OF THE CORPORATION OF GONZAGA UNIVERSITY,
TRUSTEE OF ROBERT AND CLAIRE McDONALD TRUST
AS DESCRIBED IN
DOCUMENT No. 1998-0096809
BEING PORTIONS OF LOTS 2 & 3
"INVERNESS PARK" 3-RM-48
MARIN COUNTY RECORDS
INVERNESS MARIN COUNTY CALIFORNIA
DECEMBER 1999 SURVEY No. S-1195

PREPARED BY

WILLIAM SCHROEDER & ASSOCIATES
23 CABRILLO COURT
SAN RAFAEL CALIFORNIA

AP # 114-261-02, 03 SHEET 1 OF 1