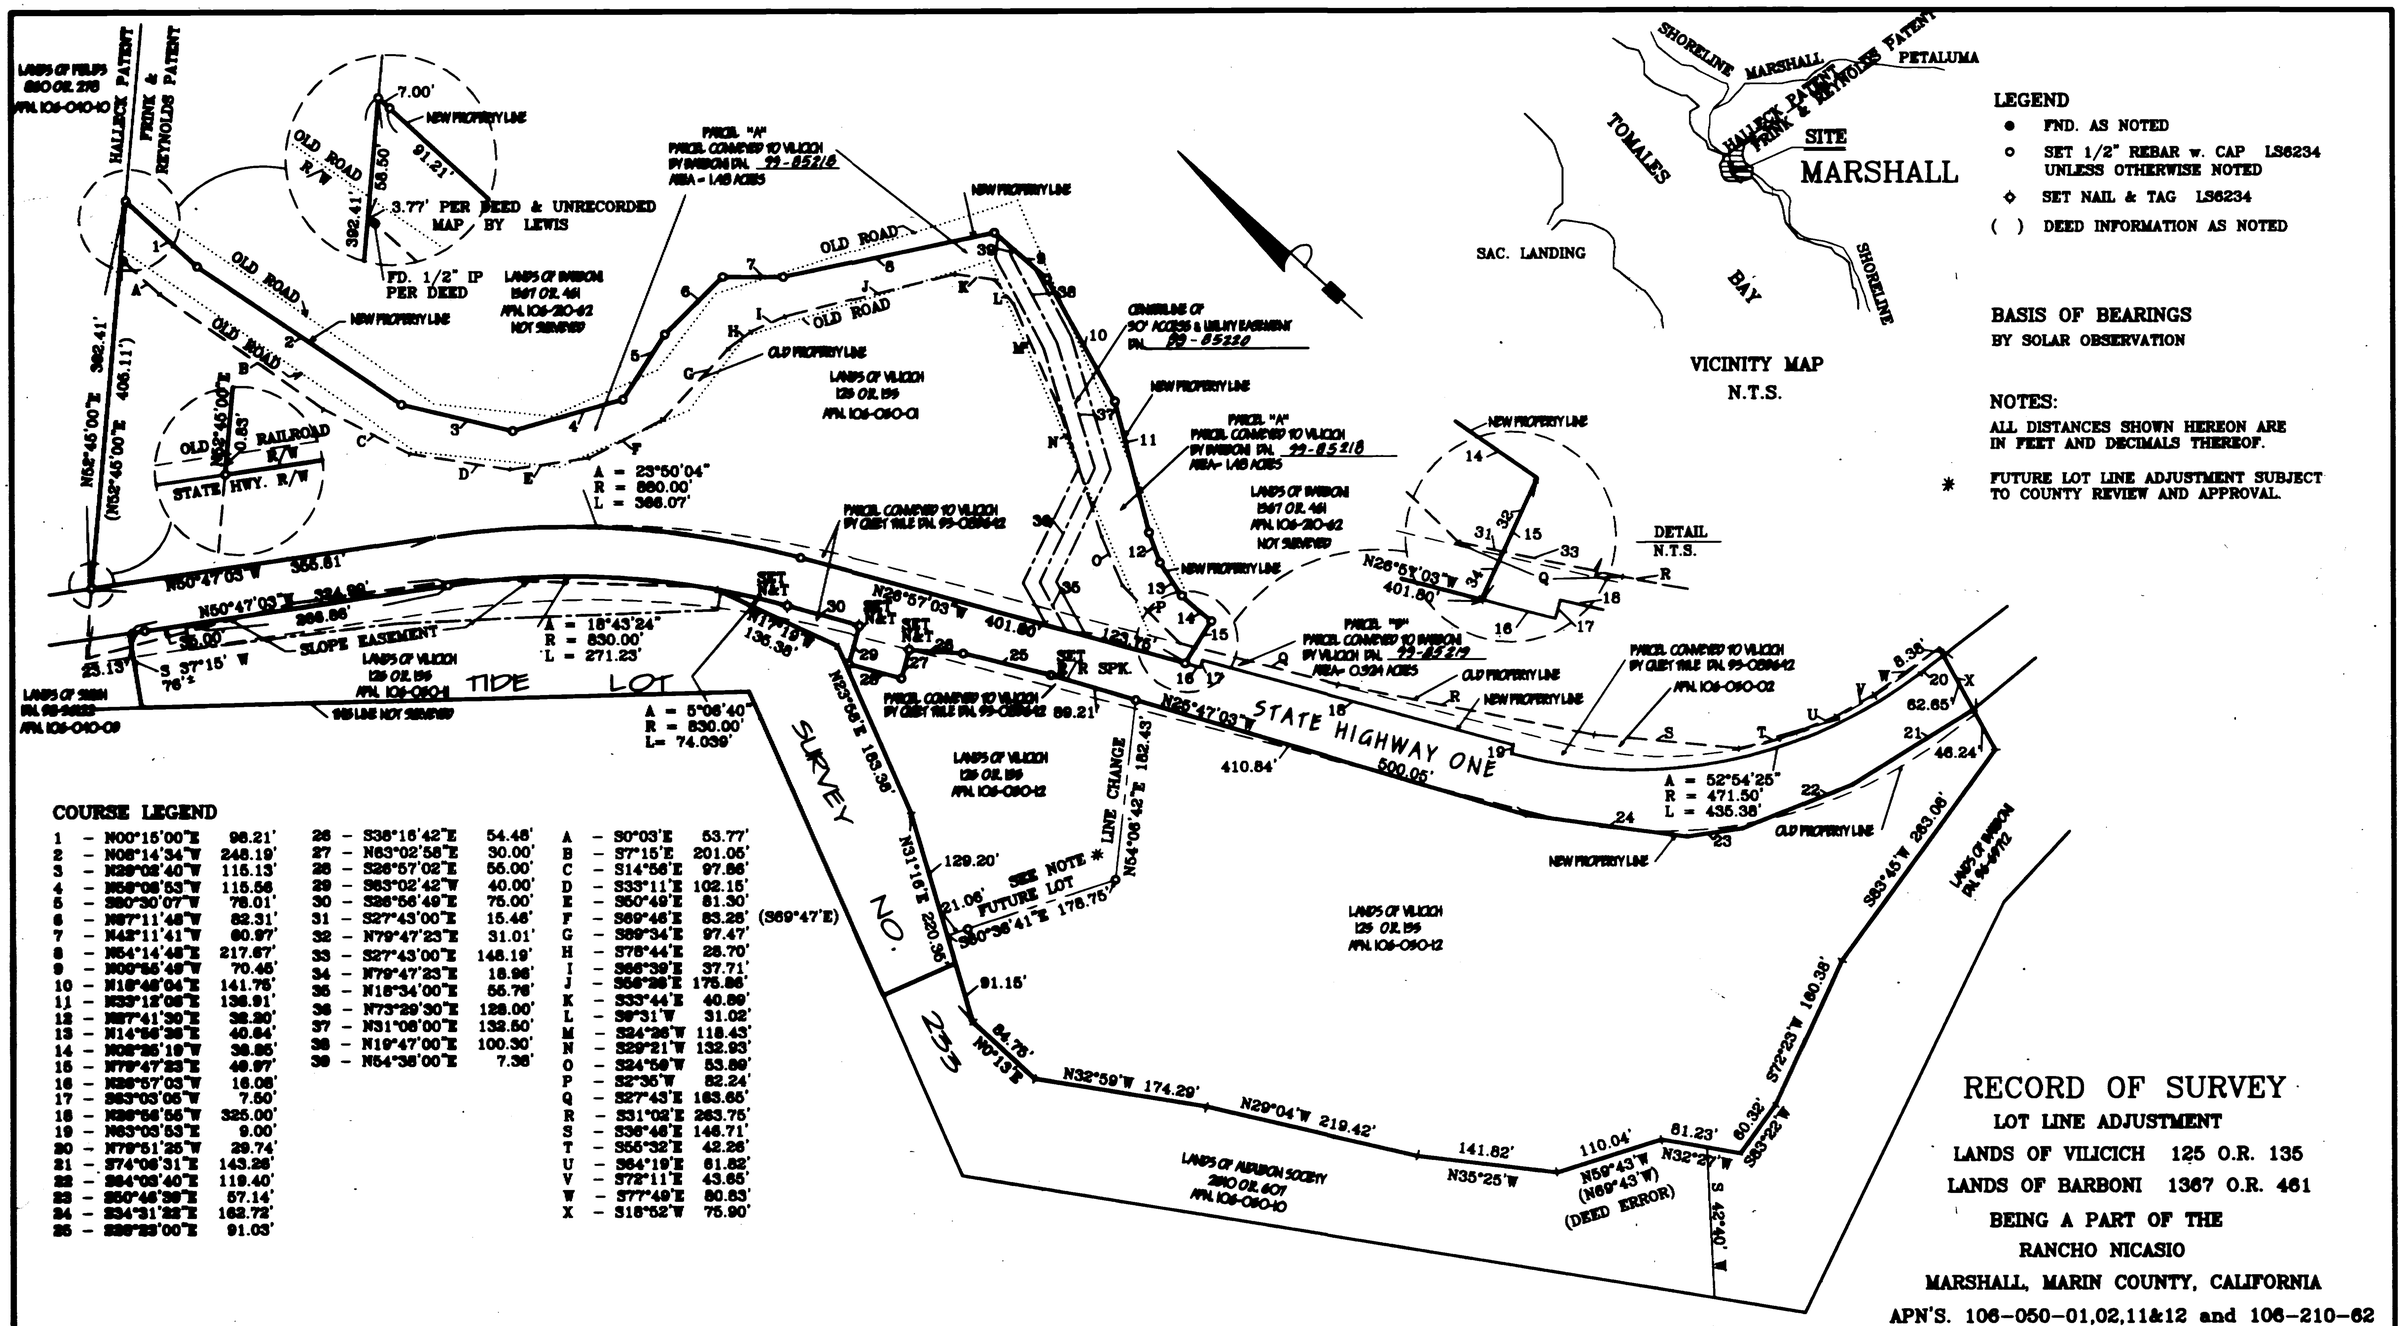

COURSE LEGEND

1	N00°15'00"E	98.21'	26	S36°16'42"E	54.48'	A	S0°03'E 53.77'
2	N06°14'34"W	248.19'	27	N63°02'58"E	30.00'	B	S7°15'E 201.05'
3	N26°02'40"W	115.13'	28	S26°57'02"E	55.00'	C	S14°56'E 97.86'
4	N58°08'53"W	115.56'	29	S63°02'42"W	40.00'	D	S33°11'E 102.15'
5	S80°30'07"W	76.01'	30	S26°56'49"E	75.00'	E	S50°49'E 81.30'
6	N87°11'48"W	82.31'	31	S27°43'00"E	15.46'	F	S69°46'E 83.28' (S69°47'E)
7	N42°11'41"W	60.97'	32	N79°47'23"E	31.01'	G	S89°34'E 97.47'
8	N54°14'48"E	217.67'	33	S27°43'00"E	148.19'	H	S76°44'E 28.70'
9	N66°55'49"W	70.46'	34	N79°47'23"E	18.96'	I	S66°39'E 37.71'
10	N16°48'04"E	141.75'	35	N15°34'00"E	55.76'	J	S56°28'E 175.86'
11	N39°12'06"E	136.91'	36	N73°29'30"E	128.00'	K	S33°44'E 40.89'
12	N87°41'30"E	38.20'	37	N31°06'00"E	132.50'	L	S9°31'W 31.02'
13	N14°56'38"E	40.64'	38	N19°47'00"E	100.30'	M	S24°26'W 118.43'
14	N06°25'19"W	39.85'	39	N54°36'00"E	7.36'	N	S29°21'W 132.93'
15	N79°47'23"E	49.97'				O	S24°59'W 53.89'
16	N26°57'03"W	16.08'				P	S2°35'W 82.24'
17	S63°03'05"W	7.50'				Q	S27°43'E 163.65'
18	N26°56'55"W	325.00'				R	S31°02'E 263.75'
19	N63°03'53"E	9.00'				S	S36°46'E 146.71'
20	N79°51'25"W	29.74'				T	S55°32'E 42.26'
21	S74°08'31"E	143.28'				U	S64°19'E 61.82'
22	S64°09'40"E	119.40'				V	S72°11'E 43.65'
23	S50°48'38"E	57.14'				W	S77°49'E 80.63'
24	S34°31'22"E	162.72'				X	S18°52'W 75.90'
25	S39°23'00"E	91.03'					

LEGEND

- ● FND. AS NOTED
- ○ SET 1/2" REBAR w. CAP LS6234 UNLESS OTHERWISE NOTED
- ◇ SET NAIL & TAG LS6234
- ( ) DEED INFORMATION AS NOTED

BASIS OF BEARINGS

BY SOLAR OBSERVATION

NOTES:

ALL DISTANCES SHOWN HEREON ARE IN FEET AND DECIMALS THEREOF.

* FUTURE LOT LINE ADJUSTMENT SUBJECT TO COUNTY REVIEW AND APPROVAL.

SURVEYOR'S STATEMENT

THIS MAP CORRECTLY REPRESENTS A SURVEY MADE BY ME OR UNDER MY DIRECTION IN CONFORMANCE WITH THE REQUIREMENTS OF THE LAND SURVEYOR'S ACT AT THE REQUEST OF JOHN VILICICH IN DECEMBER 1997.

LIC. NO. L6234

3/31/02

BOB WALLING, PLS6234 EXP. 3/31/02

COUNTY SURVEYOR'S STATEMENT

THIS MAP HAS BEEN EXAMINED IN ACCORDANCE WITH SECTION 6766 OF THE LAND SURVEYOR'S ACT THIS 22 ND DAY OF DECEMBER 1999.

MEHDI MADID SADJADI

COUNTY SURVEYOR

DEPUTY

RECORDER'S STATEMENT

FILED THIS 22 DAY OF December 1999 AT 11:14 M. IN BOOK 1999 OF MAPS AT PAGE _____, AT THE REQUEST OF THE COUNTY SURVEYOR. SERIAL NO. 1999-088778 FEE: _____

JOAN C. THAYER

COUNTY RECORDER

DEPUTY COUNTY RECORDER

RECORD OF SURVEY

LOT LINE ADJUSTMENT

LANDS OF VILICICH 125 O.R. 135

LANDS OF BARBONI 1367 O.R. 461

BEING A PART OF THE

RANCHO NICASIO

MARSHALL, MARIN COUNTY, CALIFORNIA

APN'S. 106-050-01,02,11&12 and 106-210-62

MAY 1998 SCALE 1"=100'

BOB WALLING TECHNICAL SERVICES
P.O. Box 1346 Glen Ellen, CA 95442
(415)382-1593 (707)938-1593 938-1592 FAX

JN. 90-21 SHEET 1 OF 1

CAN No 1999 m 261