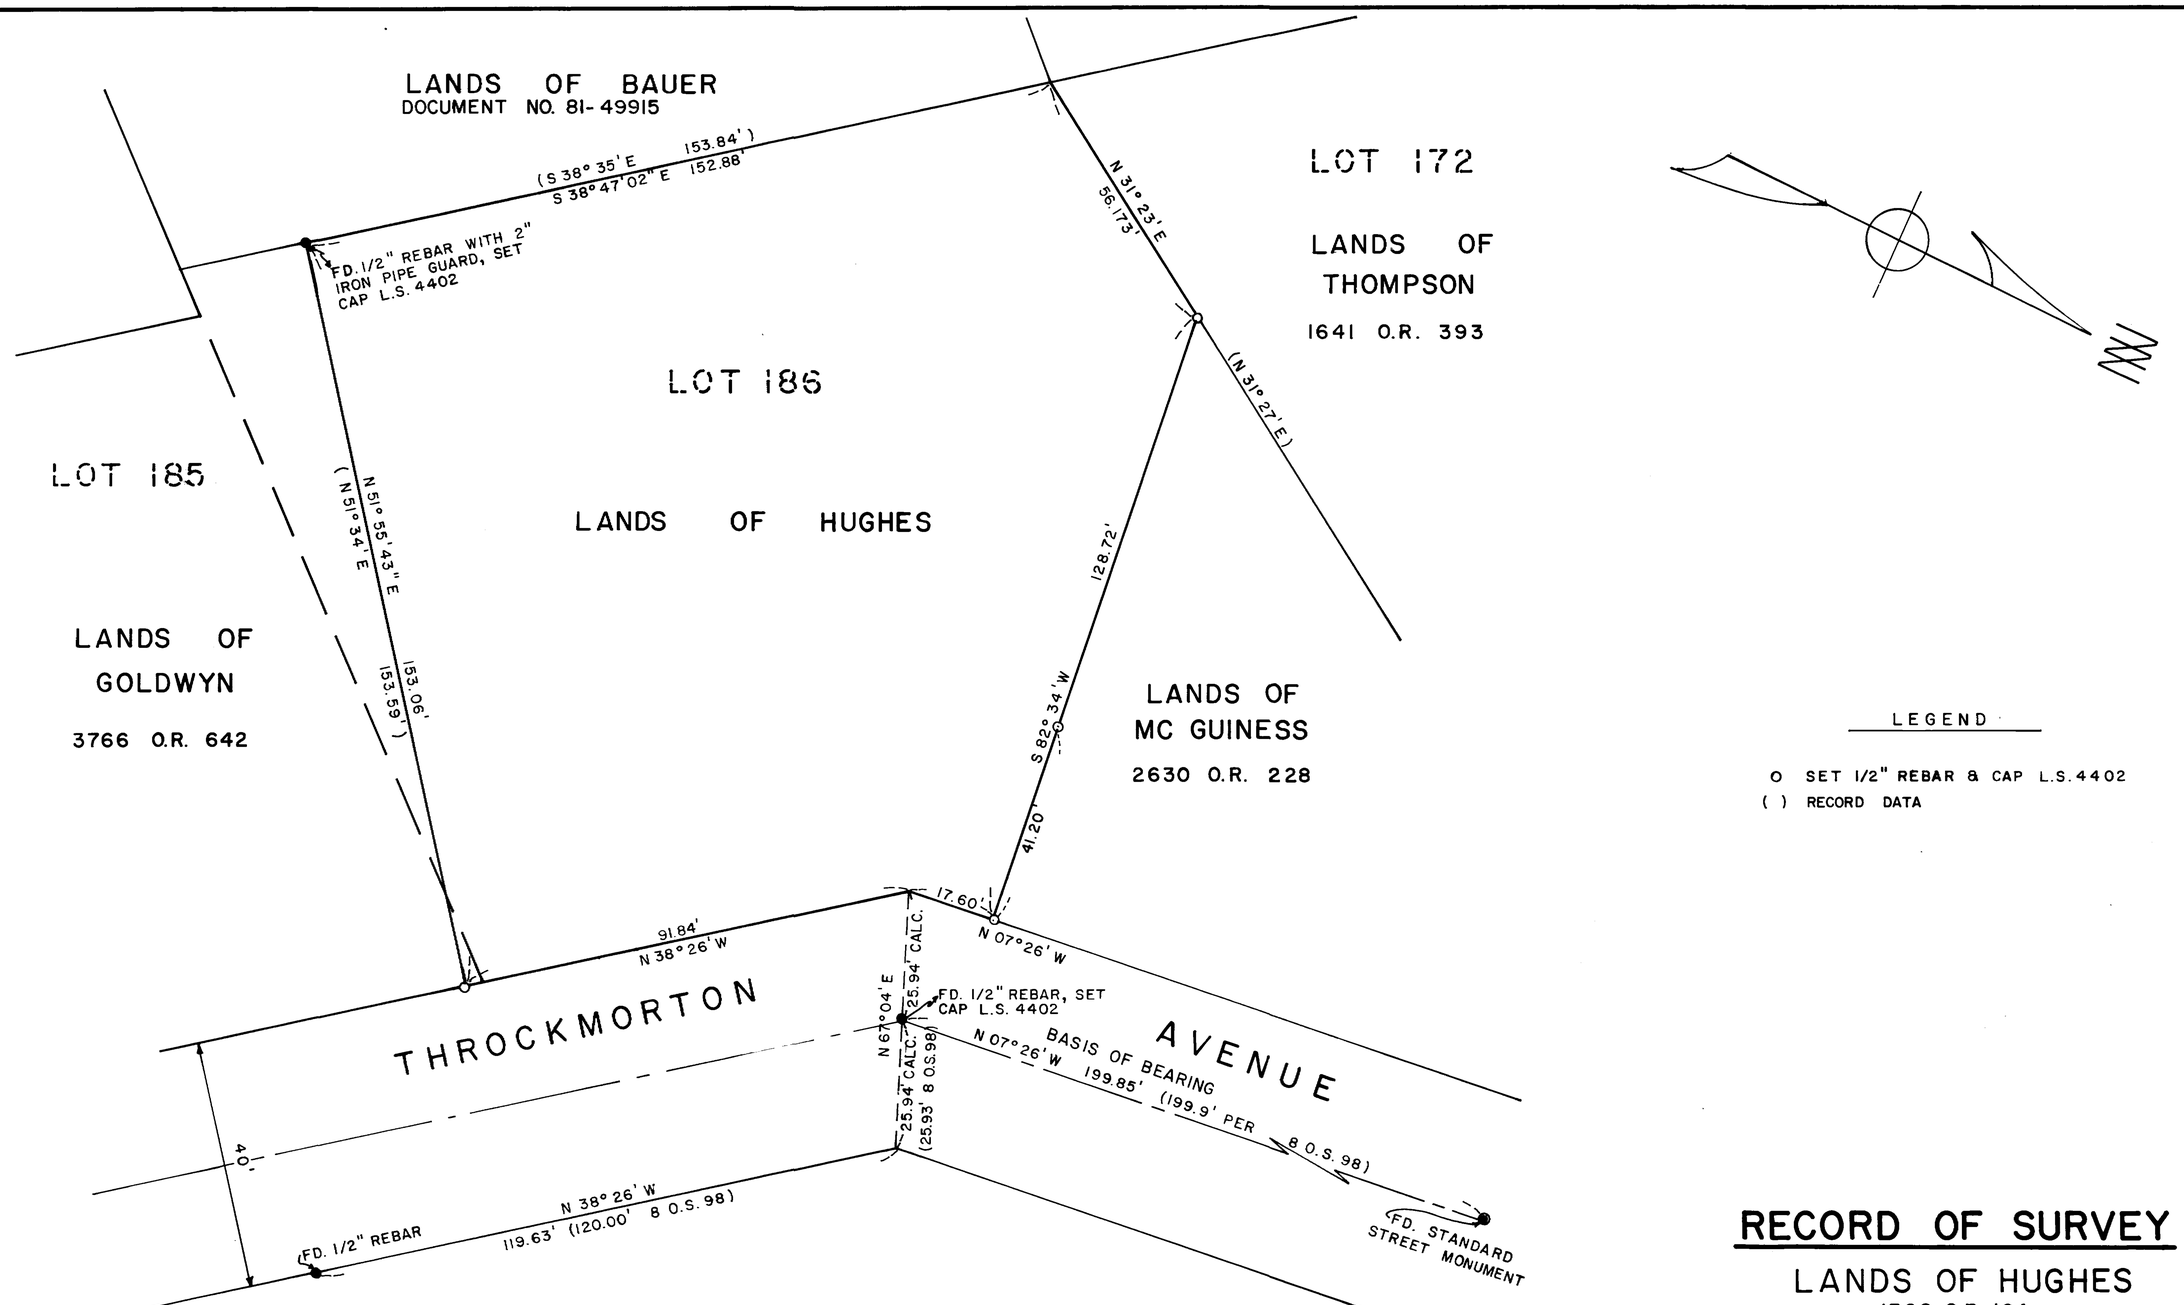

LEGEND

O SET 1/2" REBAR & CAP L.S. 4402
( ) RECORD DATA

SURVEYOR'S STATEMENT

THIS MAP CORRECTLY REPRESENTS A SURVEY MADE BY ME OR UNDER MY DIRECTION IN CONFORMANCE WITH THE REQUIREMENTS OF THE LAND SURVEYOR'S ACT AT THE REQUEST OF JOHN HUGHES IN NOVEMBER 1984

WILLIAM S. ANRIG L.S. 4402

LICENSED LAND SURVEYOR WILLIAM S. ANRIG No. 4402 STATE OF CALIFORNIA

COUNTY SURVEYOR'S STATEMENT

THIS MAP HAS BEEN EXAMINED IN ACCORDANCE WITH SECTION 8766 OF THE LAND SURVEYORS ACT THIS 19th DAY OF FEB. 1985.

COUNTY SURVEYOR

BY DEPUTY

REGISTERED PROFESSIONAL ENGINEER THOMAS RYAN FLYNN No. C 23341 CIVIL STATE OF CALIFORNIA

RECORDER'S CERTIFICATE

FILED THIS 22nd DAY OF FEB., 1985 AT 8:00 A.M IN BOOK 20 OF SURVEYS AT PAGE 11 AT THE REQUEST OF THE COUNTY OF MARIN. SERIAL NO. 85-7118 FEE $6.00

James J. Dal Bon
COUNTY RECORDER

Caroline Lewis
BY DEPUTY

RECORD OF SURVEY

LANDS OF HUGHES

1368 O.R. 194

BEING PORTIONS LOTS 185, 186

TAMALPAIS LAND AND WATER COMPANY MAP NO. 5

RACK 1 PULL 2

MILL VALLEY MARIN COUNTY CALIFORNIA

SCALE 1" = 20' NOVEMBER 1984

ANRIG — DOYLE
LICENSED LAND SURVEYORS
165 HELENS LANE, MILL VALLEY, CA.

A.P. 27-171-17 SHEET 1 OF 1 JOB NO. 84-1243

Can 5678