15

8 - PM - 100

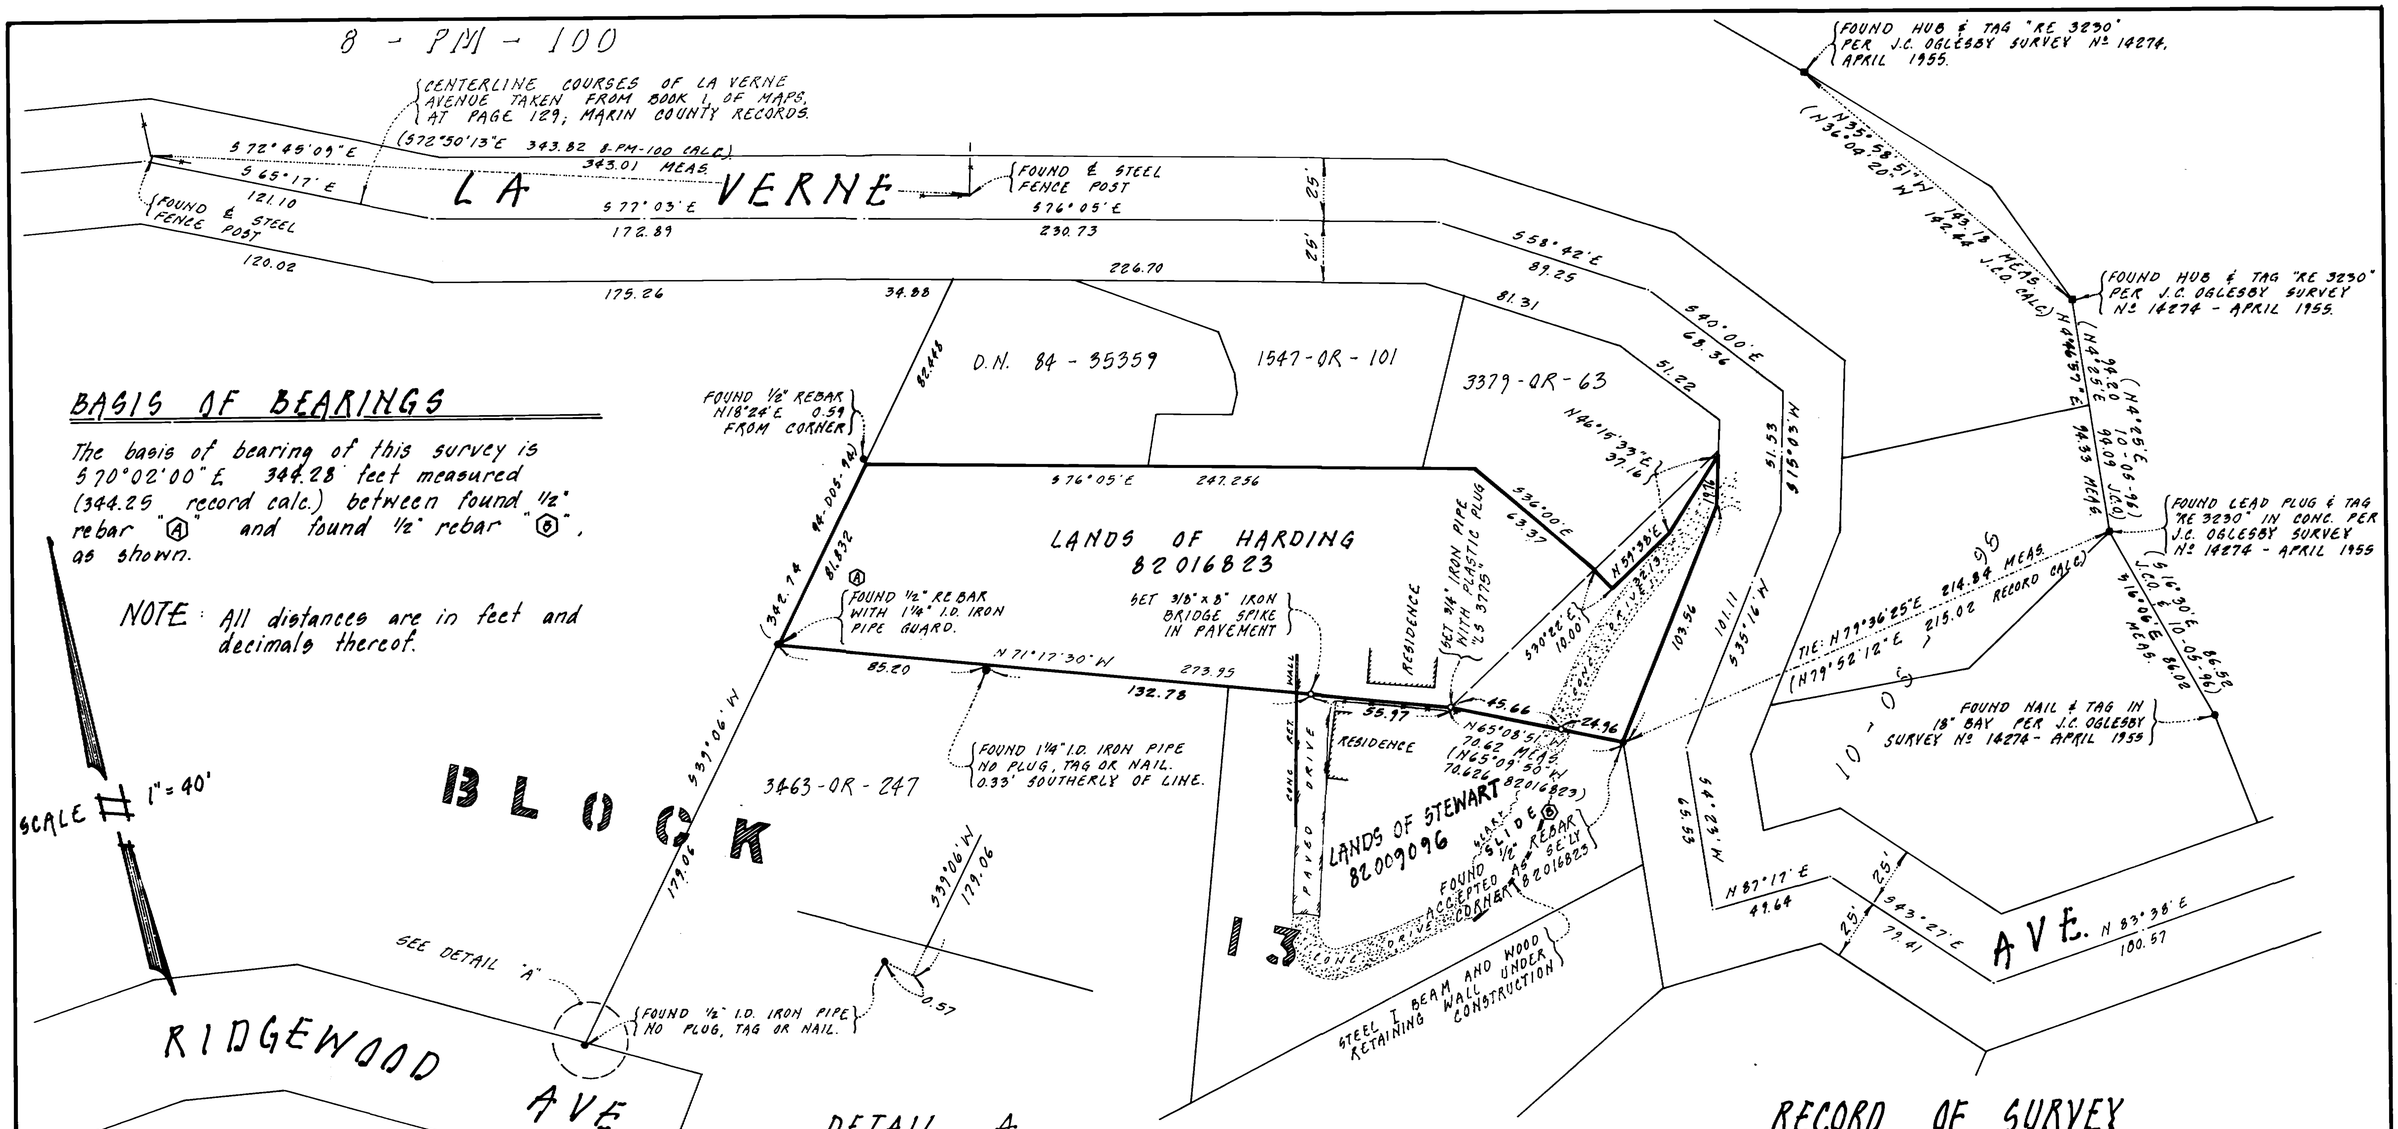

BASIS OF BEARINGS

The basis of bearing of this survey is S 70°02'00" E 344.28 feet measured (344.25 record calc.) between found ½" rebar "A" and found ½" rebar "B", as shown.

NOTE: All distances are in feet and decimals thereof.

DETAIL A
NOT TO SCALE

SURVEYOR'S STATEMENT

This map correctly represents a survey made by me or under my direction in conformance with the requirements of the Land Surveyor's Act at the request of D.L. GLAZE CO. in October 1984.

LICENSED LAND SURVEYOR JOSEPH GRIPPI No. 3775

Signed _____
Joseph Grippi - LS 3775

COUNTY SURVEYOR'S STATEMENT

This map has been examined in accordance with Section 8766 of the Land Surveyor's Act.

Dated this 25th day of October 1985

_____
County Surveyor

By _____
Deputy

RECORDER'S CERTIFICATE

Filed this 5th day of March 1985 at 10:50 A.m. in Book 20 of Surveys at page 15 at the request of THE COUNTY OF MARIN

Serial Nº 85-8573 Fee: # 6.00

James J. Dal Bon
County Recorder

By Teresa C. Wood
Deputy

RECORD OF SURVEY

LANDS DESCRIBED IN
OFFICIAL RECORDS DOCUMENT Nº 82016823
BEING A PORTION BLOCK 13
"TAMALPAIS LAND AND WATER COMPANY MAP Nº 7"
RECORDED IN BOOK 1 OF MAPS AT PAGE 129
MARIN COUNTY RECORDS
VICINITY MILL VALLEY

MARIN COUNTY CALIFORNIA
OCTOBER 1984 SURVEY Nº 1347

PREPARED BY
JOSEPH GRIPPI & ASSOCIATES, INC.
1817 GRAND AVENUE
SAN RAFAEL, CALIFORNIA

AP # 47-141-05 & 15

SHEET 1 OF 1

Can 5690