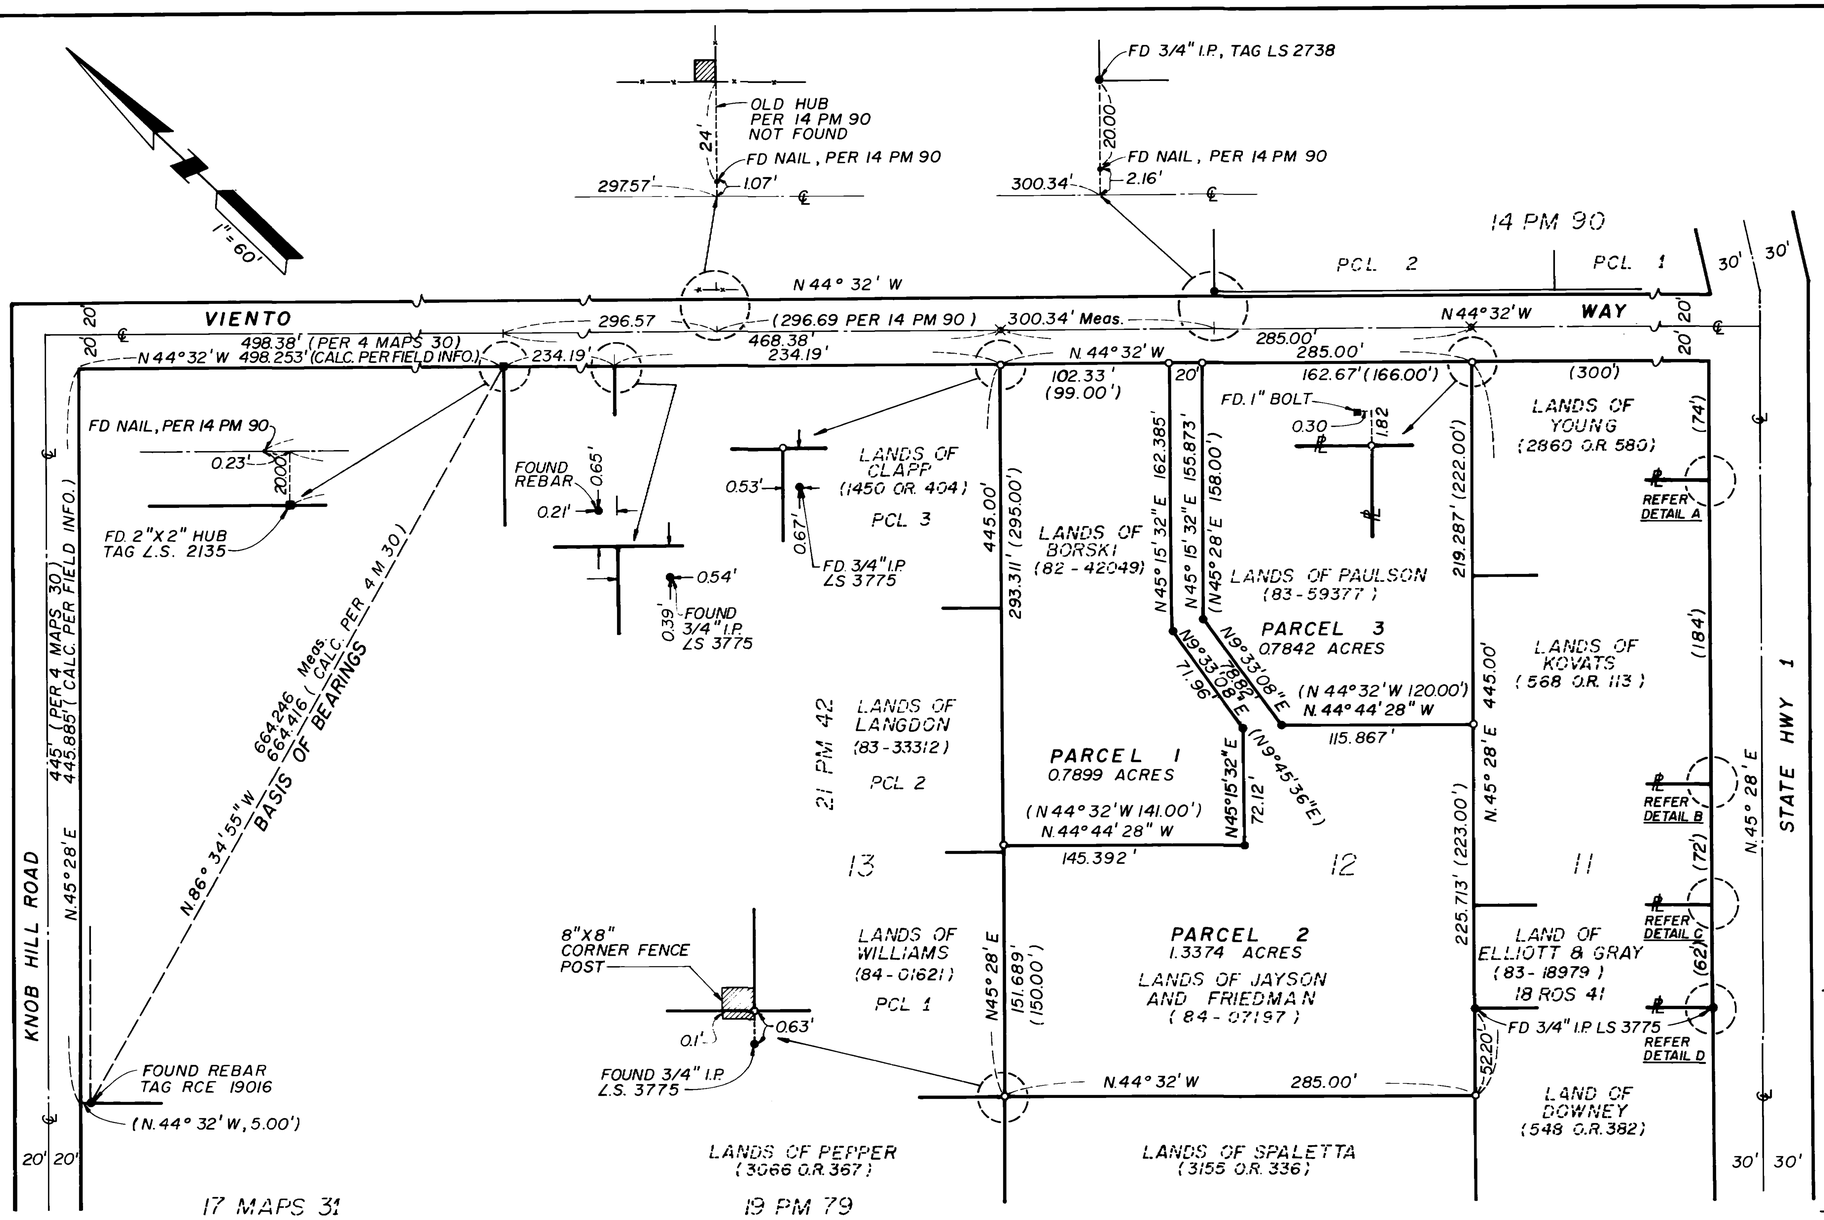

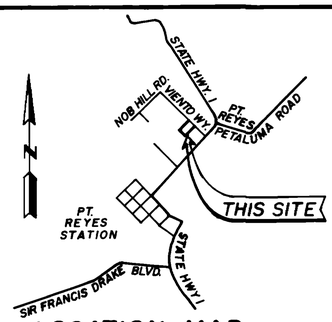

LOCATION MAP

NOT TO SCALE

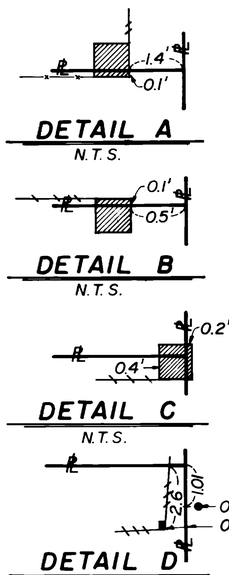

LEGEND:

- ● INDICATES 3/4" IRON PIPE FOUND RCE 17486 (EXC. AS NOTED).
- ○ INDICATES 3/4" IRON PIPE SET RCE 17486 (EXC. AS NOTED).
- ✕ INDICATES P.K. NAIL SET
- ( ) INDICATES RECORD INFORMATION
- INDICATES EXISTING FENCE W/ POST

NOTE:

EXTERIOR MONUMENTS SHOWN AS SET ON 20 PM 73 HAVE BEEN REMOVED.

RECORD OF SURVEY

AMENDED SURVEY OF THE EXTERIOR BOUNDARY OF LANDS FORMERLY OF ELIZABETH GORDON IN POINT REYES STATION, CALIFORNIA, AS SHOWN IN BOOK 20 OF PARCEL MAPS AT PAGE 73, MARIN COUNTY RECORDS

NOVEMBER, 1984 SCALE: 1" = 60'

FROST, MEGLIO AND ASSOCIATES
27 PAUL DRIVE SAN RAFAEL CALIFORNIA

SURVEYOR'S STATEMENT

This map correctly represents a survey made by me or under my direction in conformance with the requirements of the Land. Surveyor's Act at the request of FROST, MEGLIO & ASSOC. in NOVEMBER, 1984

V. A. Meglio

REGISTERED PROFESSIONAL ENGINEER MEGLIO No. 17,486 CIVIL STATE OF CALIFORNIA

COUNTY SURVEYOR'S STATEMENT

This map has been examined in accordance section 8766 of the Land. Surveyor's Act this 14th day of MARCH, 1985

County Surveyor

By Deputy

REGISTERED PROFESSIONAL ENGINEER No 18,652 STATE OF CALIFORNIA

RECORDER'S CERTIFICATE

Filed this 15th day of MARCH, 1985 at 2:30 p.m. in Book 20 of Surveys at page 19 at the request of the County of Marin.

Serial No. 85-10323 Fee $6.00

James J. Del Bon
County Recorder

By Deputy C. Lewis

BASIS OF BEARING

The line bearing N 86° 34' 55" W between two found points, as shown, was taken as the basis of bearings for this survey.

AP # 119-181-24,25 & 26

SHEET 1 OF 1

San 5696