## SURVEYOR'S STATEMENT

THIS MAP CORRECTLY REPRESENTS A SURVEY MADE BY ME OR UNDER MY DIRECTION IN CONFORMANCE WITH THE REQUIREMENTS OF THE LAND SURVEYORS ACT AT THE REQUEST OF WARREN H. BEEBE IN APRIL 1985.

SIGNED: _____ L.S. 3887
J. E. BRUNNER

JEROME EDWARD BRUNNER No. 3887 STATE OF CALIFORNIA

## COUNTY SURVEYOR'S STATEMENT

THIS MAP HAS BEEN EXAMINED IN ACCORDANCE WITH SECTION 8766 OF THE LAND SURVEYOR'S ACT THIS 13th DAY OF MAY 1985.

_____ COUNTY SURVEYOR
DEPUTY

REGISTERED PROFESSIONAL ENGINEER CHARLES E. MURPHY No. 18,652 CIVIL STATE OF CALIFORNIA

## RECORDER'S CERTIFICATE

FILED THIS 14th DAY OF MAY 1985 AT 8:00 A.M. IN BOOK 20 OF SURVEYS AT PAGE 50 SERIAL NO. 85-19936 FEE 6.00 AT THE REQUEST OF DEPARTMENT OF PUBLIC WORKS

_____ C. Lewis, Deputy
COUNTY RECORDER

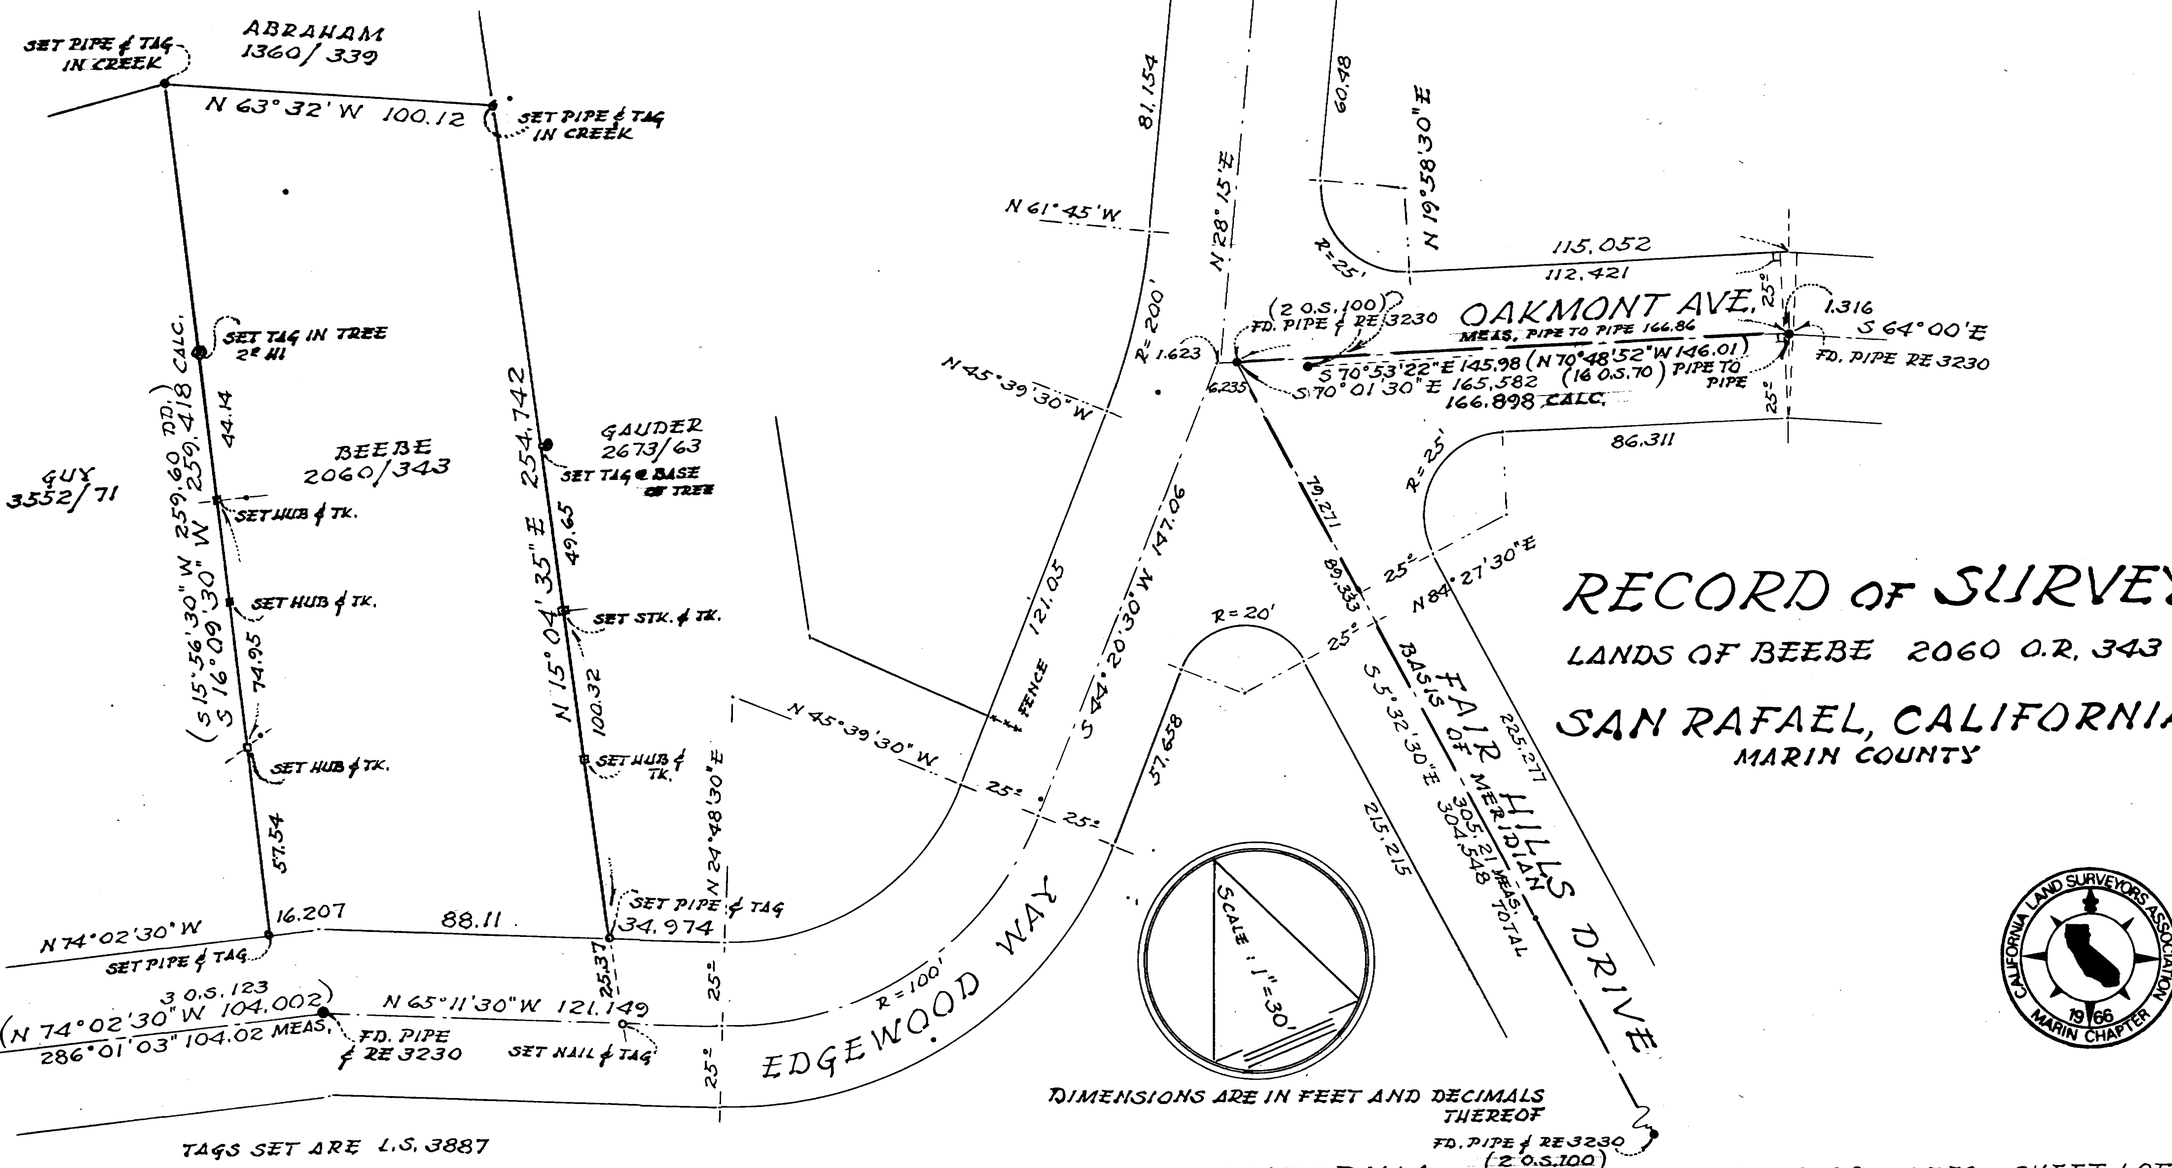


# RECORD OF SURVEY

## LANDS OF BEEBE 2060 O.R. 343

## SAN RAFAEL, CALIFORNIA.

MARIN COUNTY

CALIFORNIA LAND SURVEYORS ASSOCIATION 1966 MARIN CHAPTER

JERRICO ASSOCIATES, 77 MARK DRIVE SAN RAFAEL, CALIFORNIA. 10-111-08 6559 SHEET 1 OF 1

Cen 5744