58

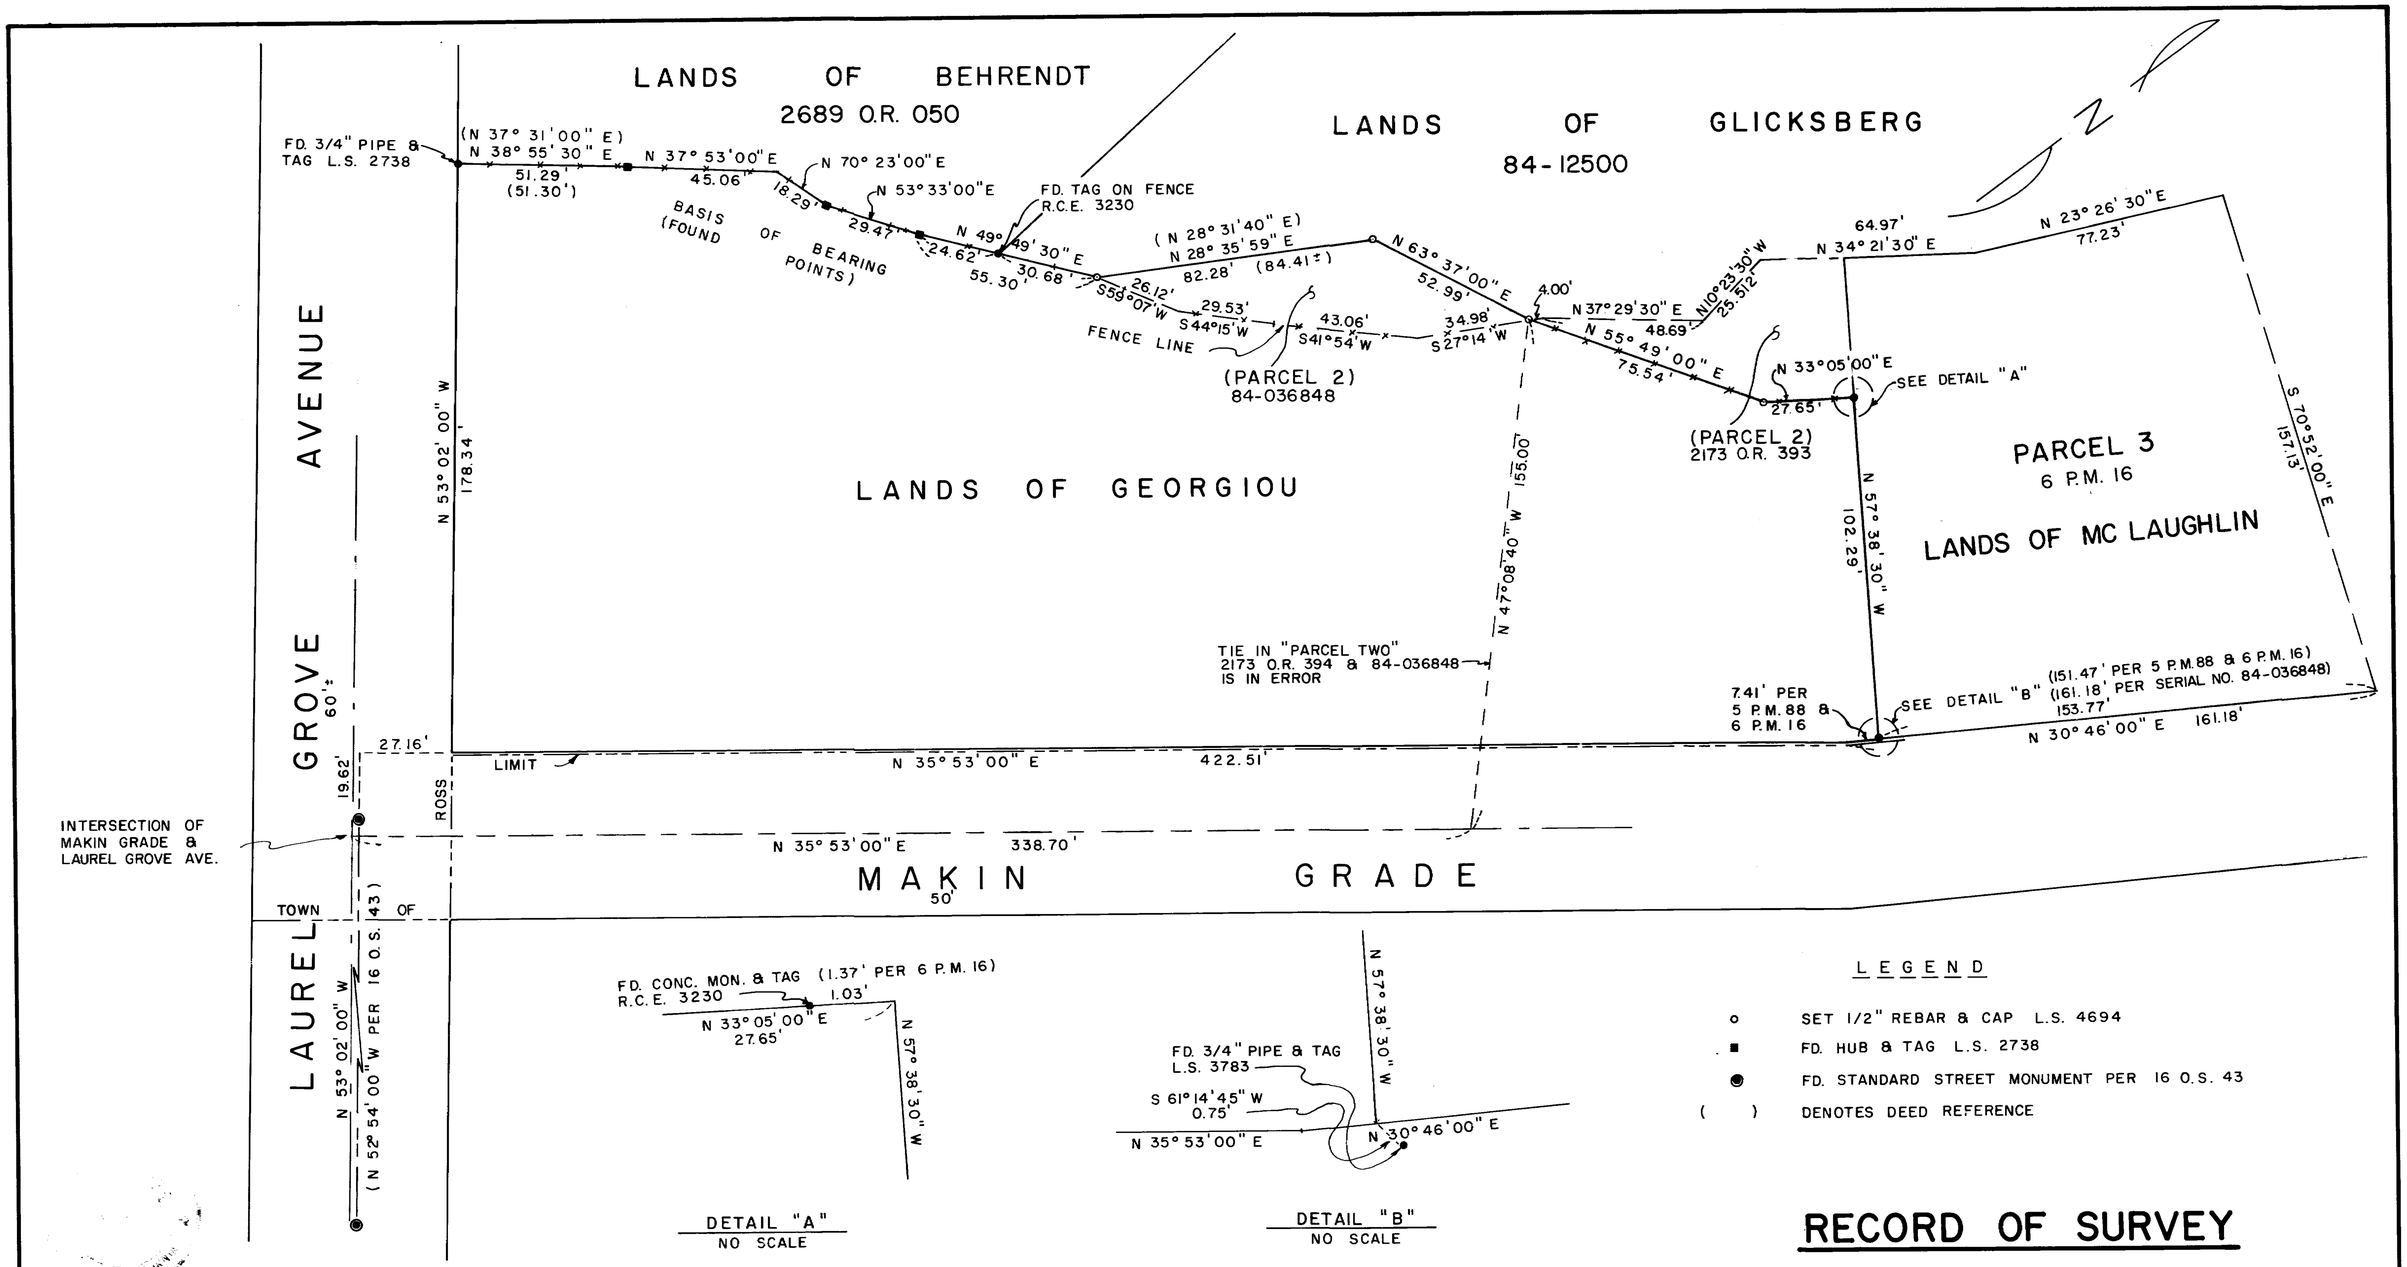

LEGEND

- ○ SET 1/2" REBAR & CAP L.S. 4694
- ■ FD. HUB & TAG L.S. 2738
- ◉ FD. STANDARD STREET MONUMENT PER 16 O.S. 43
- ( ) DENOTES DEED REFERENCE

RECORD OF SURVEY

LANDS OF GEORGIOU

SERIAL NO. 84-036848

TOWN OF ROSS, MARIN COUNTY, CALIFORNIA

APRIL 1985 SCALE 1"= 30'

ANRIG — DOYLE
LICENSED LAND SURVEYORS
165 HELENS LANE, MILL VALLEY, CA.

A.P. 72-112-19 SHEET 1 OF 1 JOB NO. 85-1305

SURVEYOR'S STATEMENT

THIS MAP CORRECTLY REPRESENTS A SURVEY MADE BY ME OR UNDER MY DIRECTION IN CONFORMANCE WITH THE REQUIREMENTS OF THE LAND SURVEYORS' ACT AT THE REQUEST OF GEORGE GEORGIOU IN APRIL 1985

Lawrence P. Doyle
LAWRENCE P. DOYLE L.S. 4694

COUNTY SURVEYOR'S STATEMENT

THIS MAP HAS BEEN EXAMINED IN ACCORDANCE WITH SECTION 8766 OF THE LAND SURVEYORS' ACT THIS 4th DAY OF JUNE 1985

COUNTY SURVEYOR

REGISTERED PROFESSIONAL ENGINEER CHARLES E. MURPHY No. 18,652 CIVIL STATE OF CALIFORNIA

Charles E. Murphy
BY DEPUTY

RECORDER'S CERTIFICATE

FILED THIS 5th DAY OF JUNE, 1985 AT 8:00 A.M IN BOOK 20 OF SURVEYS AT PAGE 58 AT THE REQUEST OF THE COUNTY OF MARIN. #/ 00 SERIAL NO. 85-23278 FEE 6

James G. Del Bon
COUNTY RECORDER

C. Lewis
BY DEPUTY

Can 5758