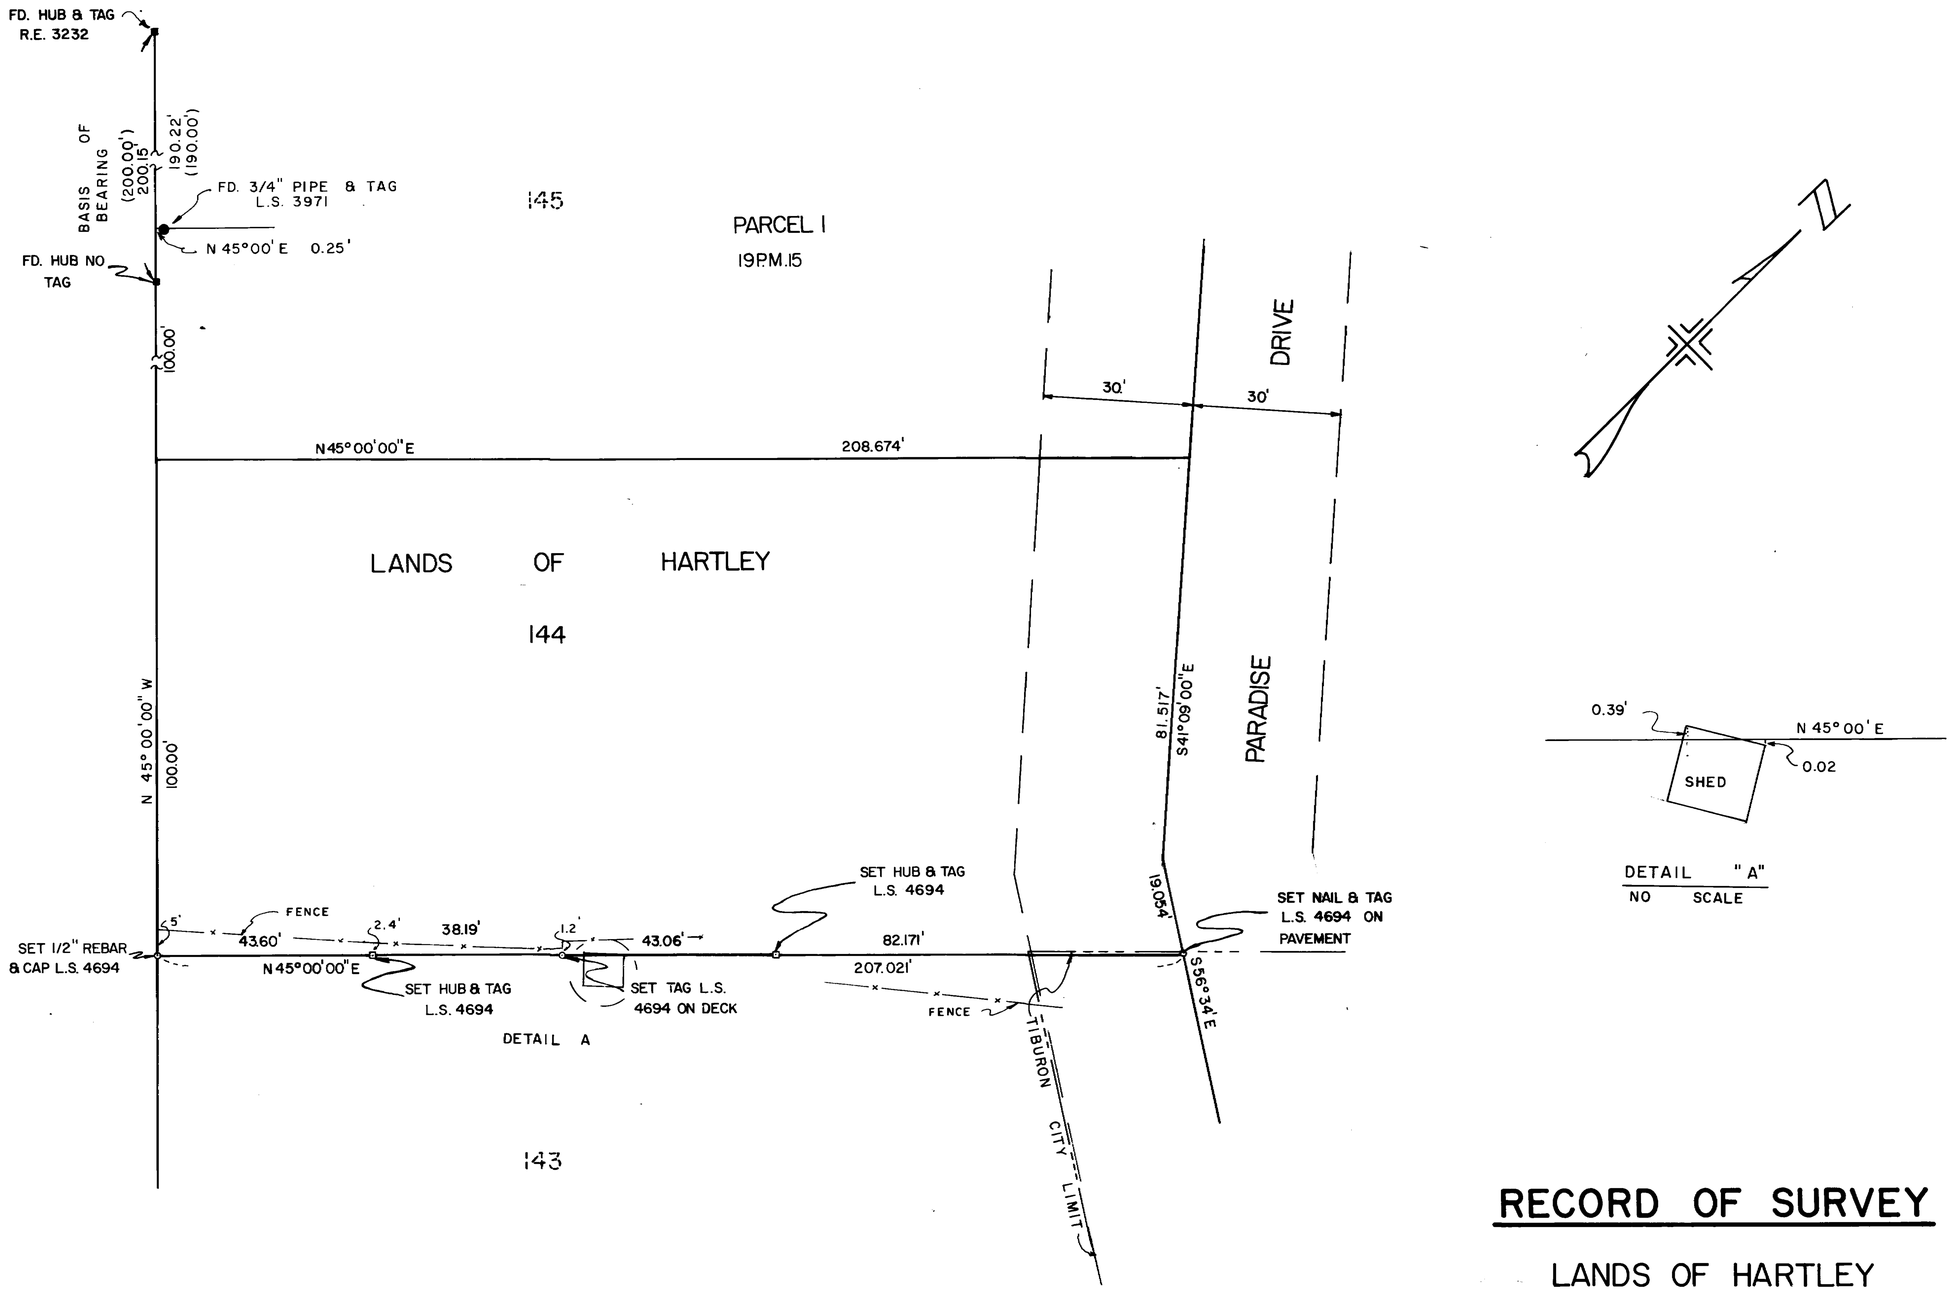

LICENSED LAND SURVEYOR
LAWRENCE P. DOYLE
No. 4694
STATE OF CALIFORNIA

RECORD OF SURVEY

LANDS OF HARTLEY

3369 O.R. 589 A PORTION
LOT 144 MAP OF PARADISE COVE
5 R.M.77

TIBURON MARIN COUNTY CALIFORNIA
SCALE 1" = 20' MARCH 25, 1985

ANRIG — DOYLE
LICENSED LAND SURVEYORS
165 HELENS LANE, MILL VALLEY, CA.

A.P. 38-021-03 JOB NO. 85-1303

SURVEYOR'S STATEMENT

THIS MAP CORRECTLY REPRESENTS A SURVEY MADE BY ME OR UNDER MY DIRECTION IN CONFORMANCE WITH THE REQUIREMENTS OF THE LAND SURVEYOR'S ACT AT THE REQUEST OF MR. HARTLEY IN MAY 1985

Lawrence P. Doyle
LAWRENCE P. DOYLE
L.S. 4694

COUNTY SURVEYOR'S STATEMENT

THIS MAP HAS BEEN EXAMINED IN ACCORDANCE WITH SECTION 8766 OF THE LAND SURVEYORS ACT THIS 1st DAY OF July, 1985.

COUNTY SURVEYOR

REGISTERED PROFESSIONAL ENGINEER
THOMAS HORN FLINN
No. C 23341
CIVIL
STATE OF CALIFORNIA

BY DEPUTY

RECORDER'S CERTIFICATE

FILED THIS 9th DAY OF July, 1985 AT 1:00 PM IN BOOK 20 OF SURVEYS AT PAGE 66 AT THE REQUEST OF THE COUNTY OF MARIN. SERIAL NO. 85-28594 FEE $6.00

COUNTY RECORDER

Teresa C. Wood
BY DEPUTY

Can 5776