012

DOCUMENT REFERENCES

R1 RECORD OF SURVEY 8 OS 83
R2 RECORD OF SURVEY 3 OS 3
R3 MAP NO. 1 OF SALT MARSH AND TIDE LANDS
R4 OFFICIAL MAP OF SAUSALITO LAND AND FERRY COMPANY
R5 LANDS OF ZACKS 2960 OR 051
R6 LANDS OF ZACKS 2528 OR 006
R7 LANDS OF ZACKS 2238 OR 440

BASIS OF BEARING

THE BASIS OF BEARINGS FOR THIS MAP IS SOUTH 67°27'18" EAST BETWEEN FOUND CITY OF SAUSALITO MONUMENTS AT THE INTERSECTION OF LOCUST AND BRIDGEWAY AND THE INTERSECTION OF NAPA AND CALEDONIA AS CALCULATED ACCORDING TO THAT CERTAIN RECORD OF SURVEY RECORDED IN BOOK 8 OF SURVEYS AT PAGE 83, MARIN COUNTY RECORDS.

NOTE: ALL DISTANCES AND DIMENSIONS ARE IN FEET AND DECIMALS THEREOF.

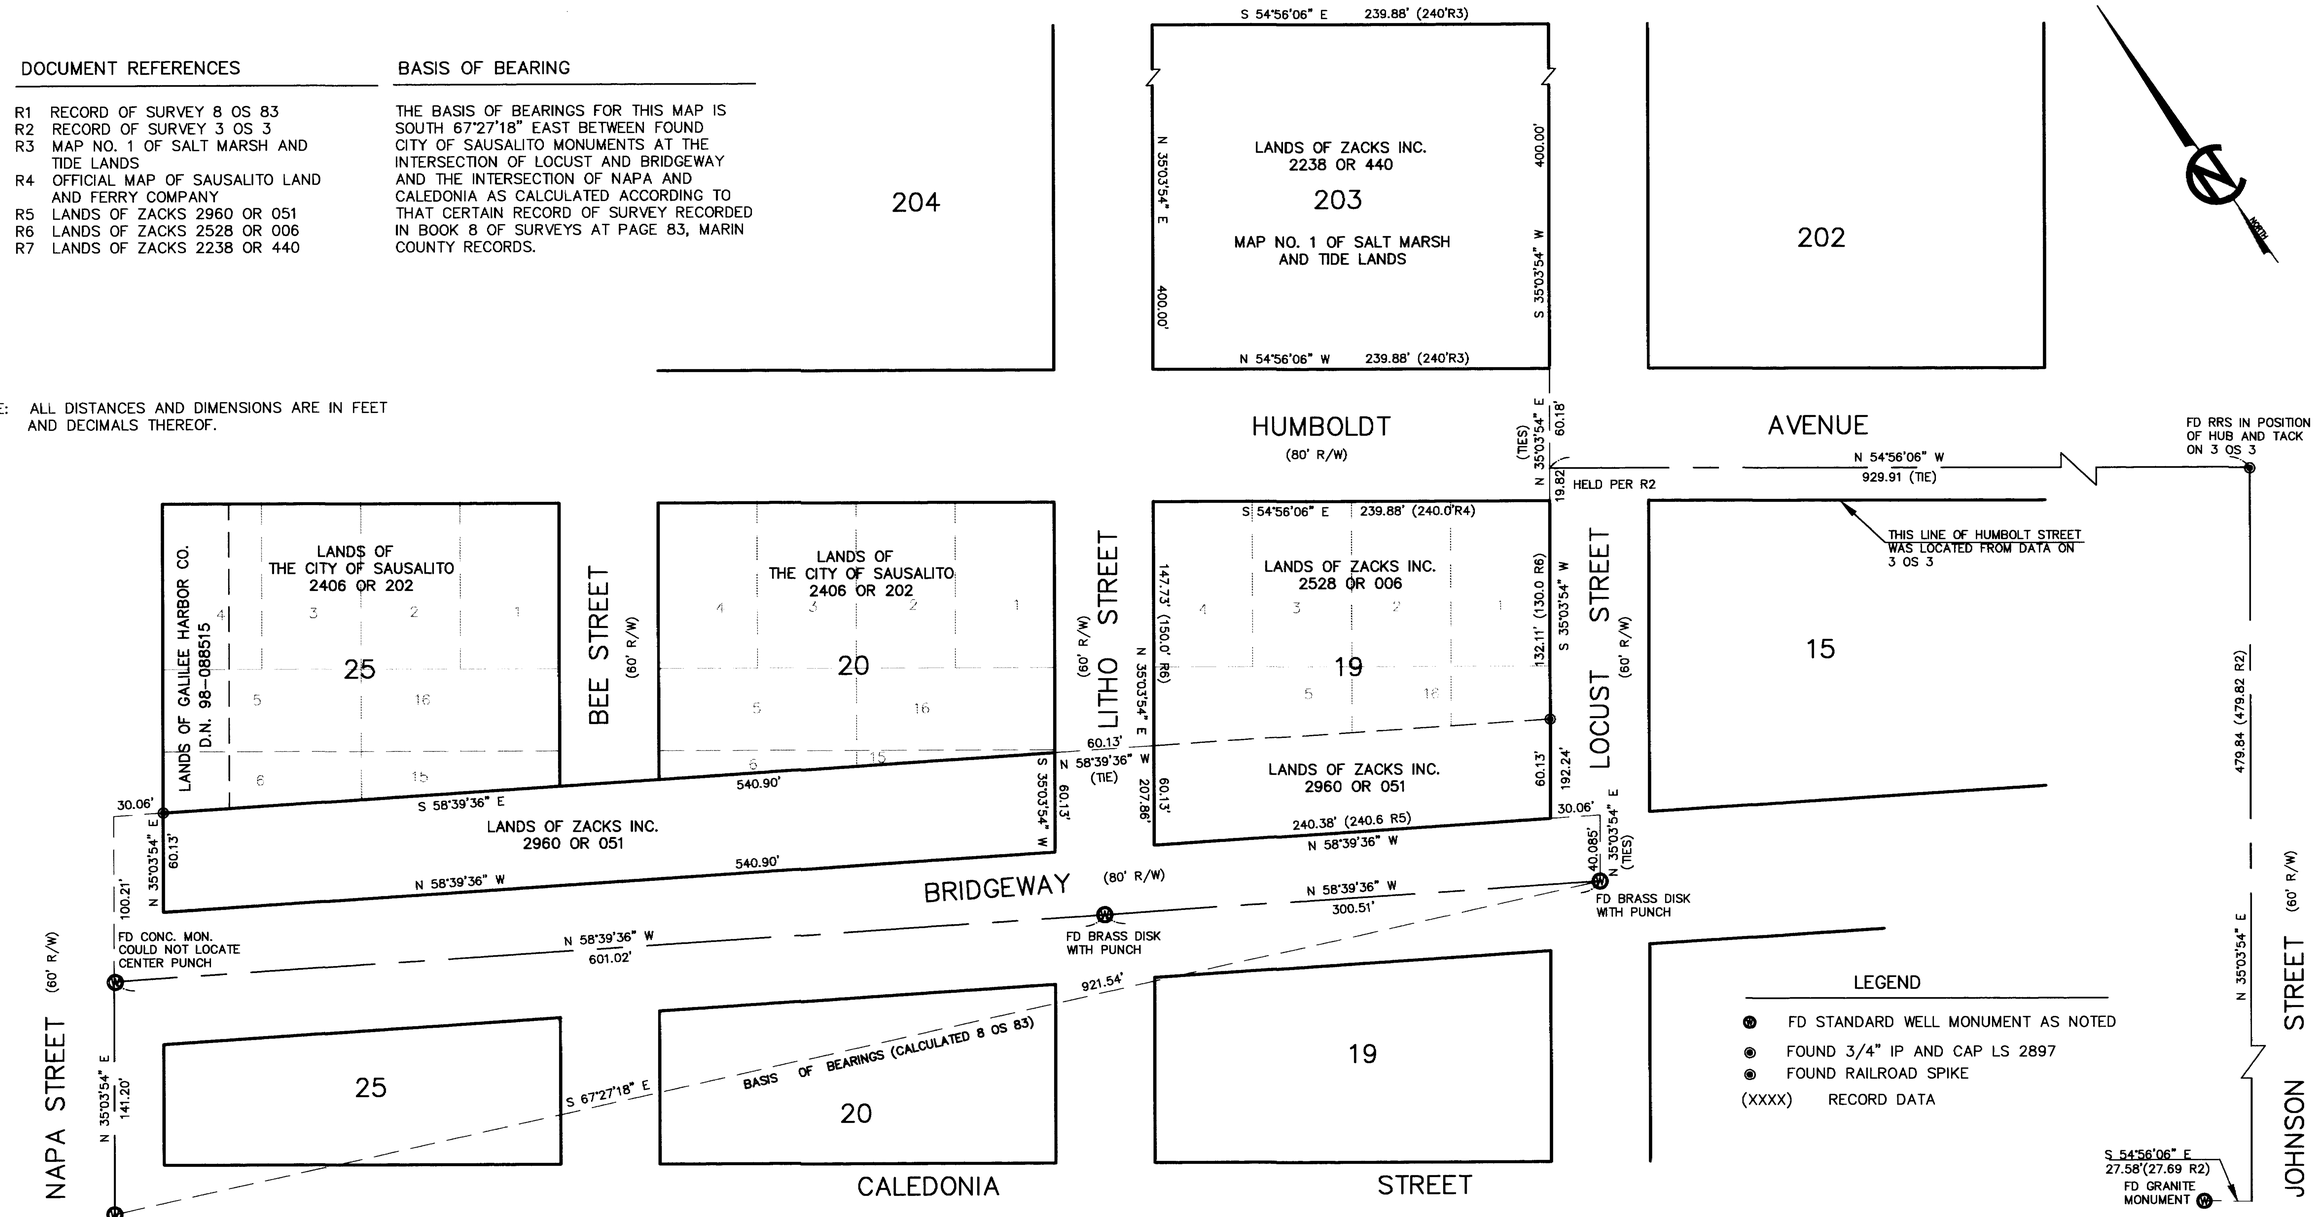

LEGEND

- FD STANDARD WELL MONUMENT AS NOTED
- FOUND 3/4" IP AND CAP LS 2897
- FOUND RAILROAD SPIKE

(XXXX) RECORD DATA

SURVEYORS STATEMENT

THIS MAP CORRECTLY REPRESENTS A SURVEY MADE BY ME OR UNDER MY DIRECTION IN CONFORMANCE WITH THE REQUIREMENTS OF THE LAND SURVEYORS ACT AT THE REQUEST OF CITY OF SAUSALITO IN NOVEMBER 1999

LICENSED LAND SURVEYOR — Linda Anne Carruthers — Exp. 12-31-02 — No. 7053 — STATE OF CALIFORNIA

Linda A. Carruthers

LINDA A. CARRUTHERS P.L.S. 7053
LICENSE EXPIRES 12/31/02

COUNTY SURVEYOR'S STATEMENT

THIS MAP HAS BEEN EXAMINED IN ACCORDANCE WITH SECTION 8766 OF THE LAND SURVEYORS ACT THIS 21 ST DAY OF JANUARY, 2000.

MEHDI MADJD SADJADI
COUNTY SURVEYOR

REGISTERED PROFESSIONAL ENGINEER — No. 43430

BY DEPUTY

RECORDER'S STATEMENT

FILED THIS 24TH DAY OF January 2000, AT 10:18 A.M. IN BOOK 2000 OF MAPS AT PAGE 012 AT THE REQUEST OF THE COUNTY OF MARIN DEPARTMENT OF PUBLIC WORKS SERIAL NO. 2000-0004359 FEE $7.00

Joan C. Thayer
COUNTY RECORDER

H. A. Clima
BY DEPUTY

RECORD OF SURVEY

LANDS OF ZACKS, INC

2960 OR 051 2528 OR 006 2238 OR 440

BEING A PORTION OF BLOCKS 19, 20 AND 25
"OFFICIAL MAP OF THE SAUSALITO LAND AND FERRY CO."
RACK 1 PULL NINE
ALSO BEING ALL OF BLOCK 203
"MAP NO. 1 OF SALT MARSH AND TIDE LANDS"
CITY OF SAUSALITO, COUNTY OF MARIN, CALIFORNIA

CARRUTHERS LAND SURVEYING
P.O. BOX 6243 SAN RAFAEL, CA 94903
(415)388-2438

SCALE: 1"=60' JOB NO. 99-288 A.P.N. 64-084-04,03 064-086-01 064-087-01,02,03
DATE: NOV. 1999 SHEET 1 OF 1

CAN No. 2000 M 012