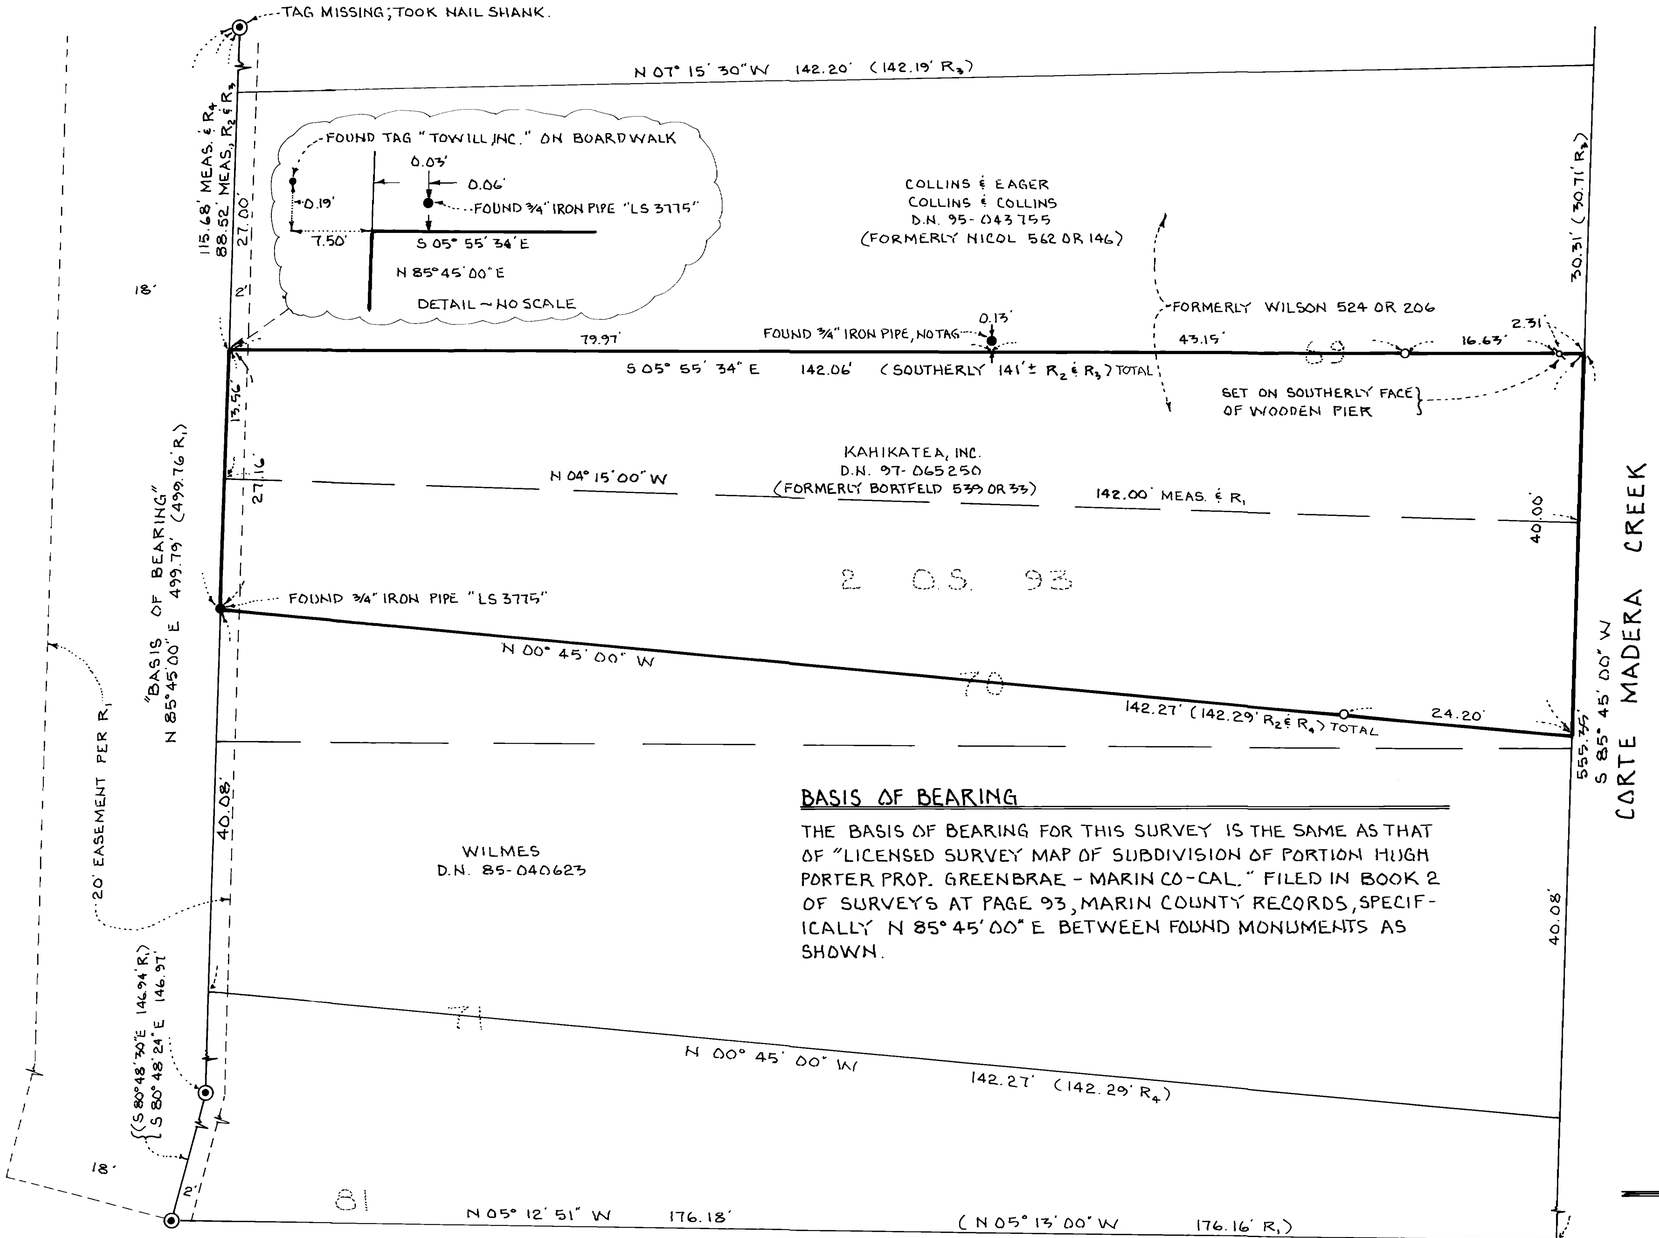


## BASIS OF BEARING

THE BASIS OF BEARING FOR THIS SURVEY IS THE SAME AS THAT OF "LICENSED SURVEY MAP OF SUBDIVISION OF PORTION HIGH PORTER PROP. GREENBRAE - MARIN CO-CAL." FILED IN BOOK 2 OF SURVEYS AT PAGE 93, MARIN COUNTY RECORDS, SPECIFICALLY N 85° 45' 00" E BETWEEN FOUND MONUMENTS AS SHOWN.

## SURVEYORS STATEMENT

THIS MAP CORRECTLY REPRESENTS A SURVEY MADE BY ME OR UNDER MY DIRECTION IN CONFORMANCE WITH THE REQUIREMENTS OF THE LAND SURVEYORS ACT AT THE REQUEST OF PETER J. HOGG ON FEBRUARY 10, 2000.

SIGNED: Jon Breyfogle
JON BREYFOGLE
LS 4788
Ex: 9/30/00

## COUNTY SURVEYOR'S STATEMENT

THIS MAP HAS BEEN EXAMINED IN ACCORDANCE WITH SECTION 8766 OF THE LAND SURVEYORS ACT THIS 8TH DAY OF MAY, 2000.

MEHDI MADJD-SADJADI
COUNTY SURVEYOR

BY John M. Woolley
DEPUTY

REGISTERED PROFESSIONAL ENGINEER
John M. Woolley
No. 26450
Exp. 03-31-04
CIVIL
STATE OF CALIFORNIA

## RECORDER'S STATEMENT

FILED THIS 8TH DAY OF May, 2000 AT 1:25 P.M. IN BOOK 2000 OF MAPS AT PAGE 097 AT THE REQUEST OF THE MARIN COUNTY PUBLIC WORKS DEPARTMENT.
SERIAL Nº 2000-0023736 FEE: $7.00

Joan C. Thayer, COUNTY RECORDER
BY: M. A. Clima, DEPUTY

SCALE 1" = 10'

## LEGEND

| | | |
|---|---|---|
| ⊙ | DENOTES | FOUND MONUMENT PER 2 O.S. 93 - 2" IRON PIPE & TAG "RE 3230" |
| ● | " | FOUND MONUMENT AS INDICATED |
| ○ | " | SET 3/4" IRON PIPE & PLUG "LS 4788" |
| ⊗ | " | SET TAG "LS 4788" |
| $R_1$ | " | 2 OFFICIAL SURVEYS 93 |
| $R_2$ | " | D.N. 97-065250 |
| $R_3$ | " | D.N. 95-043755 |
| $R_4$ | " | D.N. 85-040623 |

## NOTES

1) THE LOCATION & EFFECTS OF THE FOLLOWING, CITED IN PACIFIC COAST TITLE REPORT # 112625-TK (10/2/97), ARE BEYOND THE SCOPE OF SERVICES OF THIS SURVEY: A-ISSUES REGARDING THE DEFINITION OF TIDELANDS & THE EFFECTS OF EROSION & ACCRETION; B-RIGHTS & EASEMENTS FOR COMMERCE, NAVIGATION & FISHERY; C-RIGHTS OF WAY & EASEMENTS PER 149 O.R. 419, 199 O.R. 19, 1517 O.R. 387, 401 O.R. 297, 539 O.R. 33 & D.N. 94-075279; D-PERMIT, AMENDMENT TO PERMIT, AUTHORIZATION & NOTICE PER D.N. 88-66658, D.N. 89-32446, D.N. 88-68682 & D.N. 90-8328.
2) ENCROACHMENTS, IF ANY, NOT SHOWN.
3) DISTANCES ARE IN FEET AND DECIMALS THEREOF.

# RECORD OF SURVEY

LANDS OF KAHIKATEA, INC.
D.N. 97-065250 MARIN COUNTY RECORDS
VICINITY GREENBRAE

MARIN COUNTY — CALIFORNIA
MARCH 2000 — Nº 00-115

A.P.N. 023-021-12

JON BREYFOGLE ~ LAND SURVEYOR
PENNGROVE — CALIFORNIA

SHEET 1 OF 1

CAN No. 2000 M 097