BASIS OF BEARINGS

The basis of bearings for this survey is N12°02'30"E between the found iron pipes as shown on the "Record of Survey Lot Line Adjustment", Recorded April 1, 1986 in Book 21 of Surveys, at Page 36, Marin County Records.

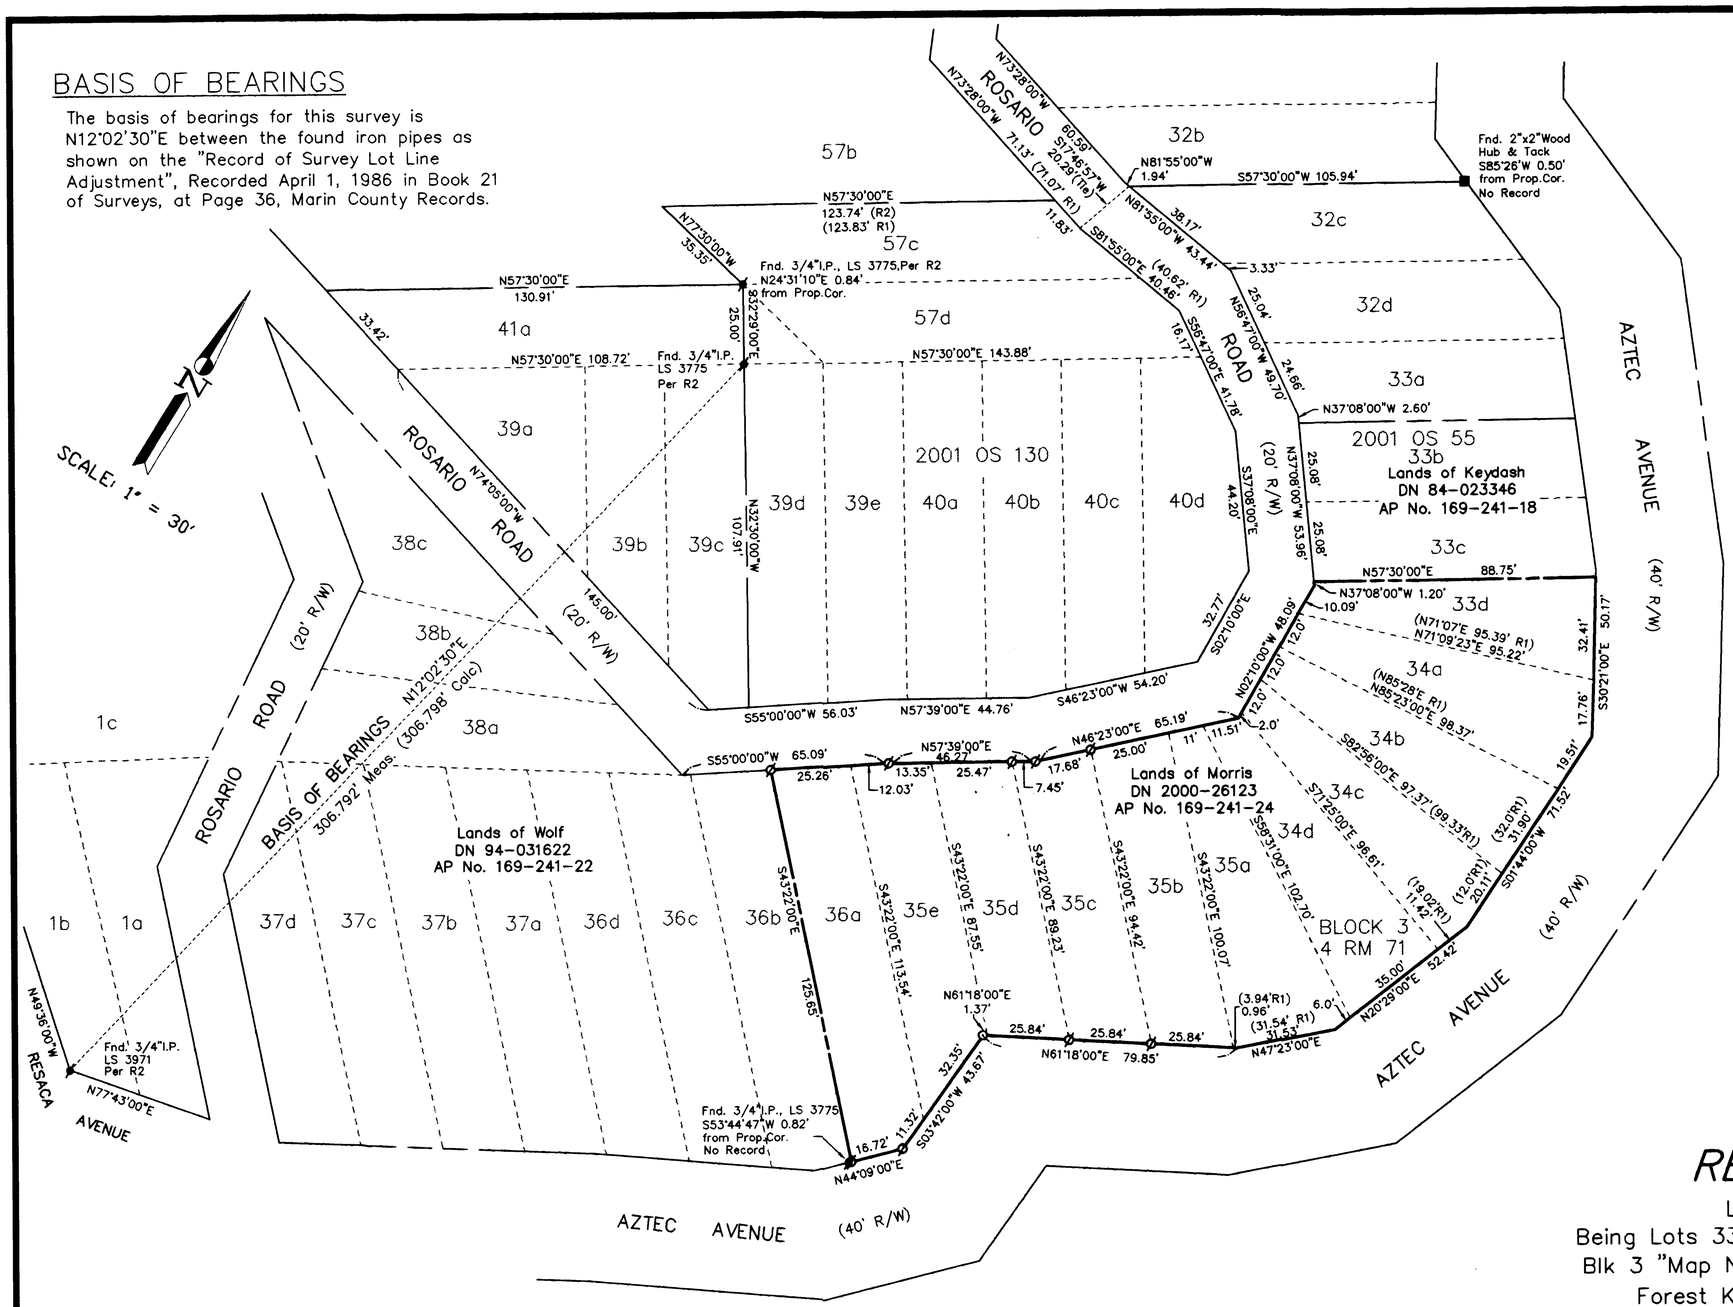

LEGEND

- ■ FOUND 2"x2" WOOD HUB & TACK
- ø FOUND 3/4" I.P. & PLUG, AS NOTED
- ⊙ SET NAIL TAG IN ROCK, RCE 30465
- Ø SET 3/4" I.P. & PLASTIC PLUG, RCE 30465
- ( ) DENOTES RECORD DATA

REFERENCES

R1 DENOTES 4 RM 71

R2 DENOTES 21 OS 36

G:\drawings\2002\2002-162\Ros.dwg

NOTE: All distances are in feet and decimals thereof

ENGINEER'S STATEMENT:

This map correctly represents a survey made by me or under my direction and is based on a field survey in conformance with the requirements of the Land Surveyor's Act at the request of Caroline Morris in September 2002.

Signed this 12 Day of FEB, 2003.

James L. Hallberg
RCE No. 30465, Exp. 3/31/04

REGISTERED PROFESSIONAL ENGINEER J.L. HALLBERG No. 30465 Exp. 3-31-2004 CIVIL STATE OF CALIFORNIA

COUNTY SURVEYOR'S STATEMENT:

This map has been examined in accordance with Section 8766 of the Land Surveyor's Act

dated this 12TH day of FEBRUARY, 2003.

MEHDI MAJID SADJADI
County Surveyor

Deputy

LICENSED LAND SURVEYOR CRAIG TACKABERY Exp. 12-31-06 No. 7128 STATE OF CALIFORNIA

RECORDER'S STATEMENT

Filed this 28th day of February, 2003, at 2:44 P.m in Book 2003 of MAPS at Page 39, at the request of the Marin County Public Works.

Serial No. 2003-0022151 Fee: $7.00

County Recorder

Deputy

RECORD OF SURVEY

Lands of Morris (DN 00-026123)
Being Lots 33 d, 34 a, b, c, d, 35 a, b, c, d, e & 36 a;
Blk 3 "Map No. One Forest Knolls", Bk 4 of Maps, Pg 71
Forest Knolls, Marin County, California
Scale: 1" = 30' October 10, 2002

J.L. ENGINEERING
Civil Engineers – Land Surveyors
San Rafael, California

A.P. No. 169-241-24

Sheet 1 of 1 Sheets