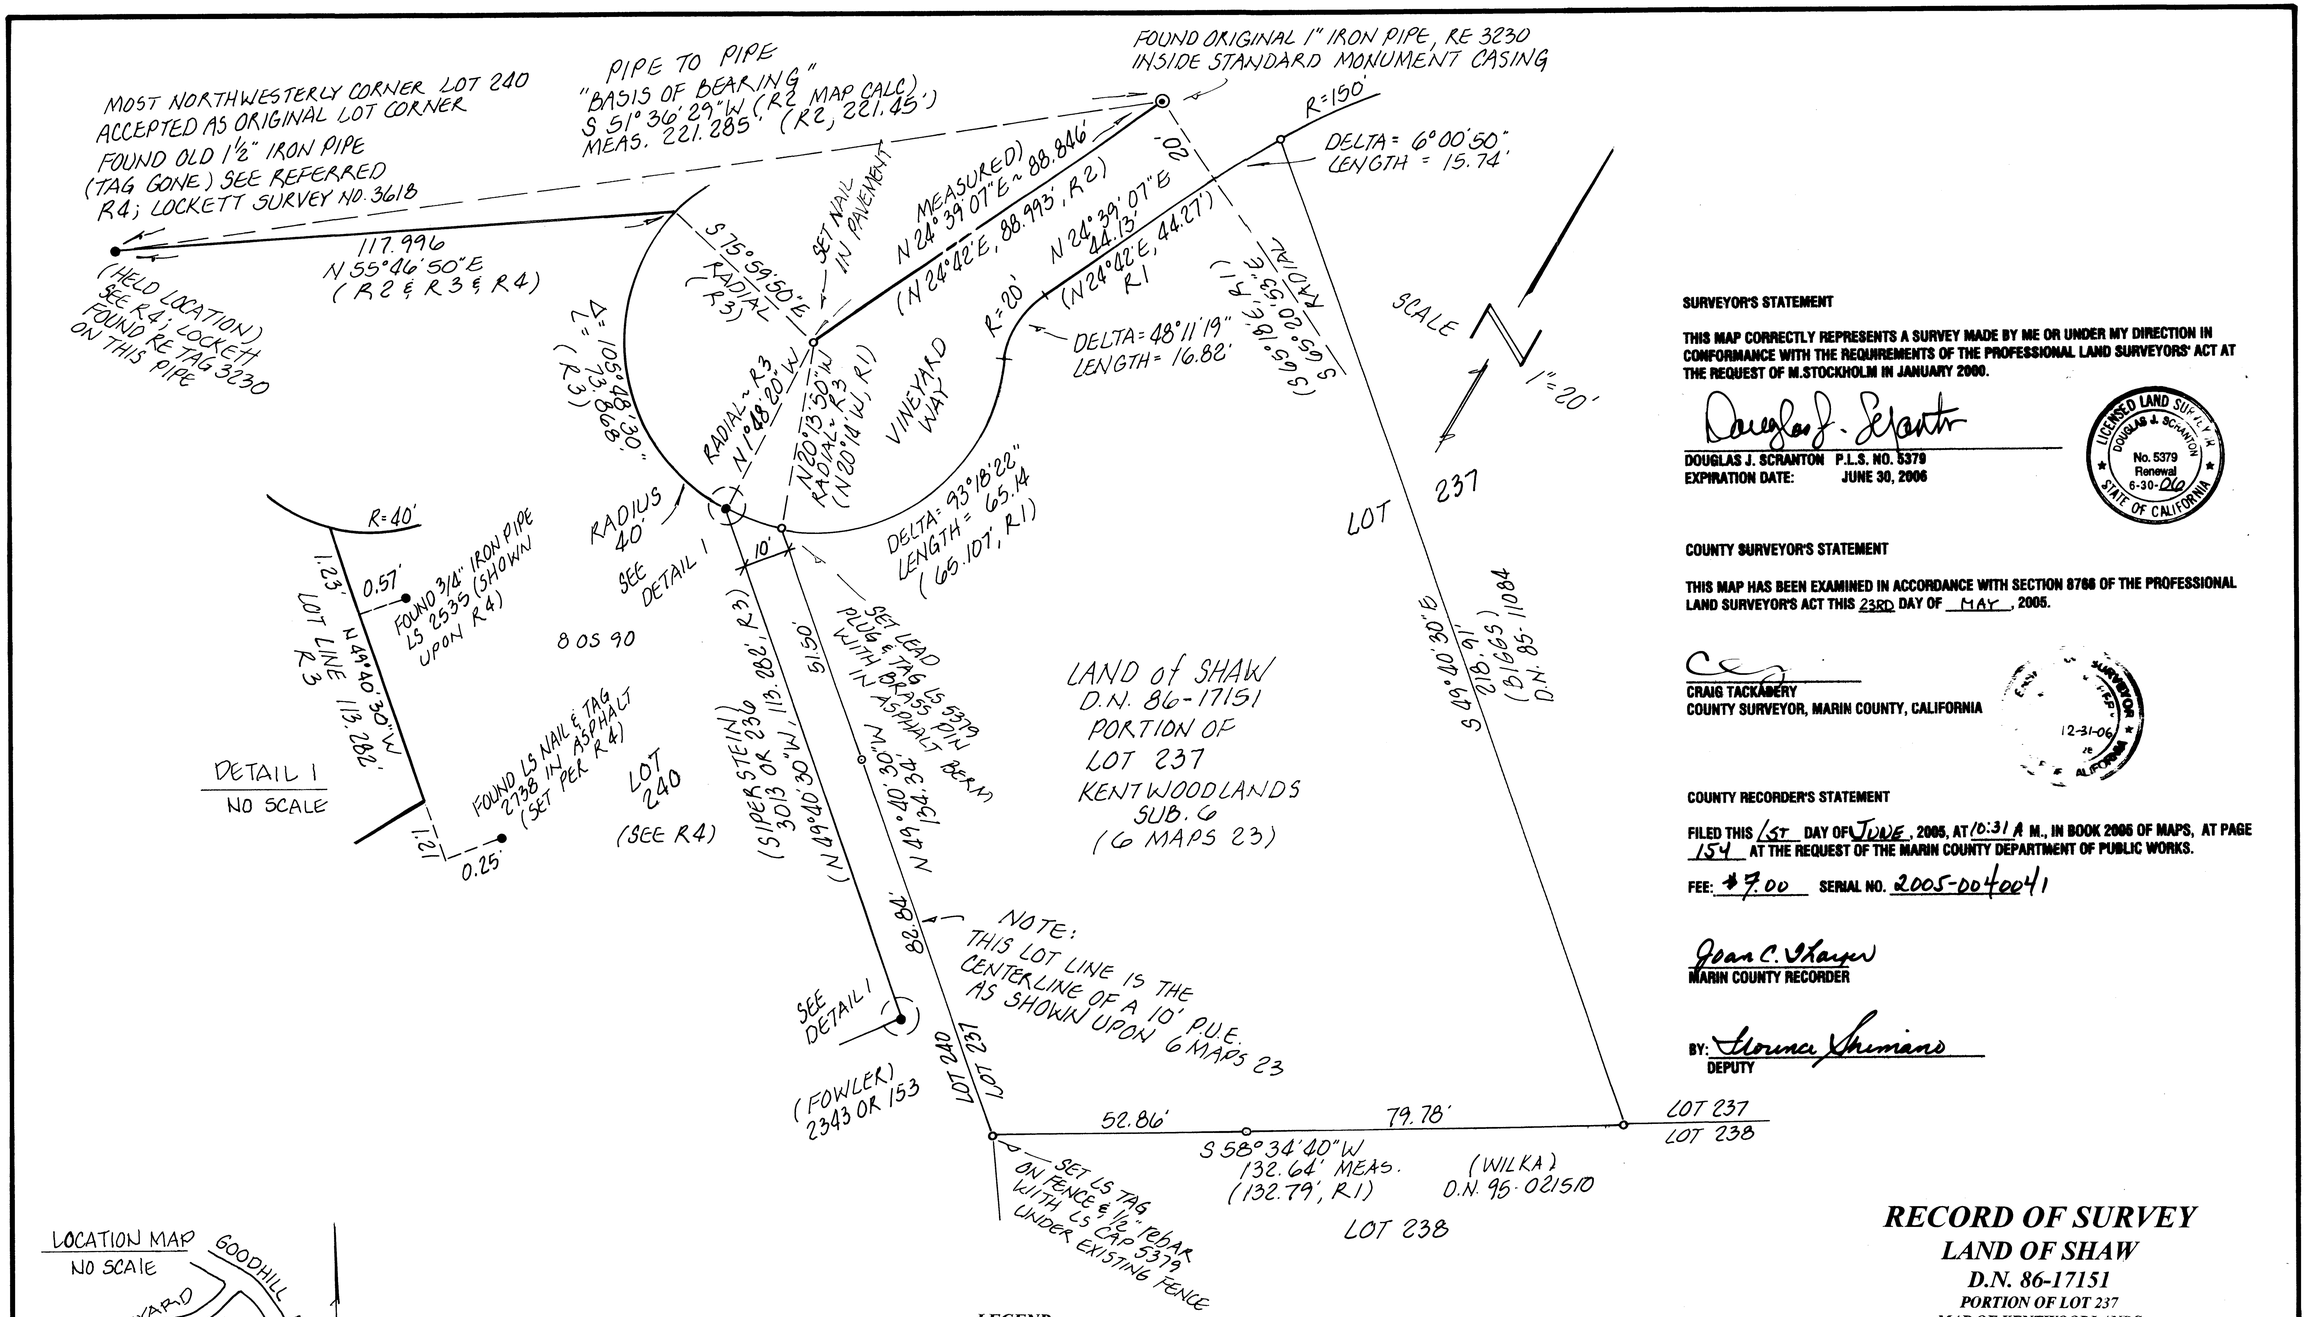

SURVEYOR'S STATEMENT

THIS MAP CORRECTLY REPRESENTS A SURVEY MADE BY ME OR UNDER MY DIRECTION IN CONFORMANCE WITH THE REQUIREMENTS OF THE PROFESSIONAL LAND SURVEYORS' ACT AT THE REQUEST OF M.STOCKHOLM IN JANUARY 2000.

DOUGLAS J. SCRANTON P.L.S. NO. 5379
EXPIRATION DATE: JUNE 30, 2006

LICENSED LAND SURVEYOR DOUGLAS J. SCRANTON No. 5379 Renewal 6-30-06 STATE OF CALIFORNIA

COUNTY SURVEYOR'S STATEMENT

THIS MAP HAS BEEN EXAMINED IN ACCORDANCE WITH SECTION 8766 OF THE PROFESSIONAL LAND SURVEYOR'S ACT THIS 23RD DAY OF MAY, 2005.

CRAIG TACKABERY
COUNTY SURVEYOR, MARIN COUNTY, CALIFORNIA

12-31-06

COUNTY RECORDER'S STATEMENT

FILED THIS 1ST DAY OF JUNE, 2005, AT 10:31 A M., IN BOOK 2005 OF MAPS, AT PAGE 154 AT THE REQUEST OF THE MARIN COUNTY DEPARTMENT OF PUBLIC WORKS.

FEE: $7.00 SERIAL NO. 2005-0040041

JOAN C. THORPE
MARIN COUNTY RECORDER

BY: Florence Shimano
DEPUTY

LOCATION MAP
NO SCALE

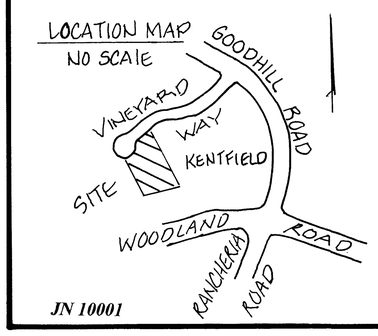

JN 10001

REFERENCES

R1 D.N. 86-17151
R2 6 MAPS 23
R3 8 OS 90
R4 UNRECORDED SURVEY BY HOOL AND LOCKETT NO. 3618 (MARCH 1975) FOR SIPERTEIN; A COPY OF WHICH IS ON FILE IN THIS OFFICE

LEGEND

FOUND MONUMENTATION AS NOTED

SET ONE HALF INCH REBAR PLS CAP 5379 AFFIXED TO TOP (UNLESS NOTED OTHERWISE)

( ) RECORD DATA

BASIS OF BEARING

TAKEN AS SOUTH 51°36'29" WEST BETWEEN EXISTING FOUND IRON PIPES AS SHOWN HEREON

ALL DISTANCES GIVEN IN FEET AND DECIMALS THEREOF

APN 74-261-06

RECORD OF SURVEY
LAND OF SHAW
D.N. 86-17151

PORTION OF LOT 237
MAP OF KENTWOODLANDS
SUB. 6 6 MAPS 23

KENTFIELD MARIN COUNTY CALIFORNIA
SCALE 1"=20 FEET JANUARY 2000
SHEET ONE OF ONE

DJ SCRANTON SURVEYING
845 OLIVE AVEUNE SUITE 208
NOVATO, CA 94945