SURVEYOR'S STATEMENT

THIS MAP CORRECTLY REPRESENTS A SURVEY MADE BY ME OR UNDER MY DIRECTION IN CONFORMANCE WITH THE REQUIREMENTS OF THE PROFESSIONAL LAND SURVEYOR'S ACT AT THE REQUEST OF Lawrence D. Busby IN January 2005.

SIGNED: J. E. Brunner — LS 3887
J. E. BRUNNER — LIC. EXP. 6/30/06

LEGEND :— SURVEY POINTS

1. SET #5 REBAR & CAP LS 3887.
2. SET #4 REBAR & TAG LS 3887.
3. SET NAIL & TAG LS 3887.
4. SET PLUG & TAG IN CONC. DRIVE.
5. SET #4 REBAR & CAP LS 3887.
6. PAINTED + ON ROCK.
7. SET MAG NAIL & TAG IN TREE ROOT.

1" = 20'

DIMENSIONS ARE IN FEET AND DECIMALS.

MERIDIAN OF THIS SURVEY IS BASED ON FOUND POINTS AS IN 22 SURVEYS 72 FROM PT. (A) TO PT. (B) WITH A BEARING OF N 58° 17' 18" E.

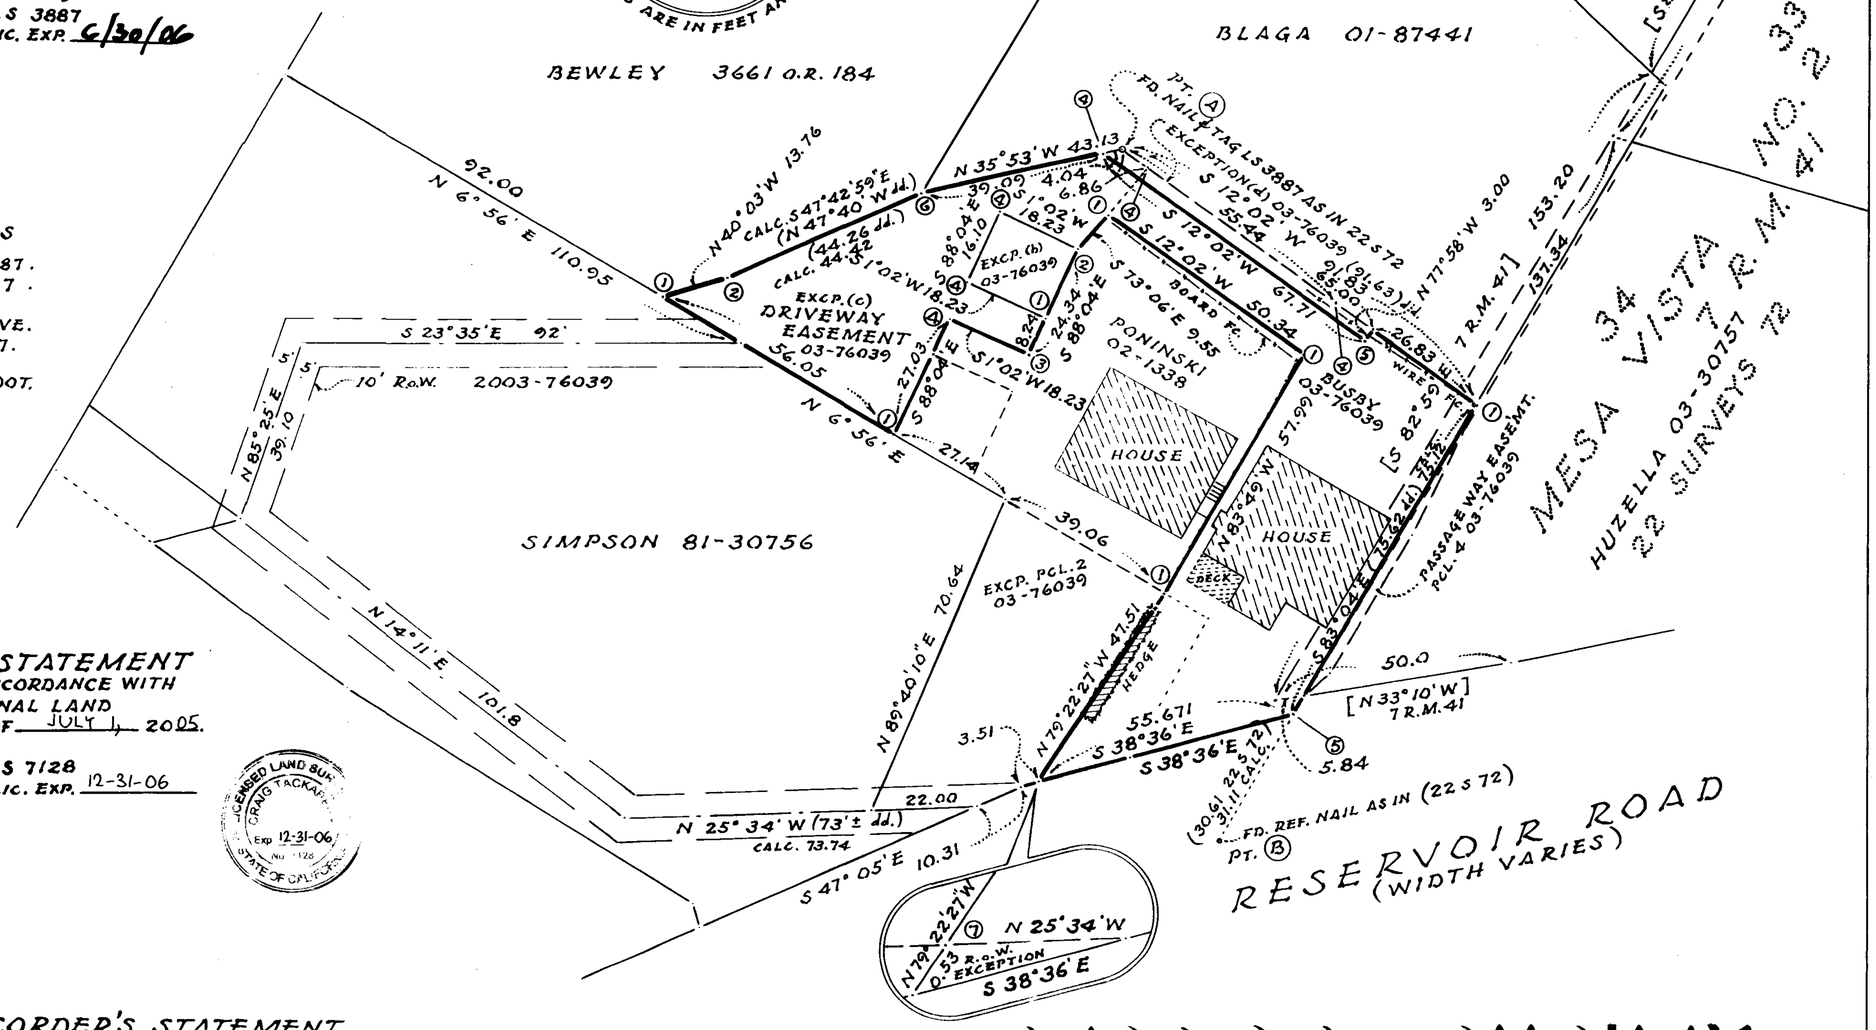

COUNTY SURVEYOR'S STATEMENT

THIS MAP HAS BEEN EXAMINED IN ACCORDANCE WITH SECTION 8766 OF THE PROFESSIONAL LAND SURVEYOR'S ACT THIS ____ DAY OF JULY 4, 2005.

SIGNED: _____ LS 7128
CRAIG TACKABERY — LIC. EXP. 12-31-06
COUNTY SURVEYOR

LICENSED LAND SURVEYOR CRAIG TACKABERY Exp 12-31-06 No. 7128 STATE OF CALIFORNIA

RECORDER'S STATEMENT

FILED THIS 11th DAY OF July 2005 AT 10:24 a.M.
IN BOOK 2005 OF Maps AT PAGE 175
SERIAL No. 2005-0051165 FEE $7.00 AT THE REQUEST OF Department of Public Works - Marin Co.,

Joan C. Thayer
COUNTY RECORDER
Catherine Brown
DEPUTY RECORDER

RECORD OF SURVEY

LANDS OF BUSBY 03-76039 (98-49911)
ADJACENT TO MESA VISTA NO. 2 7 R.M. 41
SAN RAFAEL MARIN CO., CALIFORNIA.

FEBRUARY 2005

JERRICO ASSOCIATES 77 MARK DRIVE SAN RAFAEL CALIFORNIA. 12-132-05 7543 1/1