ENGINEERS STATEMENT:

THIS MAP CORRECTLY REPRESENTS A SURVEY MADE BY ME OR UNDER MY DIRECTION AND IS BASED ON A FIELD SURVEY IN CONFORMANCE WITH REQUIREMENTS OF THE PROFESSIONAL LAND SURVEYOR'S ACT AT THE REQUEST OF DAVID HERZER IN MAY 2005

SIGNED THIS 11TH DAY OF AUG., 2005

Douglas J Matteson

Douglas Matteson RCE 18200

REGISTERED PROFESSIONAL ENGINEER DOUGLAS MATTESON C 18200 EXP 6-30-07 CIVIL STATE OF CALIFORNIA

COUNTY SURVEYOR'S STATEMENT

THIS MAP HAS BEEN EXAMINED IN ACCORDANCE WITH SECTION 8766 OF THE PROFESSIONAL LAND SURVEYOR'S ACT

THIS 9TH DAY OF AUGUST, 2005

CRAIG TACKABERY, COUNTY SURVEYOR

LICENSED LAND SURVEYOR CRAIG TACKABERY Exp 12-31-06 No 7128 STATE OF CALIFORNIA

NOTES:

1. THE BASIS OF BEARING FOR THIS SURVEY OF S 01°08' W IS BETWEEN FOUND MONUMENTS, AS SHOWN ON 1999 M 33
2. ALL DISTANCES ARE IN FEET AND DECIMALS THEREOF.

LEGEND

- SET REBAR AND CAP RCE 18200 UNLESS NOTED OTHERWISE
- FOUND POINT AS DESCRIBED
- PROPERTY LINES
- EASEMENT LINES
- R.O.W. & PROPERTY LINES

R-1 16 PM 88
R-2 5 RM 66
R-3 DEED #94-044743
R-4 DEED #2000 M 204

RECORDER'S STATEMENT

FILED THIS 15th DAY OF August 2005 AT 12:10pm IN BOOK 2005 PAGE 212 OF MAPS, AT THE REQUEST OF THE MARIN COUNTY PUBLIC WORKS

SERIAL NO. 2005-0061520 FEE $7.00

COUNTY RECORDER BY DEPUTY

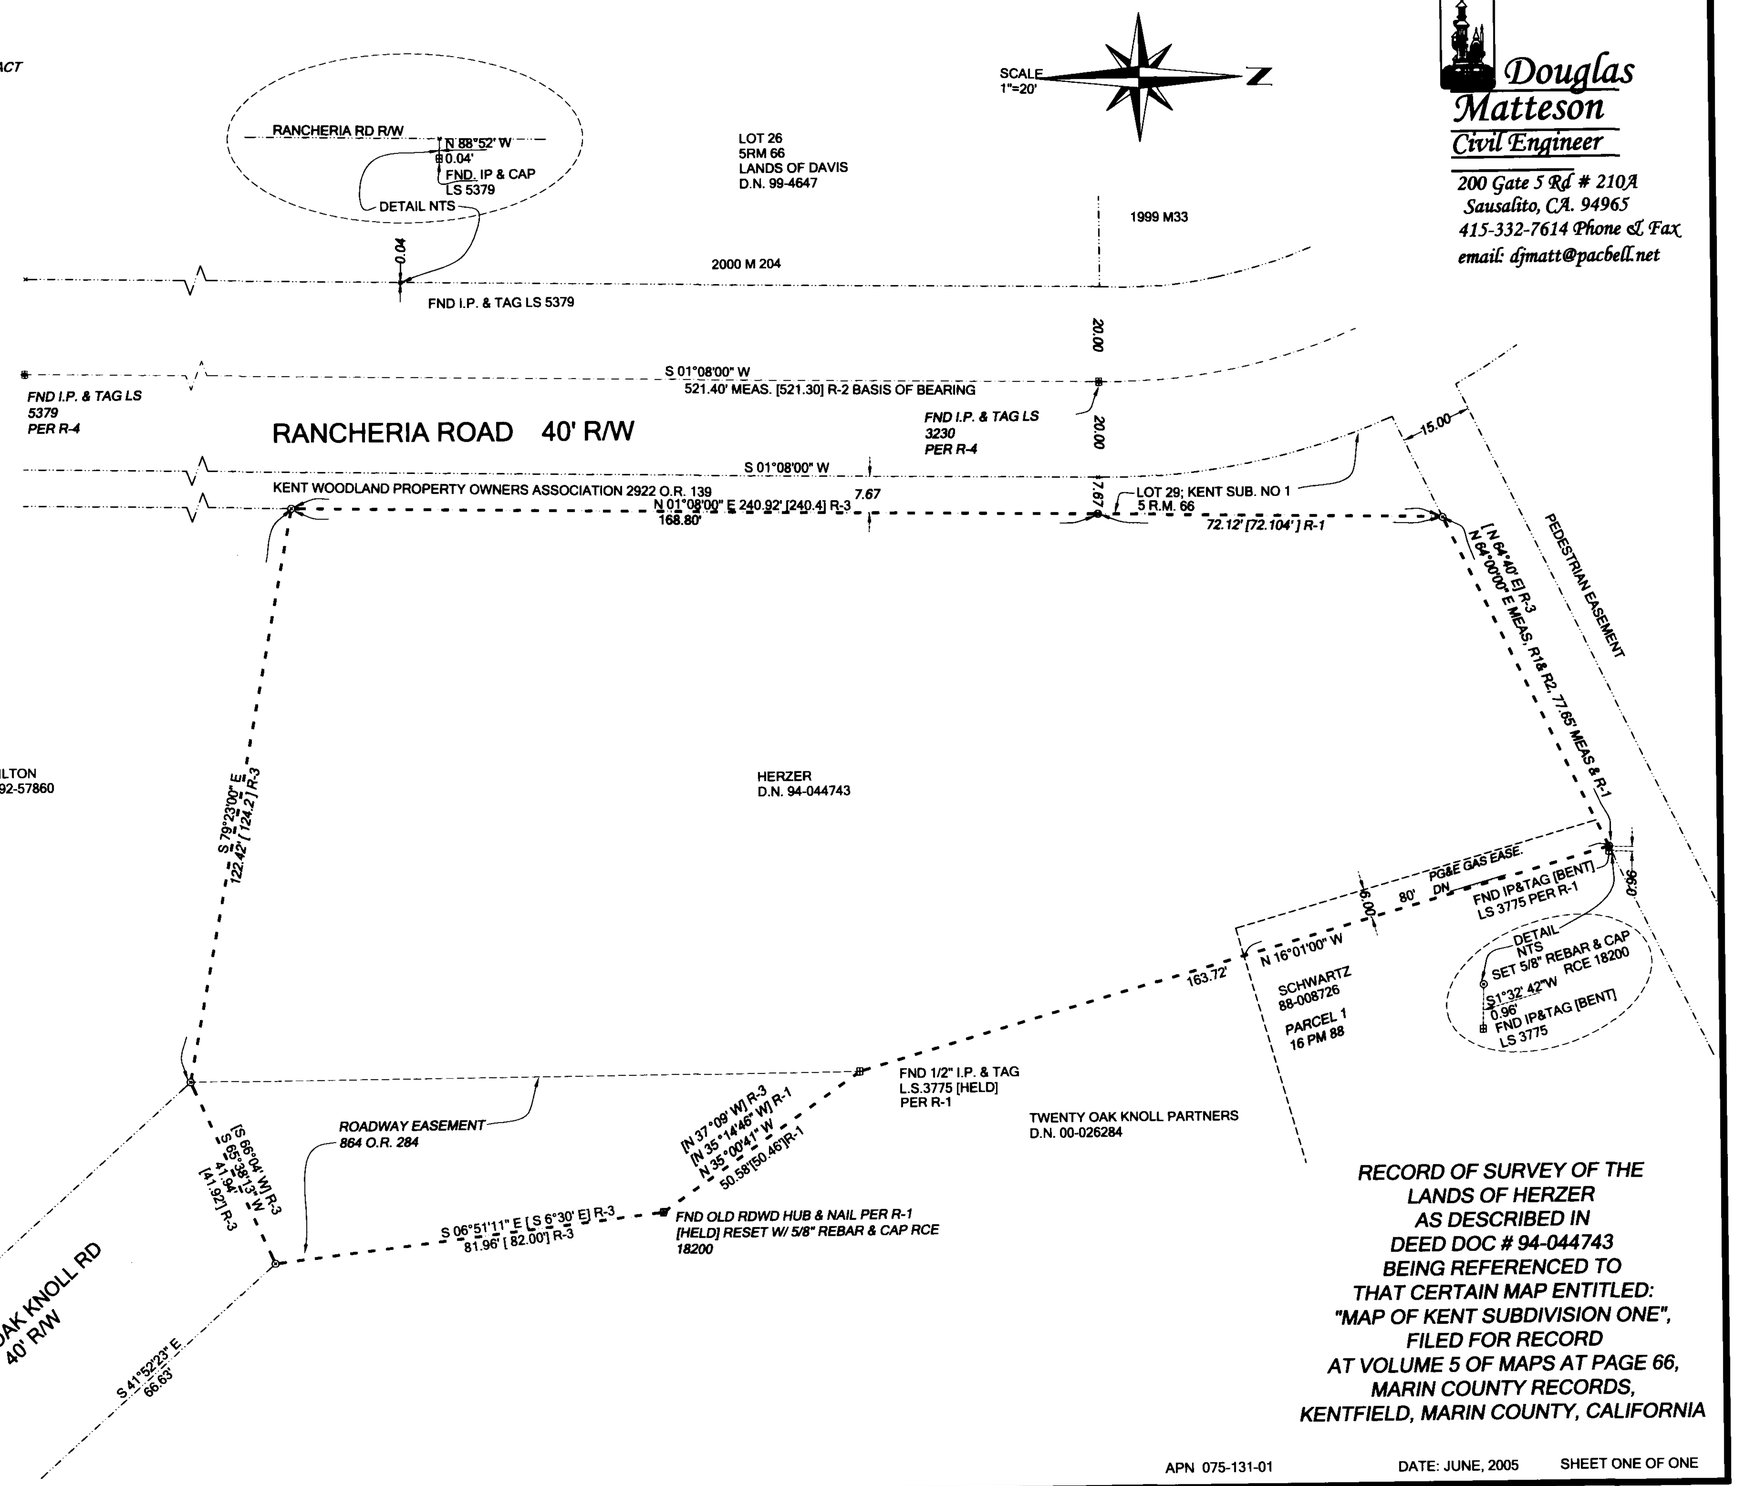

Douglas Matteson
Civil Engineer
200 Gate 5 Rd # 210A
Sausalito, CA. 94965
415-332-7614 Phone & Fax
email: djmatt@pacbell.net

RECORD OF SURVEY OF THE LANDS OF HERZER AS DESCRIBED IN DEED DOC # 94-044743 BEING REFERENCED TO THAT CERTAIN MAP ENTITLED: "MAP OF KENT SUBDIVISION ONE", FILED FOR RECORD AT VOLUME 5 OF MAPS AT PAGE 66, MARIN COUNTY RECORDS, KENTFIELD, MARIN COUNTY, CALIFORNIA

APN 075-131-01 DATE: JUNE, 2005 SHEET ONE OF ONE

C:\E_DRIVE\dwgs\HERZER\ROS2.dwg, 08/04/2005 08:16:27 AM, HP DesignJet 500PS 18x26 by HP.pc3