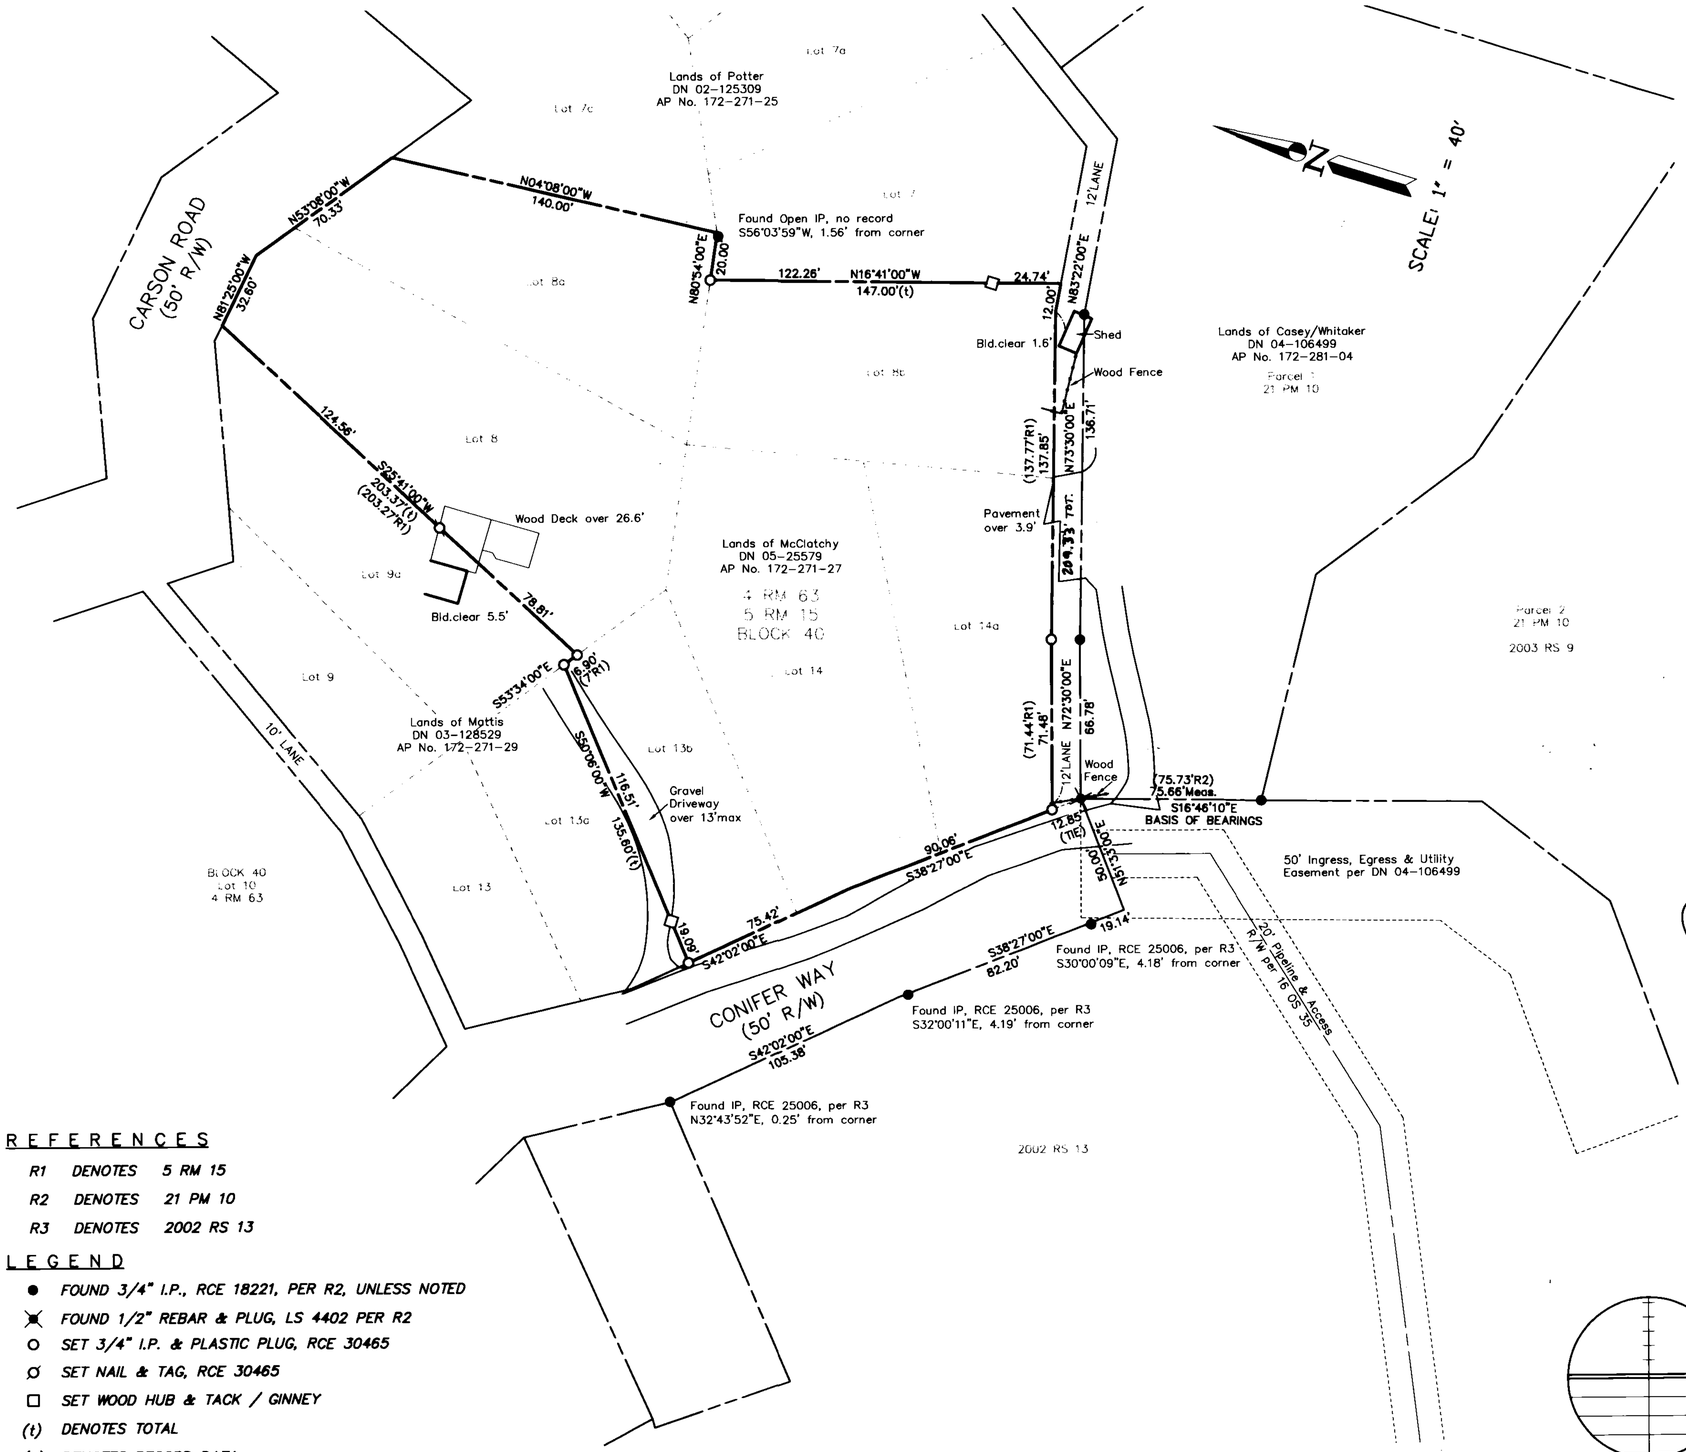

REFERENCES

R1 DENOTES 5 RM 15

R2 DENOTES 21 PM 10

R3 DENOTES 2002 RS 13

LEGEND

- ● *FOUND 3/4" I.P., RCE 18221, PER R2, UNLESS NOTED*
- ⊠ *FOUND 1/2" REBAR & PLUG, LS 4402 PER R2*
- ○ *SET 3/4" I.P. & PLASTIC PLUG, RCE 30465*
- ⌀ *SET NAIL & TAG, RCE 30465*
- □ *SET WOOD HUB & TACK / GINNEY*
- *(t) DENOTES TOTAL*
- *( ) DENOTES RECORD DATA*

G:\Land Projects 2004\2005\2005-052\dwg\ROS.dwg

NOTE: All distances are in feet and decimals thereof.

A.P. No. 172-271-27

Sheet 1 of 1 Sheets

ENGINEER'S STATEMENT:

This map correctly represents a survey made by me or under my direction and is based on a field survey in conformance with the requirements of the Professional Lands Surveyor's Act at the request of Will McClatchy in April, 2005.

Signed this 4 Day of AUG., 2005.

James L. Hallberg
RCE No. 30465, Exp. 3/31/08

REGISTERED PROFESSIONAL ENGINEER J. L. HALLBERG No. 30465 Exp. 3-31-2008 CIVIL STATE OF CALIFORNIA

COUNTY SURVEYOR'S STATEMENT:

This map has been examined in accordance with Section 8766 of the Professional Land Surveyor's Act

dated this 10TH day of AUGUST, 2005.

Craig Tackabery, County Surveyor

LICENSED LAND SURVEYOR CRAIG TACKABERY Exp. 12-31-06 No. 7128 STATE OF CALIFORNIA

RECORDER'S STATEMENT

Filed this 15th day of August, 2005, at 12:12pm in Book 2005 of Maps at Page 219, at the request of the Marin County Public Works.

Serial No. 2005-0061527 Fee: $7.00

County Recorder Deputy

BASIS OF BEARINGS

The basis of bearing of this survey is S16°46'10"E between a found rebar and iron pipe as shown on 21 PM 10.

RECORD OF SURVEY

Lands of McClatchy (DN 05-25579)

Also Being Lots 8, 8A, 8B, 13B, 14 & 14A, BLOCK 40 of 5 RM 15

Woodacre, Marin County, California

Scale: 1" = 40' Date: June 1, 2005

J.L. ENGINEERING

Civil Engineers — Land Surveyors

San Rafael, California

8/21/2005 11:42:36 AM J:\Land Projects 2004\2005\2005-052\dwg\Topo-ROS.dwg, ROS, 7/21/2