LEGEND

- FOUND STREET WELL MONUMENT PER 15 P.M. 18
- FOUND MONUMENT AS SHOWN
- SET 5/8" REBAR WITH PLASTIC CAP, L.S. 7744
- SET NAIL & BRASS TAG, P.L.S. 7744

(XXXX) RECORD DATA
M MEASURED DATA
C CALCULATED DATA
EASEMENTS, RECORDED OR OTHERWISE, ARE NOT IN THE SCOPE OF SERVICES

REFERENCES

R1–PARCEL MAP, 15 P.M. 18
R2–D.N. 2004–64265

BASIS OF BEARINGS

THE BASIS OF BEARINGS FOR THIS SURVEY IS S 51°35'01" W BETWEEN STREET WELL MONUMENTS ALONG BUTTE AVENUE AS SHOWN UPON PARCEL MAP 15 P.M. 18, MARIN COUNTY RECORDS

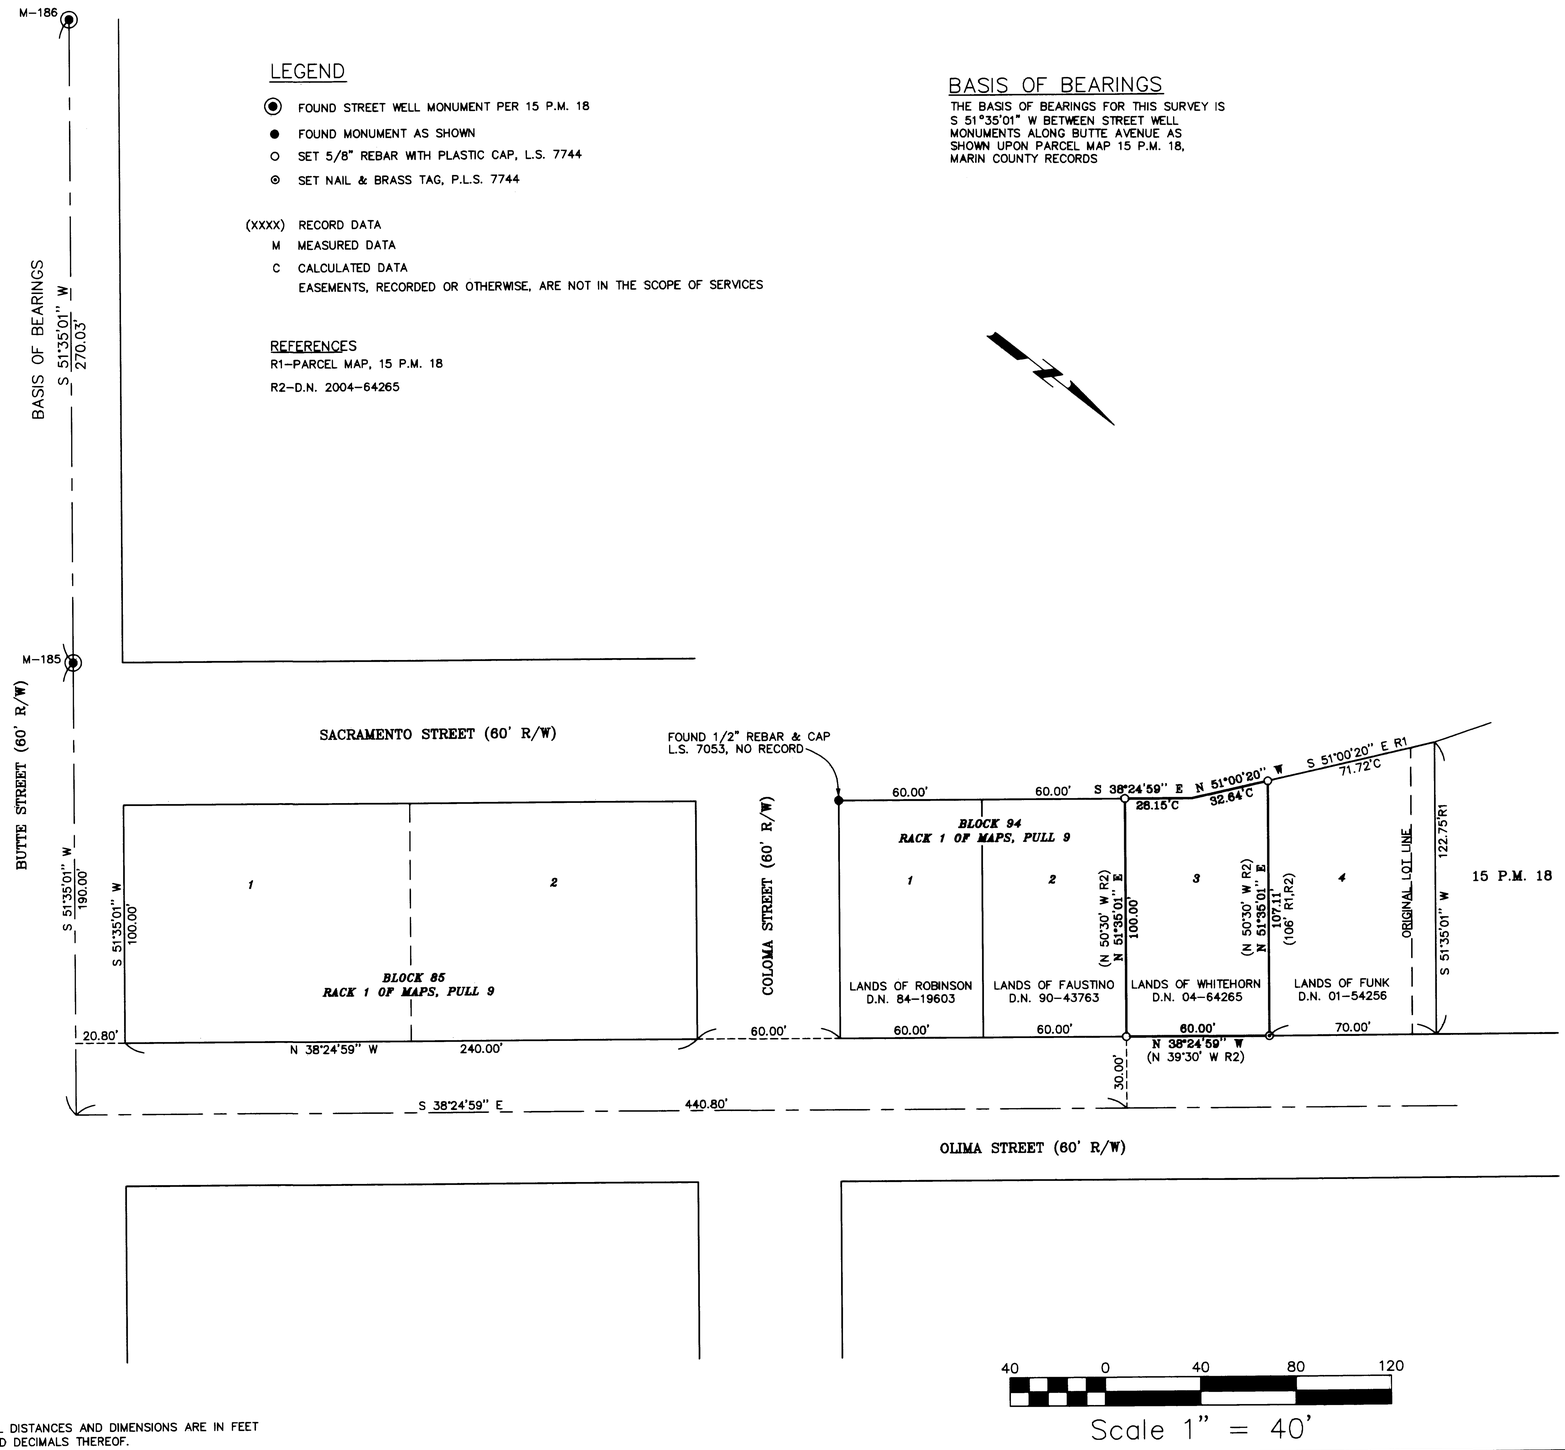

ALL DISTANCES AND DIMENSIONS ARE IN FEET AND DECIMALS THEREOF.

COUNTY RECORDER'S STATEMENT

Filed this 12th day of September 2005, at 12:12P in Book 2005 of Maps at Page 246 at the Request of the County Surveyor.

Serial Number 2005-0069620

Fee: $7.00

County Recorder

Deputy County Recorder

COUNTY SURVEYOR'S STATEMENT

This map has been examined in accordance with Section 8766 of the Professional Land Surveyor's Act this 8TH day of SEPT., 2005.

Craig Tackabery
County Surveyor

LICENSED LAND SURVEYOR CRAIG TACKABERY Exp. 12-31-06 No. 7128 STATE OF CALIFORNIA

SURVEYOR'S STATEMENT

This map correctly represents a survey made by me or under my direction in conformance with the requirements of the Professional Land Surveyors Act, at the request of Daniel Farkas in September, 2003.

Stephen J. Flatland PLS 7744
My License Expires 12/31/05

LICENSED LAND SURVEYOR STEPHEN JEROME FLATLAND No. 7744 Exp. 12-31-05 STATE OF CALIFORNIA

RECORD OF SURVEY

LANDS OF WHITEHORN

D.N. 04–64265

Being a portion of Block 94 as shown upon that map entitled "Official Map of Lands of the Sausalito Land and Ferry Company" filed in Rack 1 of Maps, at Pull 9, Marin County Records

CITY OF SAUSALITO COUNTY OF MARIN CALIFORNIA

SCALE: 1" = 40' DATE: NOVEMBER, 2004

STEPHEN FLATLAND LAND SURVEYOR
P.O. BOX 1837 SAN ANSELMO, CA
PH: (415) 457–5081

A.P.N. 064–101–02

SHEET 1 OF 1