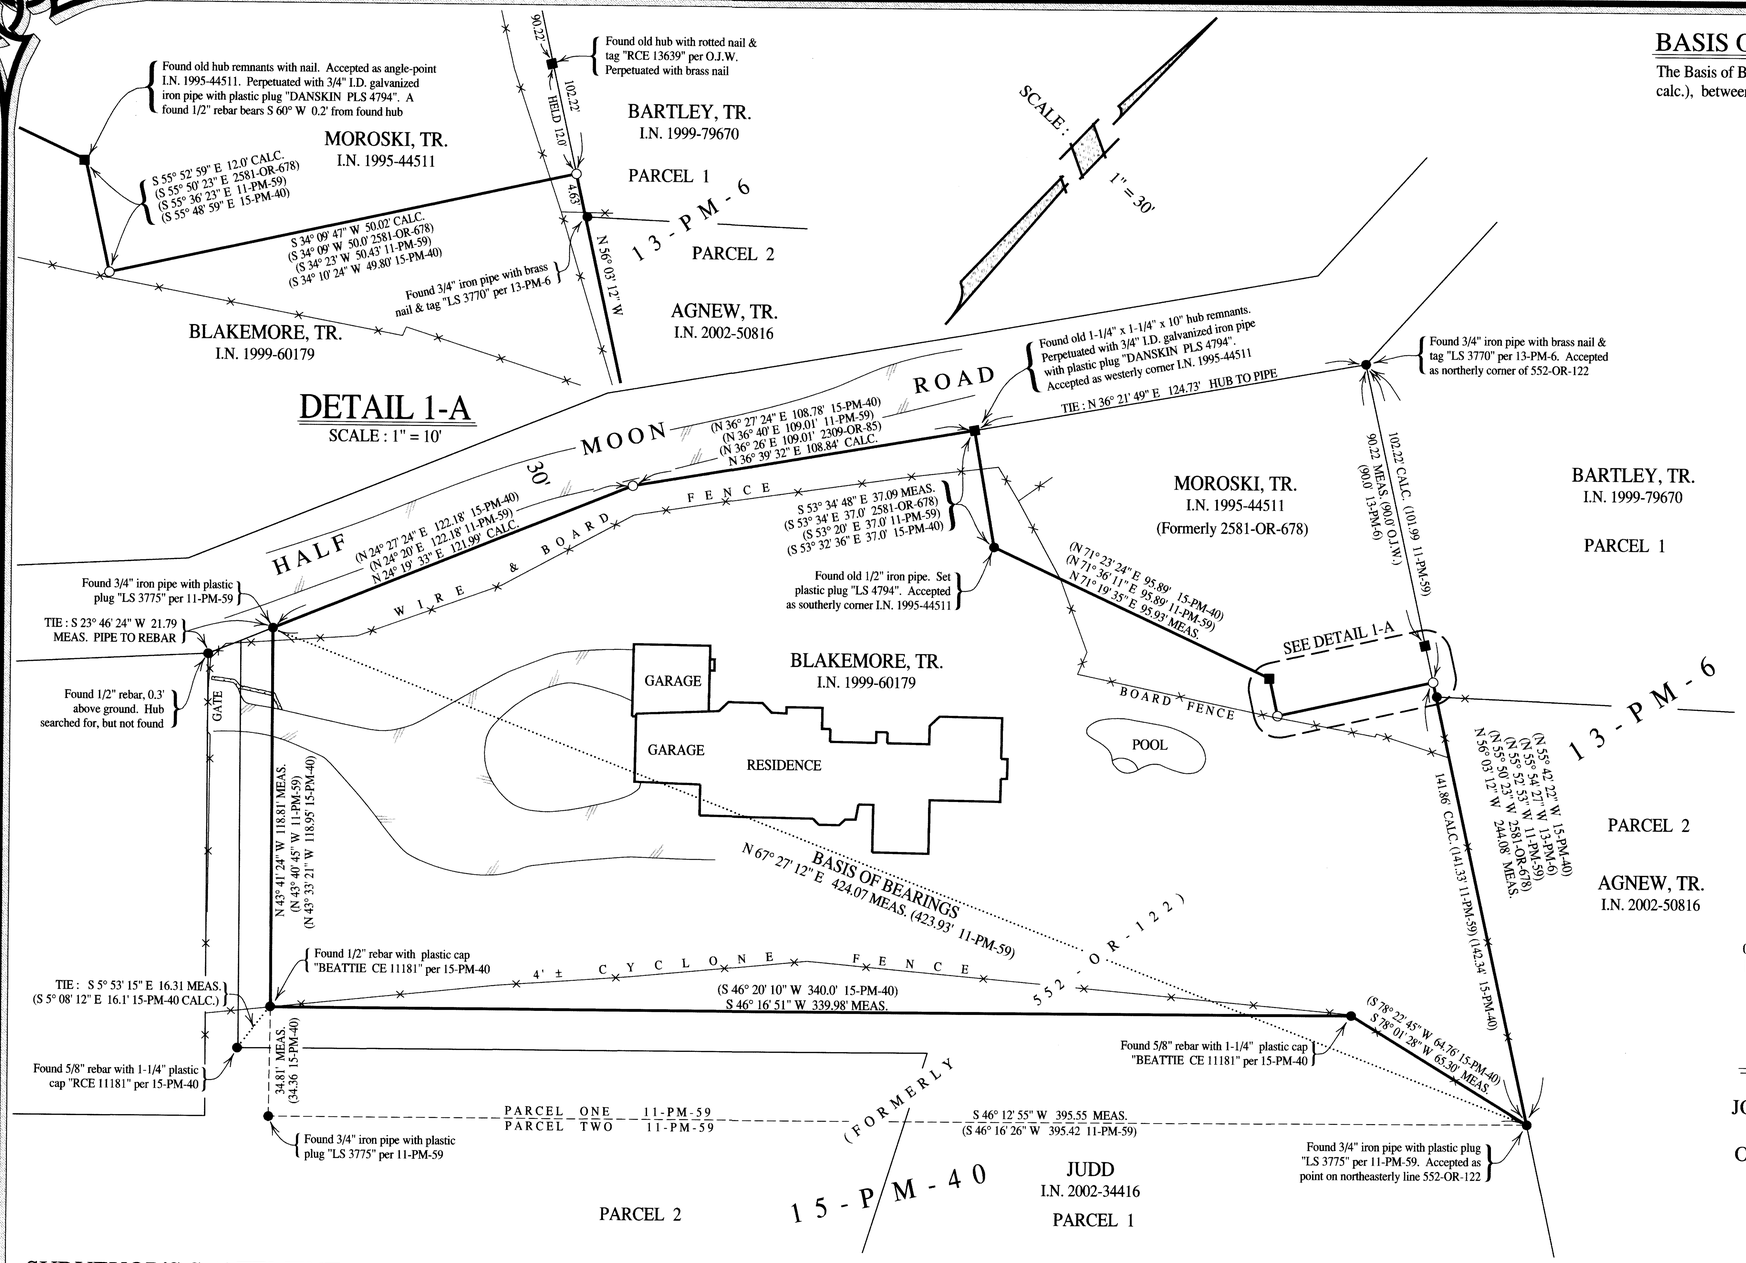

BASIS OF BEARINGS

The Basis of Bearings of this survey is N 67° 27' 12" E 424.07' MEAS. (423.93 11-PM-59 calc.), between found 3/4" iron pipes with plastic plug "LS 3775", per 11-PM-59, as shown.

LEGEND

—○—	Denotes set 3/4" I.D. galvanized iron pipe with plastic plug "DANSKIN PLS 4794"
—●—	Denotes found monument as noted
CALC.	Denotes calculated
I.N.	Denotes Official Records Instrument Number, Marin County Records
MEAS.	Denotes measured
-M-	Denotes Book of Maps, Marin County Records
-OR-	Denotes Official Records, Marin County Records
-PM-	Denotes Parcel Maps, Marin County Records
O.J.W.	Denotes Oglesby, Jacobs & Wickham Survey No. 18477, March 1963, copy on file with this office.

NOTES

1). All dimensions shown are in feet and decimals thereof, save monument dimensions, being in inches.

2). Matters regarding Subdivision Map Act compliance not in scope of services.

3). Easements, recorded or otherwise, not in scope of services.

4). No attempt has been made as part of this survey to locate and/or show existence of all improvements on the subject property. Only selected improvements are shown.

0 30 60 90 120 150

SCALE : 1" = 30'

RECORD OF SURVEY

OF LANDS CONVEYED TO
JOHN F. & ANN D BLAKEMORE REVOCABLE TRUST
AS DESCRIBED IN
OFFICIAL RECORDS INSTRUMENT No. 1999-0060179
BEING A PORTION OF PARCEL ONE
"PARCEL MAP, LANDS OF JOHN D. HUGHES"
RECORDED IN BOOK 11 OF MAPS AT PAGE 59
MARIN COUNTY RECORDS
CITY OF NOVATO

MARIN COUNTY — CALIFORNIA
NOVEMBER 2005 — SURVEY No. 829

SURVEYOR'S STATEMENT

This map correctly represents a survey made by me or under my direction in conformance with the requirements of the Professional Land Surveyor's Act at the request of Jack Blakemore in November 2005.

Signed 30 Jan '06
Phillip A. Danskin - PLS 4794
Expires September 30, 2006

LICENSED LAND SURVEYOR — PHILLIP A. DANSKIN No. 4794 Expires 9/30/06 — STATE OF CALIFORNIA

COUNTY SURVEYOR'S STATEMENT

This map has been examined in accordance with Section 8766 of the Professional Land Surveyor's Act this 31ST day of JANUARY 2006.

Craig Tackabery, County Surveyor

LICENSED LAND SURVEYOR — CRAIG TACKABERY — Exp 12-31-06 — No. 7128 — STATE OF CALIFORNIA

COUNTY RECORDER'S STATEMENT

Filed this 7th day of February 2006 at 10:06 a.m. in Book 2006 of Maps at Page 0829 at the request of the County Surveyor.

Serial No. 2006-0008250 Fee $ 7.00

By Deputy — County Recorder

PREPARED BY
PHILLIP A DANSKIN & ASSOCIATES
LAND SURVEYOR
SONOMA, CALIFORNIA
(415) 459-2558

APN 146-230-61

SHEET 1 OF 1