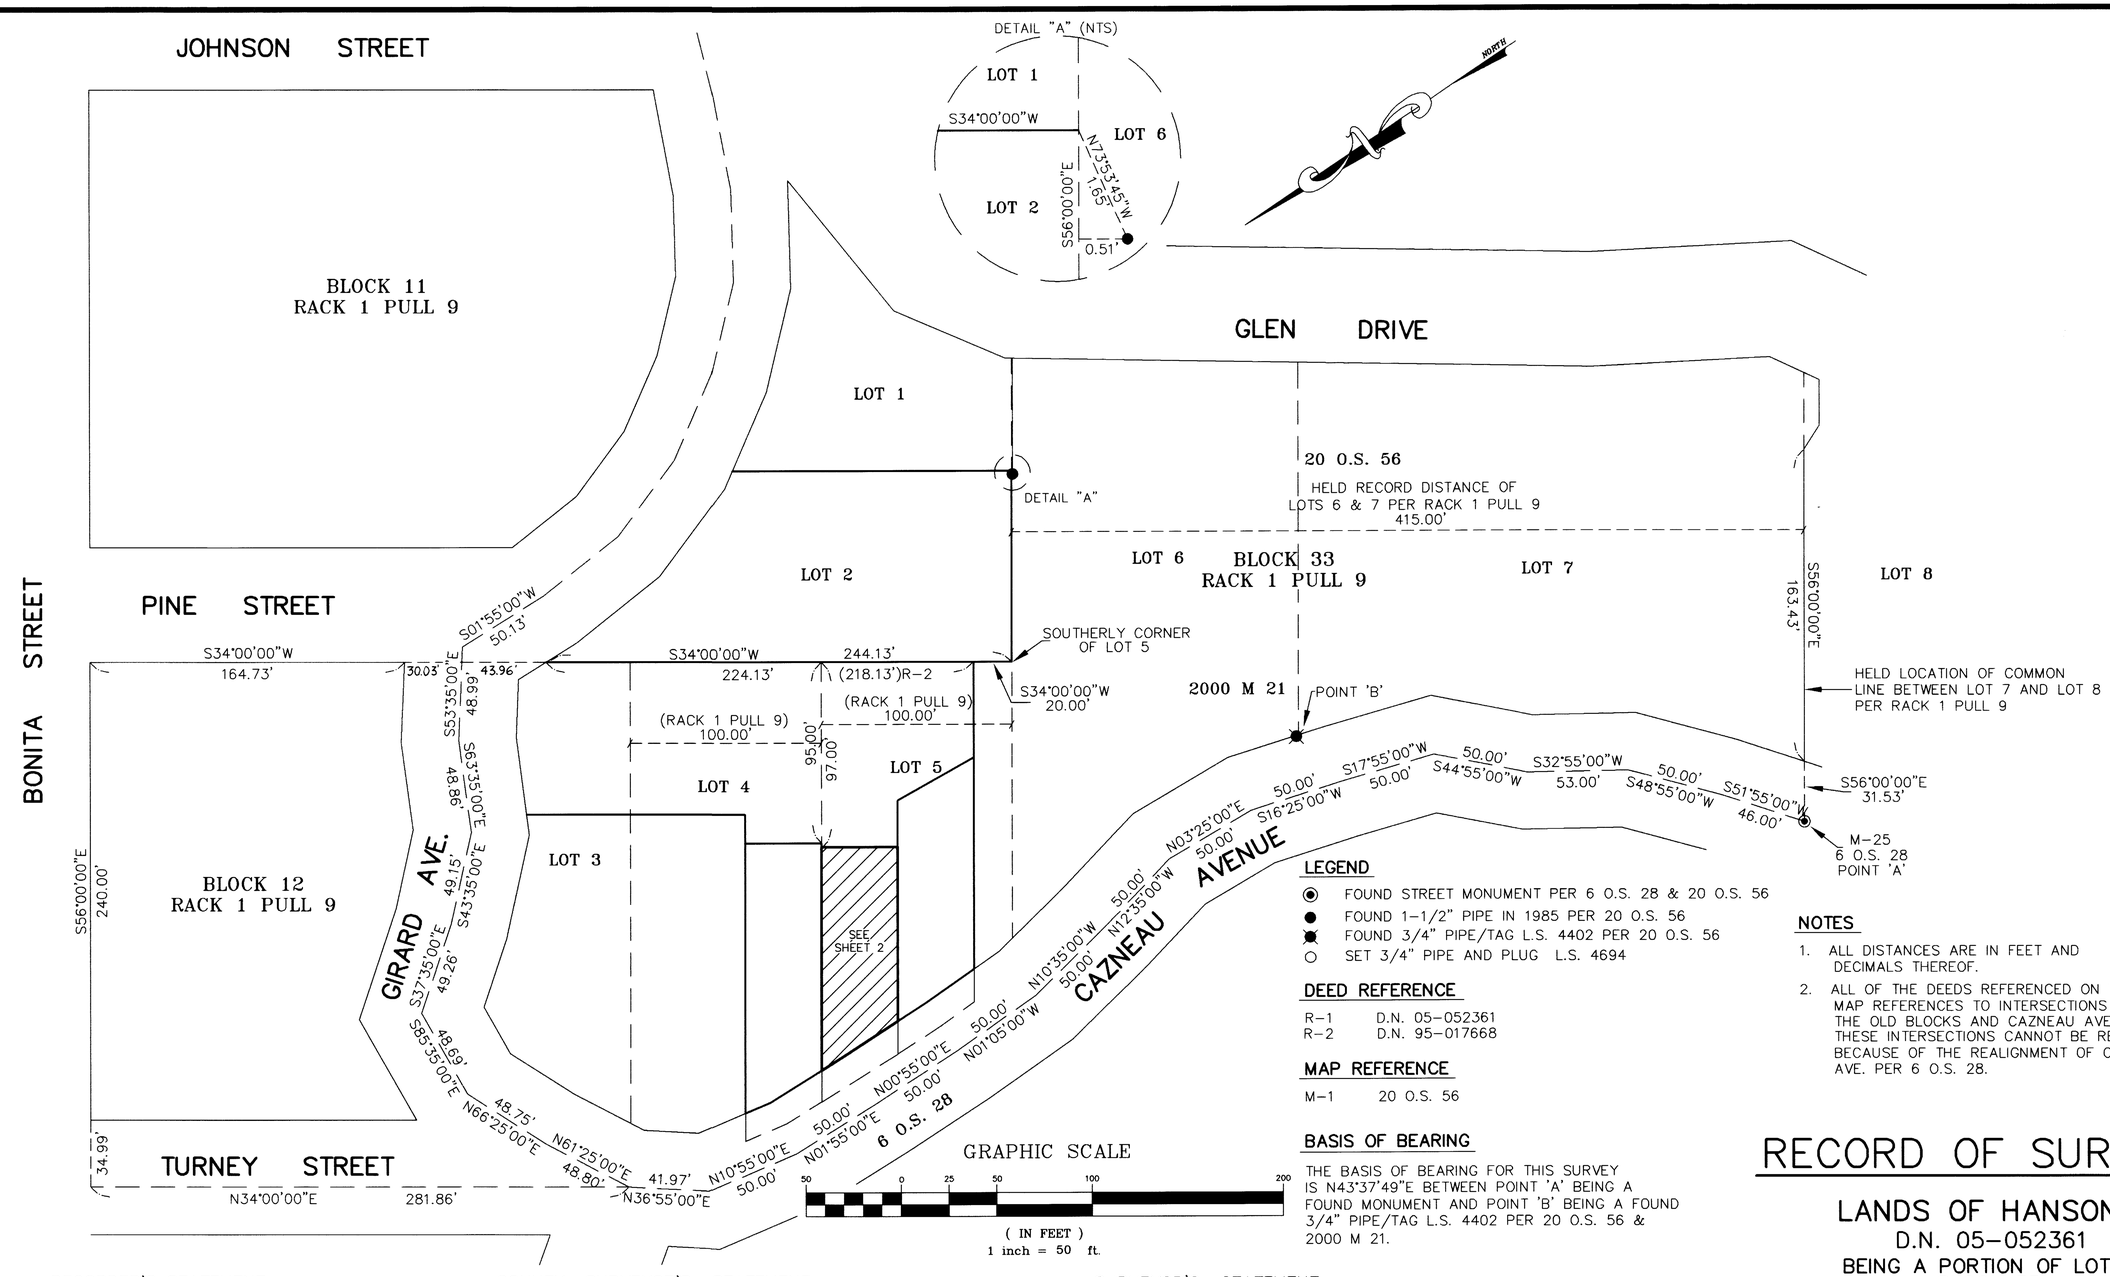

LEGEND

- FOUND STREET MONUMENT PER 6 O.S. 28 & 20 O.S. 56
- FOUND 1-1/2" PIPE IN 1985 PER 20 O.S. 56
- FOUND 3/4" PIPE/TAG L.S. 4402 PER 20 O.S. 56
- SET 3/4" PIPE AND PLUG L.S. 4694

DEED REFERENCE

R-1 D.N. 05-052361
R-2 D.N. 95-017668

MAP REFERENCE

M-1 20 O.S. 56

BASIS OF BEARING

THE BASIS OF BEARING FOR THIS SURVEY IS N43°37'49"E BETWEEN POINT 'A' BEING A FOUND MONUMENT AND POINT 'B' BEING A FOUND 3/4" PIPE/TAG L.S. 4402 PER 20 O.S. 56 & 2000 M 21.

NOTES

1. ALL DISTANCES ARE IN FEET AND DECIMALS THEREOF.
2. ALL OF THE DEEDS REFERENCED ON THIS MAP REFERENCES TO INTERSECTIONS OF THE OLD BLOCKS AND CAZNEAU AVENUE. THESE INTERSECTIONS CANNOT BE REESTABLISHED BECAUSE OF THE REALIGNMENT OF CAZNEAU AVE. PER 6 O.S. 28.

RECORD OF SURVEY

LANDS OF HANSON

D.N. 05-052361
BEING A PORTION OF LOT 5
BLOCK 33
"MAP OF THE LANDS OF THE
SAUSALITO LAND AND FERRY CO."
RACK 1 PULL 9

SAUSALITO MARIN COUNTY CALIFORNIA

LAWRENCE P. DOYLE
LAND SURVEYOR/CIVIL ENGINEER
P.O. BOX 1609 MILL VALLEY, CA 94942 (415) 388-9585

DATE: 11/18/05 SHEET 1 OF 2 A.P. 65-103-13
SCALE: 1"=50' JOB No. 1399-05

RECORDER'S STATEMENT

FILED THIS 2nd DAY OF May 2006
AT 9:07 AM IN BOOK 2006 OF MAPS
AT PAGE 097 AT THE REQUEST OF THE
COUNTY OF MARIN DEPT. OF PUBLIC WORKS
SERIAL NO. 2006-0027750 FEE $10.00

Joan C. Thorpen
COUNTY RECORDER

Jasmine Bauer
BY DEPUTY

COUNTY SURVEYOR'S STATEMENT

THIS MAP HAS BEEN EXAMINED IN ACCORDANCE WITH SECTION 8766 OF THE PROFESSIONAL LAND SURVEYORS ACT THIS 27TH DAY OF APRIL, 2006.

CRAIG TACKABERY, COUNTY SURVEYOR

LICENSED LAND SURVEYOR
C.P. Exp. 12-31-06 No. 7128
STATE OF CALIFORNIA

SURVEYOR'S STATEMENT

THIS MAP CORRECTLY REPRESENTS A SURVEY MADE BY ME OR UNDER MY DIRECTION IN CONFORMANCE WITH THE REQUIREMENTS OF THE PROFESSIONAL LAND SURVEYOR'S ACT AT THE REQUEST OF MR. MARK HANSON IN NOVEMBER OF 2005.

Lawrence P Doyle
LAWRENCE P. DOYLE P.L.S. 4694
EXP. 9/30/07

LICENSED LAND SURVEYOR
LAWRENCE P. DOYLE
No. 4694
STATE OF CALIFORNIA

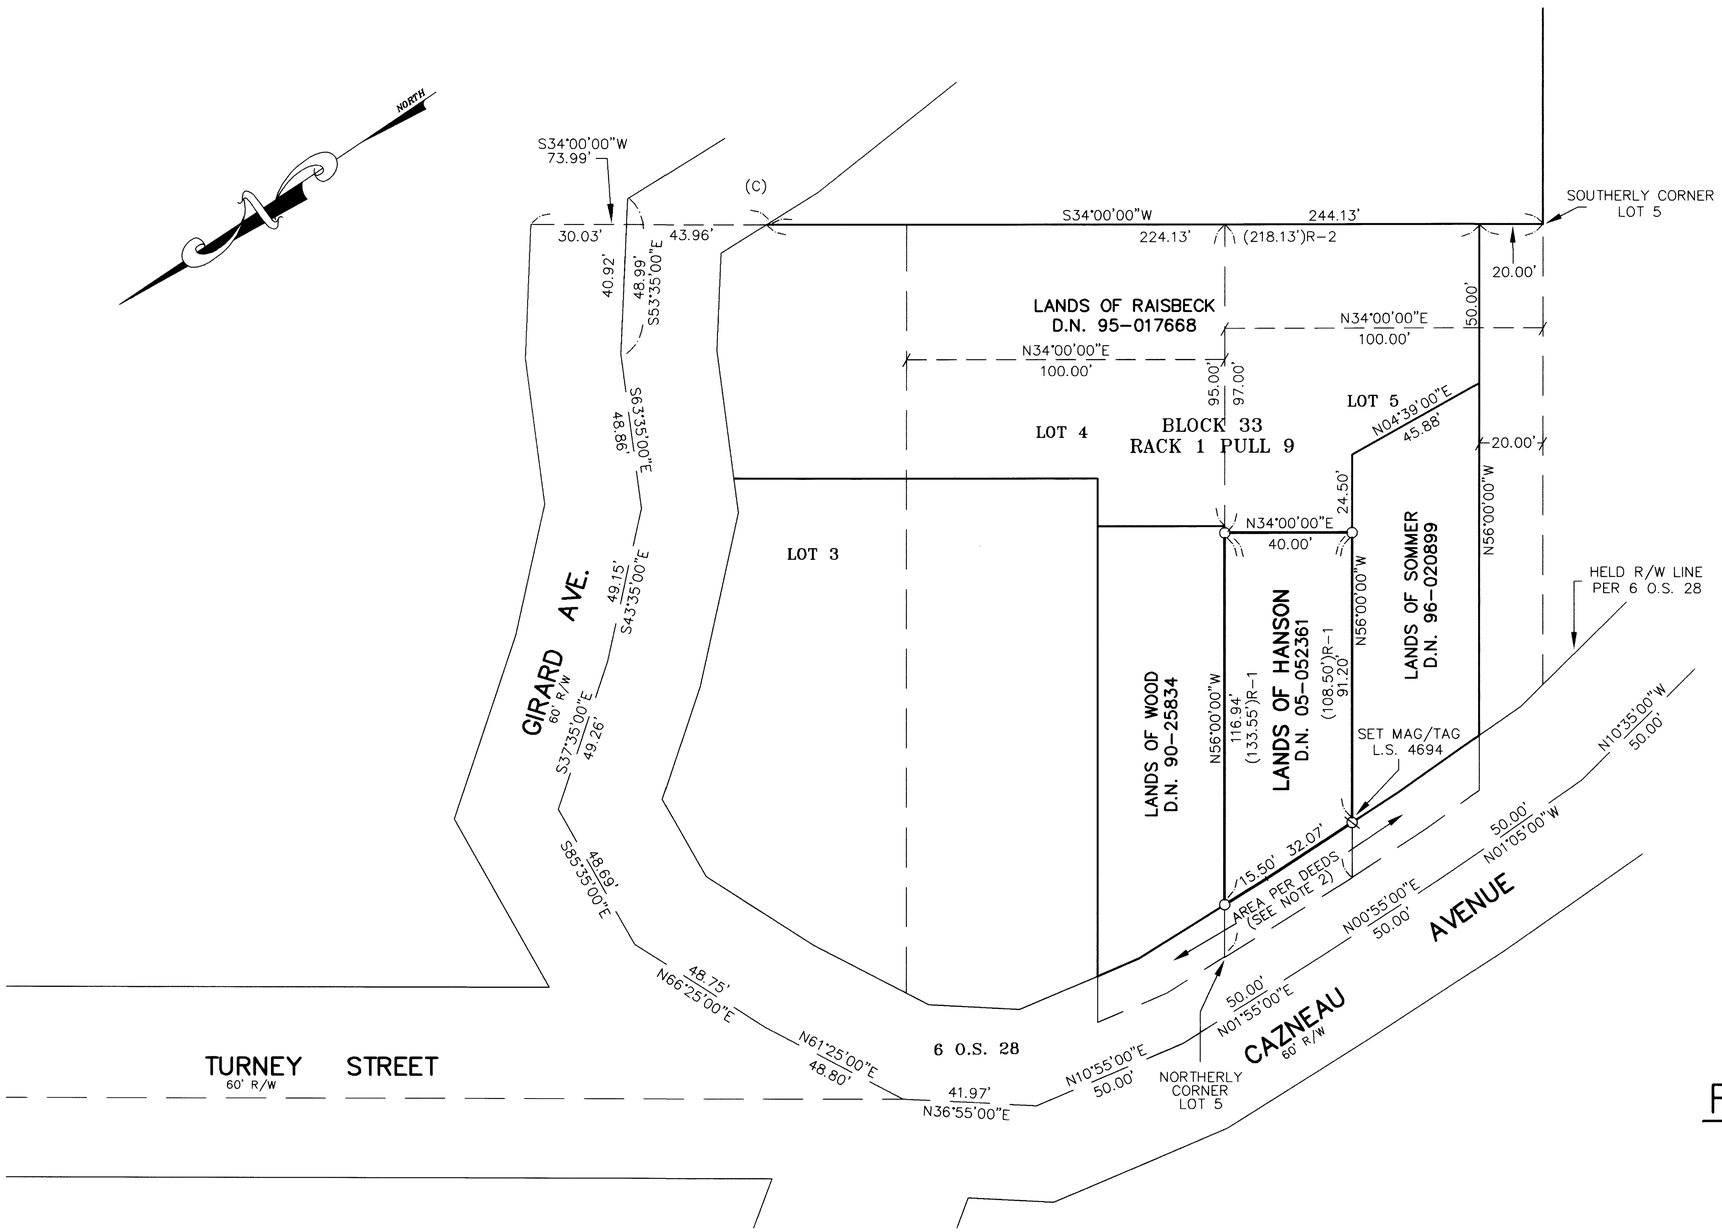

LEGEND

- ◉ FOUND STREET MONUMENT PER 6 O.S. 28 & 20 O.S. 56
- ● FOUND 1-1/2" PIPE IN 1985 PER 20 O.S. 56
- ⊗ FOUND 3/4" PIPE/TAG L.S. 4402 PER 20 O.S. 56
- ○ SET 3/4" PIPE AND PLUG L.S. 4694

DEED REFERENCE

R-1 D.N. 05-052361
R-2 D.N. 95-017668

MAP REFERENCE

M-1 20 O.S. 56

BASIS OF BEARING

THE BASIS OF BEARING FOR THIS SURVEY IS N43°37'49"E BETWEEN POINT 'A' BEING A FOUND MONUMENT AND POINT 'B' BEING A FOUND 3/4" PIPE/TAG L.S. 4402 PER 20 O.S. 56 & 2000 M 21.

NOTES

1. ALL DISTANCES ARE IN FEET AND DECIMALS THEREOF.
2. ALL OF THE DEEDS REFERENCED ON THIS MAP REFERENCES TO INTERSECTIONS OF THE OLD BLOCKS AND CAZNEAU AVENUE. THESE INTERSECTIONS CANNOT BE REESTABLISHED BECAUSE OF THE REALIGNMENT OF CAZNEAU AVE. PER 6 O.S. 28.

RECORD OF SURVEY

LANDS OF HANSON

D.N. 05-052361

BEING A PORTION OF LOT 5
BLOCK 33
"MAP OF THE LANDS OF THE
SAUSALITO LAND AND FERRY CO."
RACK 1 PULL 9

SAUSALITO MARIN COUNTY CALIFORNIA

LAWRENCE P. DOYLE
LAND SURVEYOR/CIVIL ENGINEER
P.O. BOX 1609 MILL VALLEY, CA 94942 (415) 388-9585

DATE: 11/18/05 SHEET 2 OF 2 A.P. 65-103-13
SCALE: 1"=30' JOB No. 1399-05