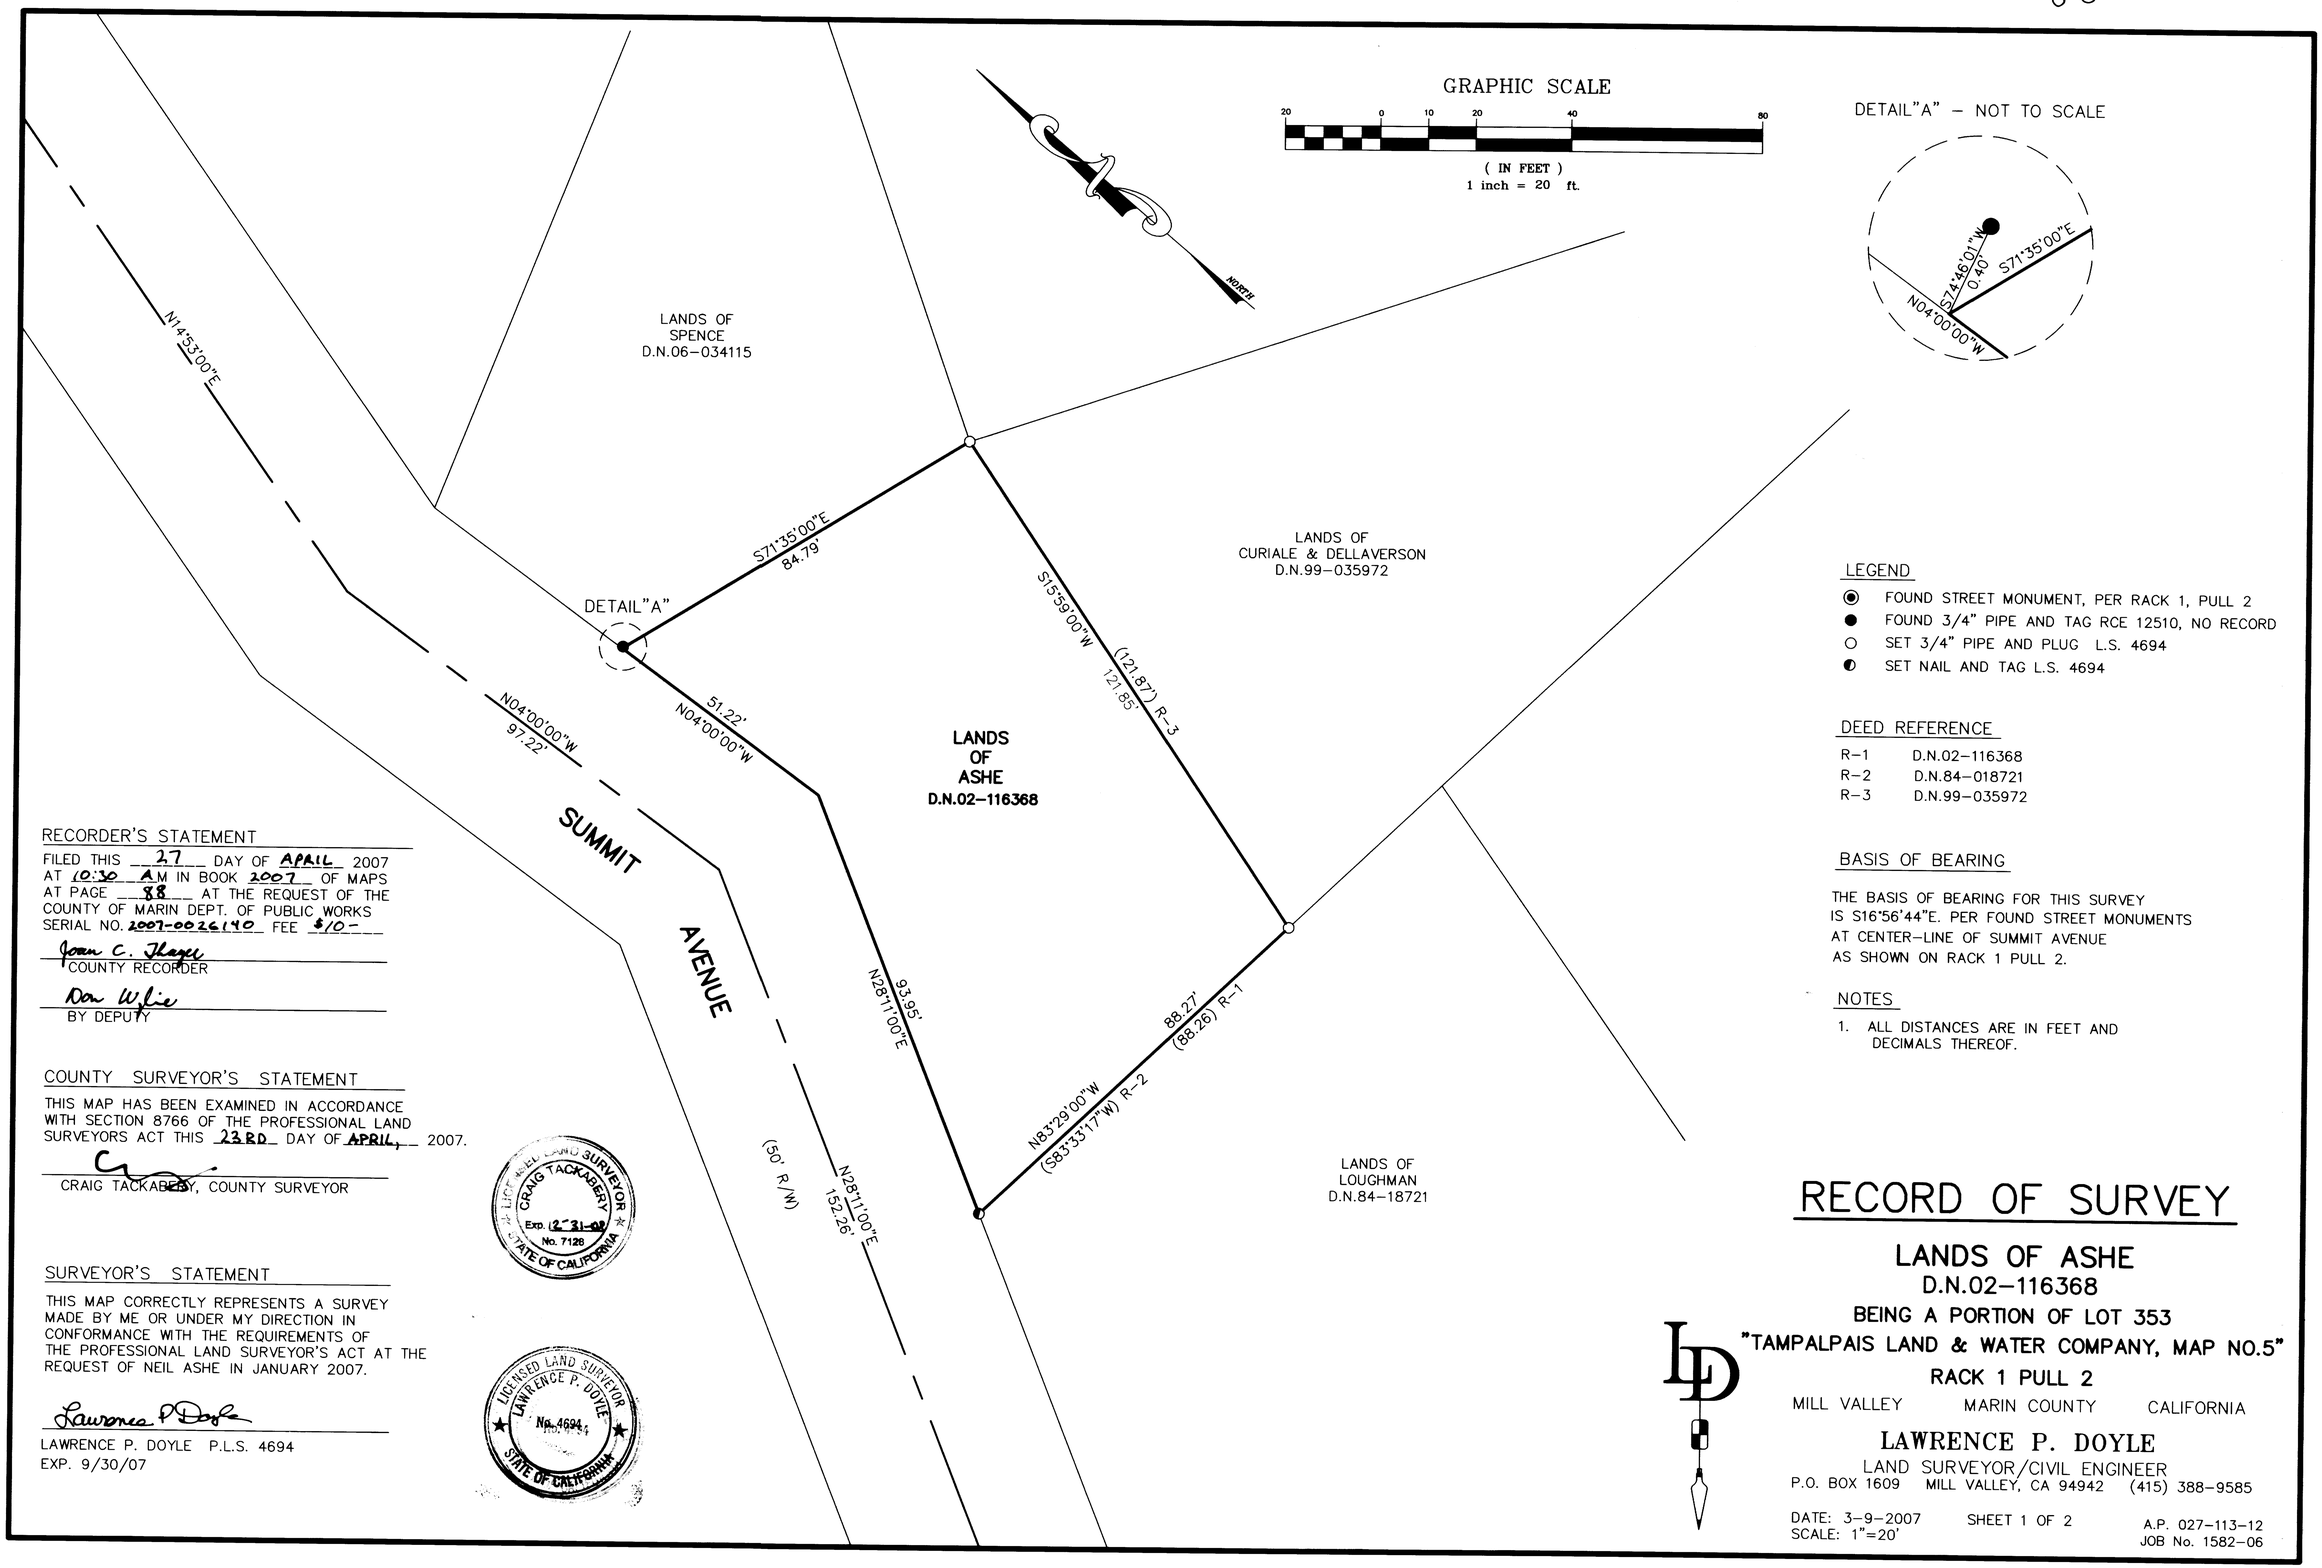

LEGEND

- ◉ FOUND STREET MONUMENT, PER RACK 1, PULL 2
- ● FOUND 3/4" PIPE AND TAG RCE 12510, NO RECORD
- ○ SET 3/4" PIPE AND PLUG L.S. 4694
- ◐ SET NAIL AND TAG L.S. 4694

DEED REFERENCE

R–1	D.N.02–116368
R–2	D.N.84–018721
R–3	D.N.99–035972

BASIS OF BEARING

THE BASIS OF BEARING FOR THIS SURVEY IS S16°56'44"E. PER FOUND STREET MONUMENTS AT CENTER–LINE OF SUMMIT AVENUE AS SHOWN ON RACK 1 PULL 2.

NOTES

1. ALL DISTANCES ARE IN FEET AND DECIMALS THEREOF.

RECORDER'S STATEMENT

FILED THIS 27 DAY OF APRIL 2007 AT 10:30 AM IN BOOK 2007 OF MAPS AT PAGE 88 AT THE REQUEST OF THE COUNTY OF MARIN DEPT. OF PUBLIC WORKS SERIAL NO. 2007-0026190 FEE $10-

Joan C. Thayer
COUNTY RECORDER

Don Wylie
BY DEPUTY

COUNTY SURVEYOR'S STATEMENT

THIS MAP HAS BEEN EXAMINED IN ACCORDANCE WITH SECTION 8766 OF THE PROFESSIONAL LAND SURVEYORS ACT THIS 23RD DAY OF APRIL, 2007.

CRAIG TACKABERY, COUNTY SURVEYOR

LICENSED LAND SURVEYOR CRAIG TACKABERY Exp. 12-31-08 No. 7126 STATE OF CALIFORNIA

SURVEYOR'S STATEMENT

THIS MAP CORRECTLY REPRESENTS A SURVEY MADE BY ME OR UNDER MY DIRECTION IN CONFORMANCE WITH THE REQUIREMENTS OF THE PROFESSIONAL LAND SURVEYOR'S ACT AT THE REQUEST OF NEIL ASHE IN JANUARY 2007.

Lawrence P. Doyle
LAWRENCE P. DOYLE P.L.S. 4694
EXP. 9/30/07

LICENSED LAND SURVEYOR LAWRENCE P. DOYLE No. 4694 STATE OF CALIFORNIA

RECORD OF SURVEY

LANDS OF ASHE
D.N.02–116368

BEING A PORTION OF LOT 353
"TAMPALPAIS LAND & WATER COMPANY, MAP NO.5"
RACK 1 PULL 2

MILL VALLEY MARIN COUNTY CALIFORNIA

LAWRENCE P. DOYLE
LAND SURVEYOR/CIVIL ENGINEER
P.O. BOX 1609 MILL VALLEY, CA 94942 (415) 388–9585

DATE: 3–9–2007 SHEET 1 OF 2 A.P. 027–113–12
SCALE: 1"=20' JOB No. 1582–06

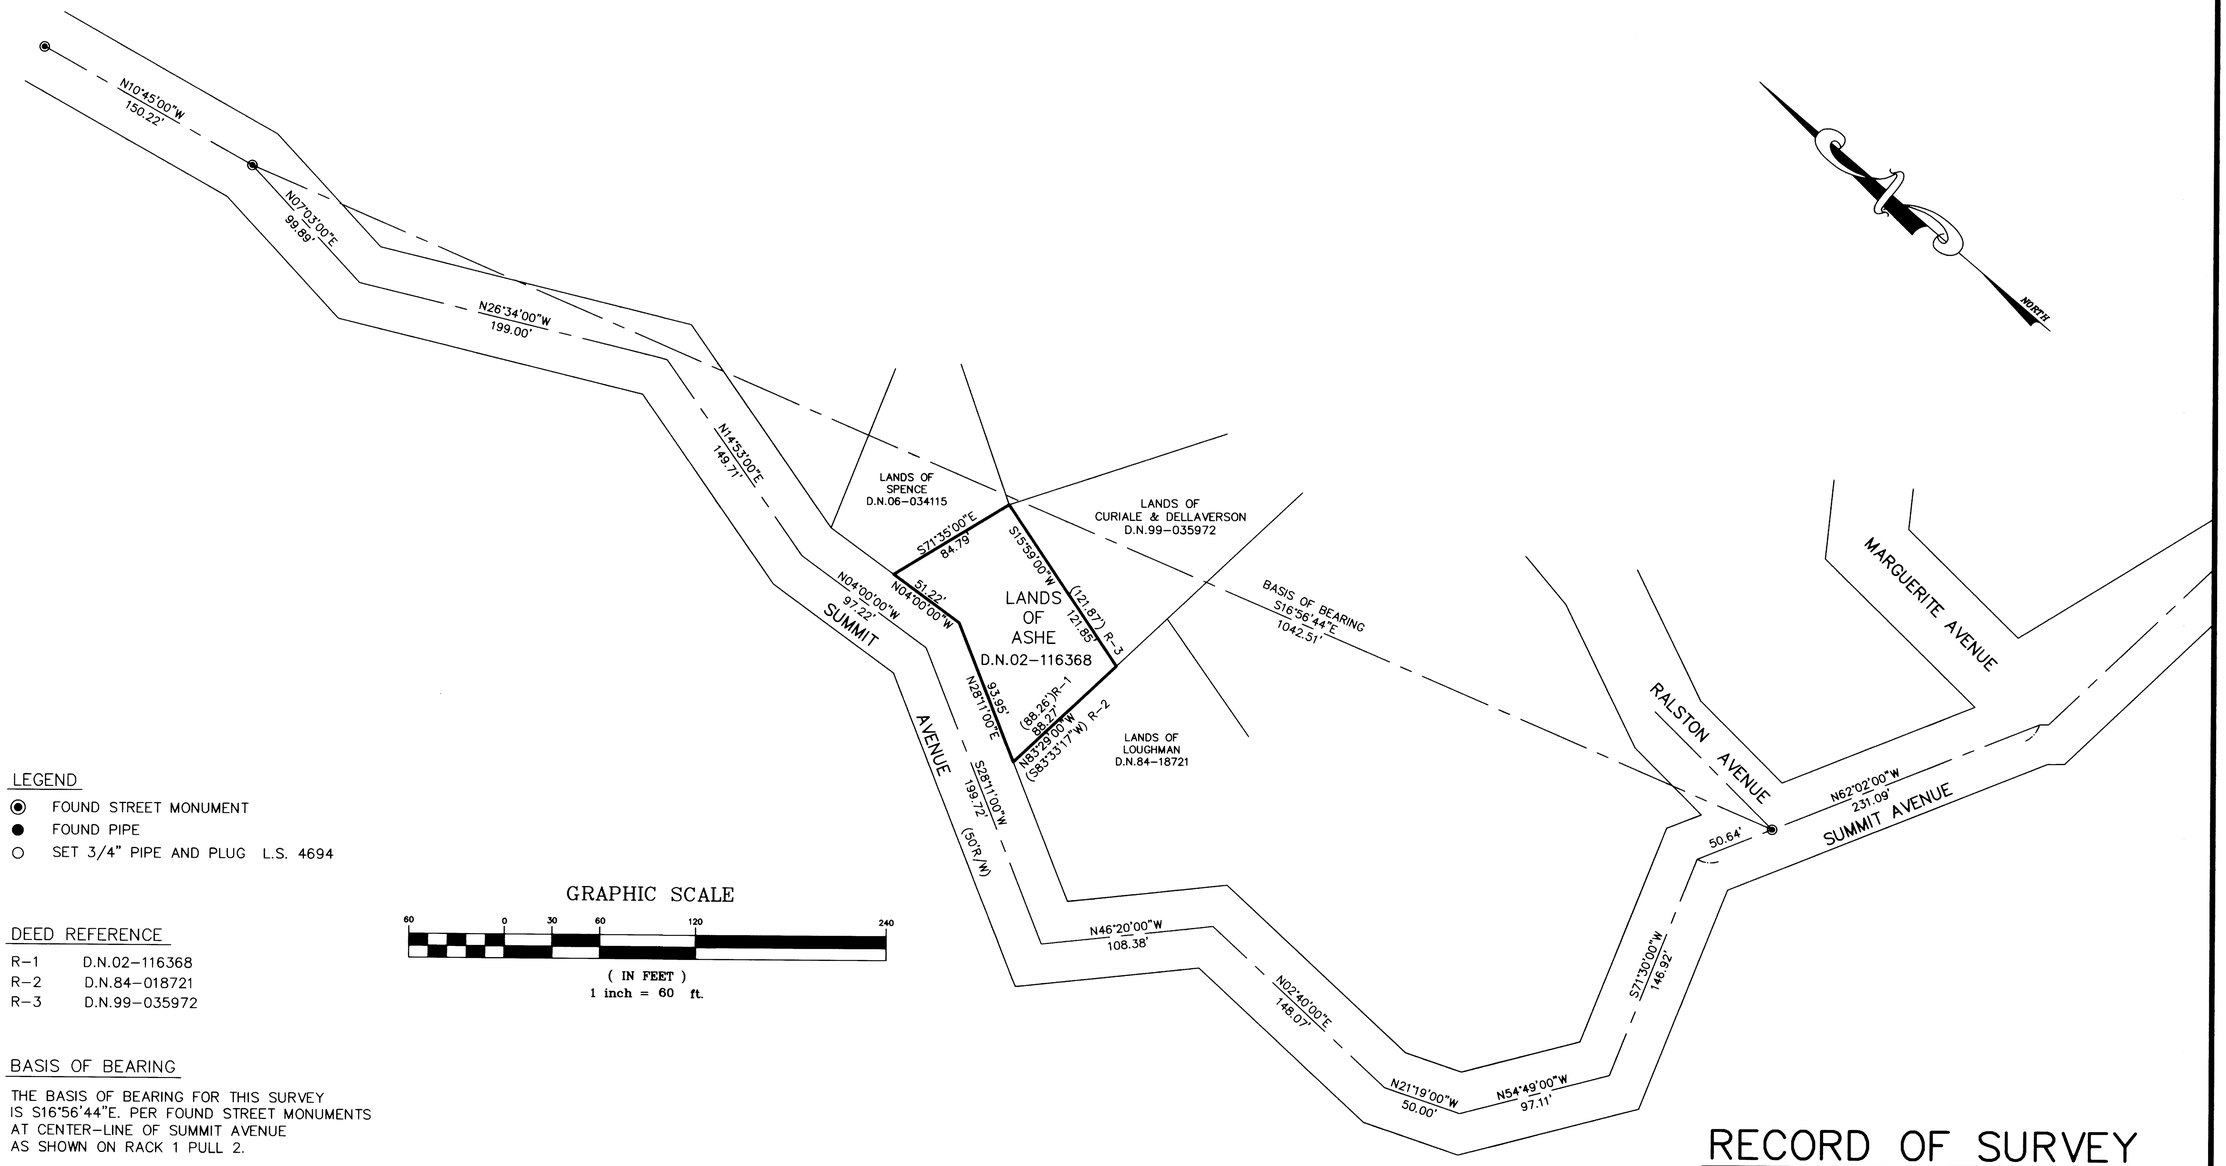

LEGEND

- ◉ FOUND STREET MONUMENT
- ● FOUND PIPE
- ○ SET 3/4" PIPE AND PLUG L.S. 4694

DEED REFERENCE

R-1	D.N.02-116368
R-2	D.N.84-018721
R-3	D.N.99-035972

BASIS OF BEARING

THE BASIS OF BEARING FOR THIS SURVEY IS S16°56'44"E. PER FOUND STREET MONUMENTS AT CENTER-LINE OF SUMMIT AVENUE AS SHOWN ON RACK 1 PULL 2.

NOTES

1. ALL DISTANCES ARE IN FEET AND DECIMALS THEREOF.

GRAPHIC SCALE

60 0 30 60 120 240

(IN FEET)
1 inch = 60 ft.

RECORD OF SURVEY

LANDS OF ASHE

D.N.02-116368

BEING A PORTION OF LOT 353

"TAMPALPAIS LAND & WATER COMPANY, MAP NO.5"

RACK 1 PULL 2

MILL VALLEY MARIN COUNTY CALIFORNIA

LAWRENCE P. DOYLE
LAND SURVEYOR/CIVIL ENGINEER
P.O. BOX 1609 MILL VALLEY, CA 94942 (415) 388-9585

DATE: 3-9-2007 SHEET 2 OF 2 A.P. 027-113-12
SCALE: 1"=60' JOB No. 1582-06