11

SURVEYOR'S STATEMENT

THIS MAP CORRECTLY REPRESENTS A SURVEY MADE BY ME, OR UNDER MY DIRECTION, IN CONFORMANCE WITH THE REQUIREMENTS OF THE PROFESSIONAL LAND SURVEYORS ACT, AT THE REQUEST OF MARIN COUNTY PUBLIC WORKS.

IN AUG, 2007

CSW STUBER-STROEH ENGINEERING GROUP, INC.

JOHN G STUBER
LIC. EXP. DATE: 6-30-08

LICENSED LAND SURVEYOR
JOHN G. STUBER
License expires
6-30-08
3303
STATE OF CALIFORNIA

COUNTY SURVEYOR'S STATEMENT

THIS MAP HAS BEEN EXAMINED IN ACCORDANCE WITH SECTION 8766 OF THE PROFESSIONAL LAND SURVEYORS ACT, THIS 17TH DAY OF JANUARY, 2008.

CRAIG TACKABERY
COUNTY SURVEYOR

LICENSED LAND SURVEYOR
CRAIG TACKABERY
EXP. 12-31-08
STATE OF CALIFORNIA

COUNTY RECORDER'S STATEMENT

FILED THIS 22 DAY OF JAN, 2008, AT 10:34 A.M. IN BOOK 2008 OF MAPS AT PAGE 11 AT THE REQUEST OF THE MARIN COUNTY DEPARTMENT OF PUBLIC WORKS.
SERIAL NO. 2008-0003675 FEE: $10-

COUNTY RECORDER

BY DEPUTY COUNTY RECORDER

NOTE: THIS MAP IS INTENDED TO SHOW THE LOCATION AND CHARACTER OF PROPERTY LINE MONUMENTATION SET IN PLACE SUBSEQUENT TO RECORDATION OF THE "PARCEL MAP LANDS OF KEHOE", FILED JUNE 19TH 2006, IN BOOK 2006 OF MAPS, PAGE 142, MARIN COUNTY RECORDS

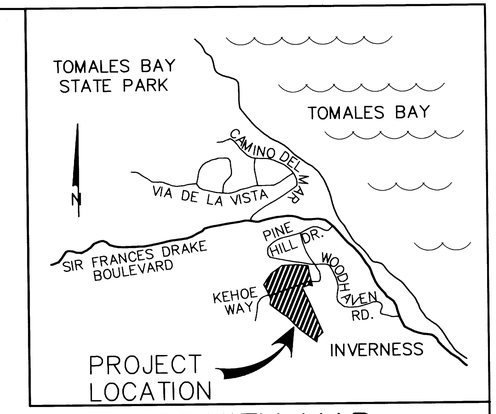

VICINITY MAP

RECORD OF SURVEY
LANDS OF KEHOE

D.N. 2004-94006
BEING ALSO 2006 M 142
JULY 2007
INVERNESS COUNTY OF MARIN CALIFORNIA

CSW [St]² CSW/STUBER-STROEH ENGINEERING GROUP, INC.
CONSULTING ENGINEERS
1301 Redwood Way, Suite 200, Petaluma, Ca 94954-1137
(707) 795-4764 FAX (707) 795-0516

APN # 112-330-64, 65, 66, 67

JOB #172301

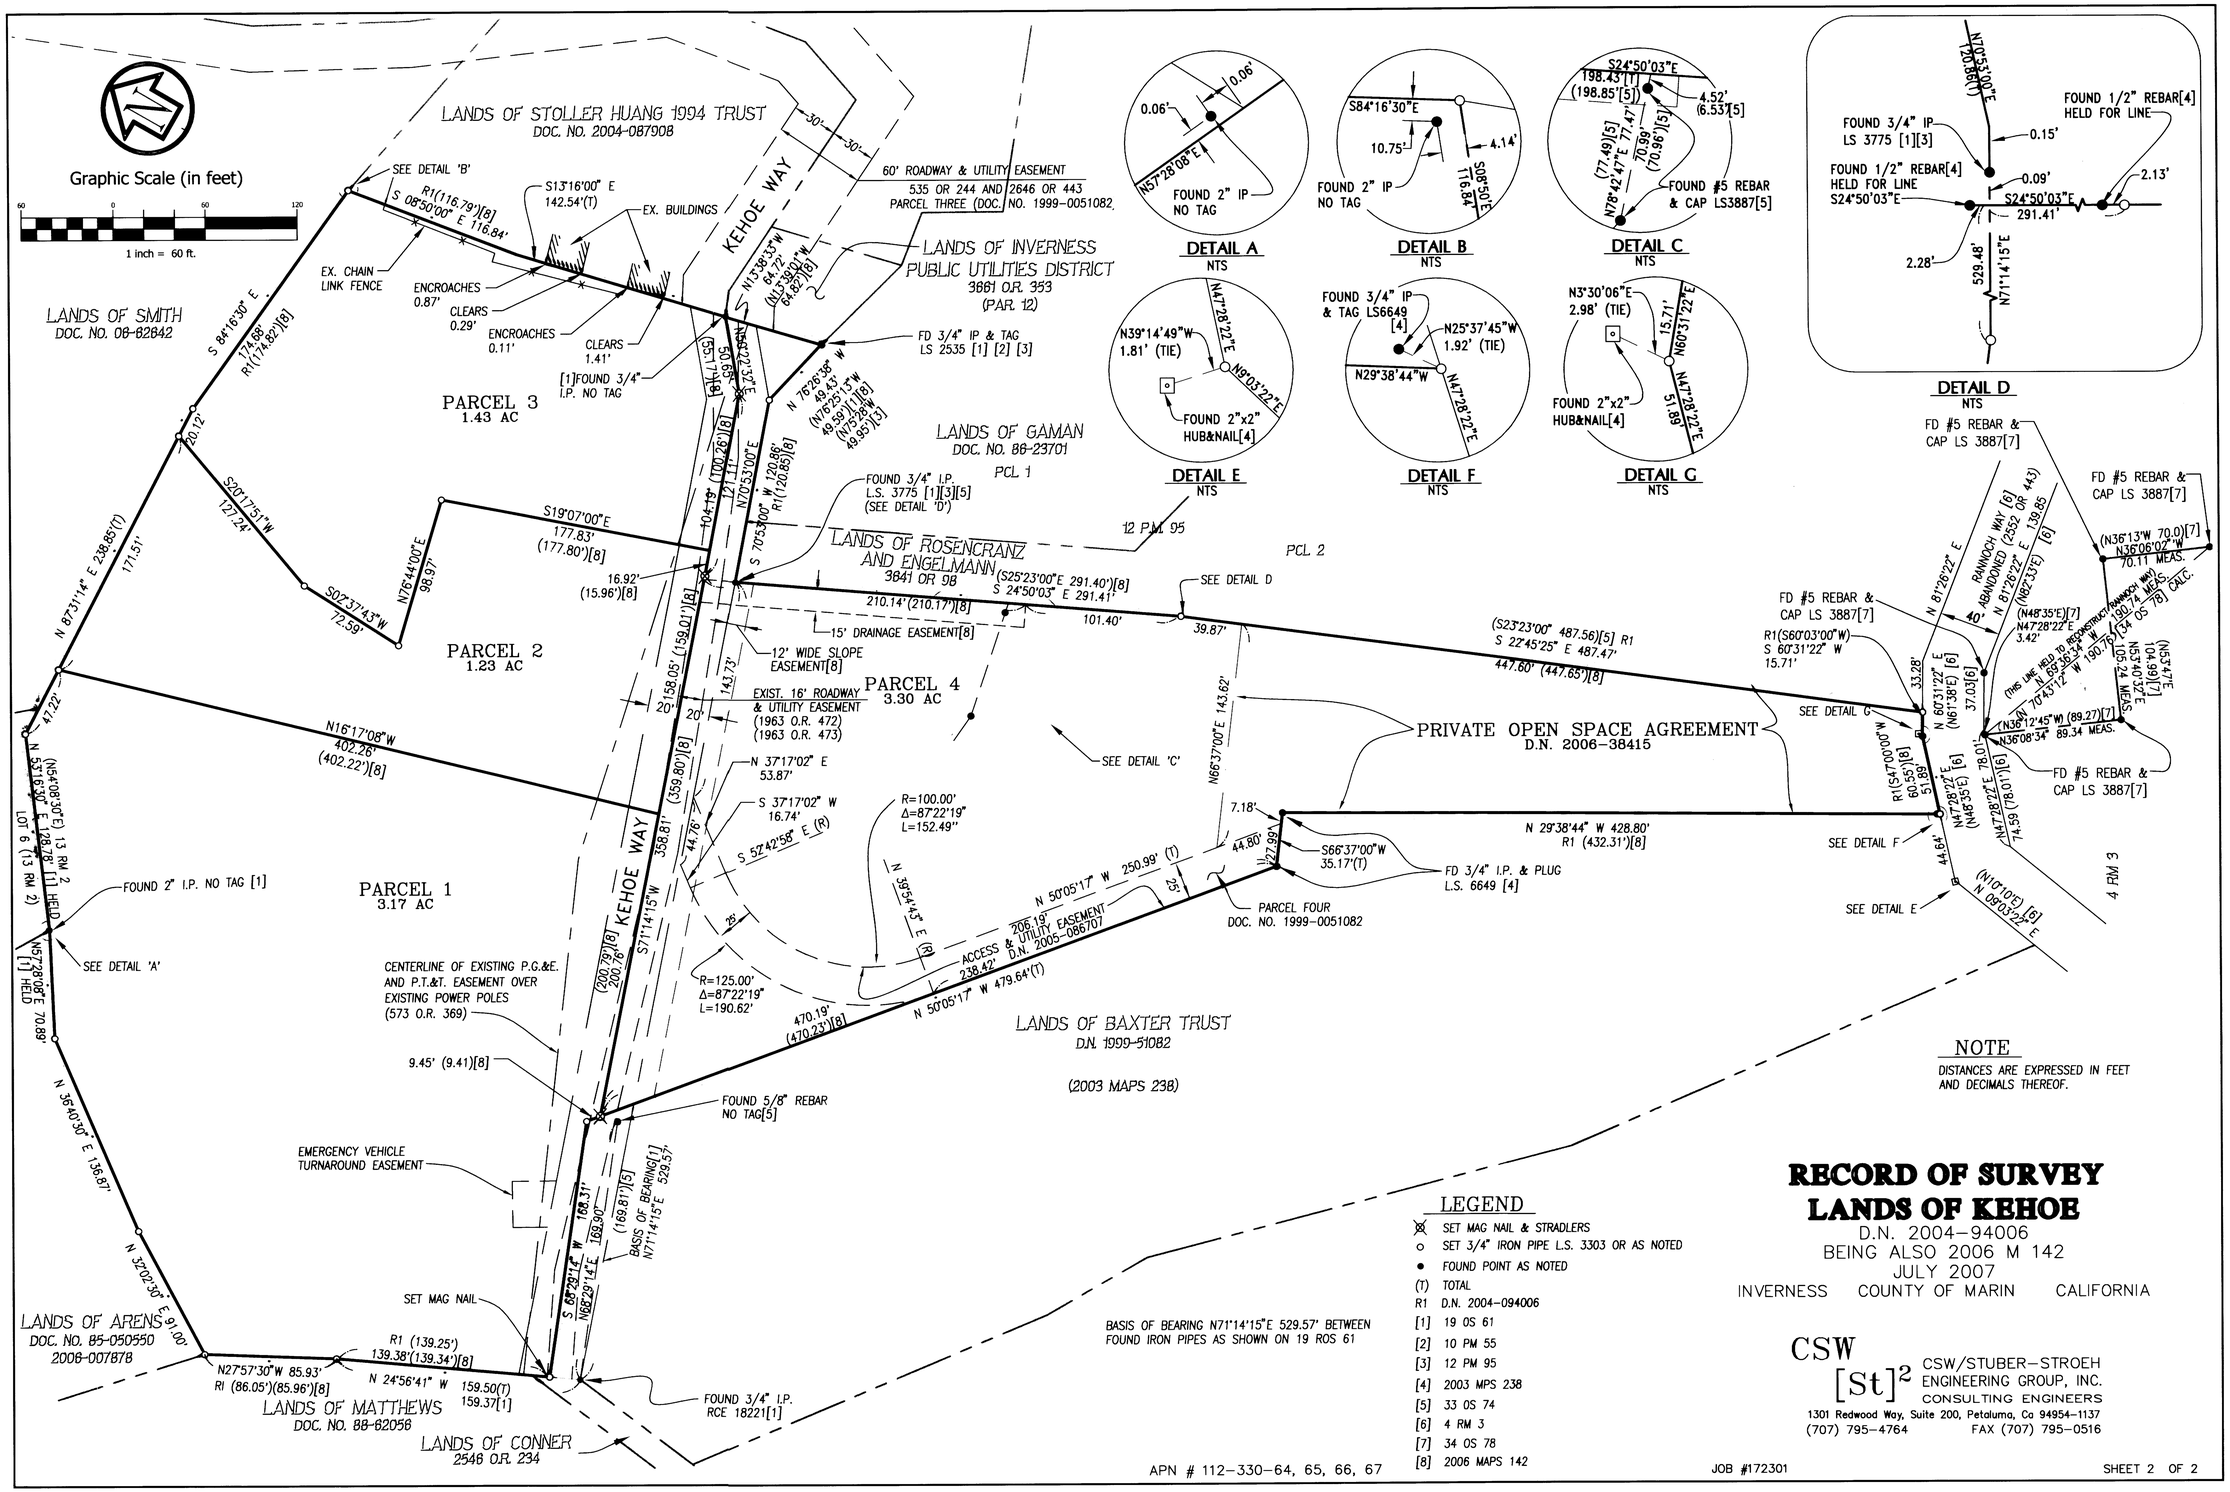

NOTE

DISTANCES ARE EXPRESSED IN FEET AND DECIMALS THEREOF.

LEGEND

- ⊗ SET MAG NAIL & STRADLERS
- ○ SET 3/4" IRON PIPE L.S. 3303 OR AS NOTED
- ● FOUND POINT AS NOTED
- (T) TOTAL
- R1 D.N. 2004-094006
- [1] 19 OS 61
- [2] 10 PM 55
- [3] 12 PM 95
- [4] 2003 MPS 238
- [5] 33 OS 74
- [6] 4 RM 3
- [7] 34 OS 78
- [8] 2006 MAPS 142

BASIS OF BEARING N71°14'15"E 529.57' BETWEEN FOUND IRON PIPES AS SHOWN ON 19 ROS 61

RECORD OF SURVEY
LANDS OF KEHOE

D.N. 2004-94006
BEING ALSO 2006 M 142
JULY 2007
INVERNESS COUNTY OF MARIN CALIFORNIA

CSW
[St]² CSW/STUBER-STROEH ENGINEERING GROUP, INC.
CONSULTING ENGINEERS
1301 Redwood Way, Suite 200, Petaluma, Ca 94954-1137
(707) 795-4764 FAX (707) 795-0516

JOB #172301