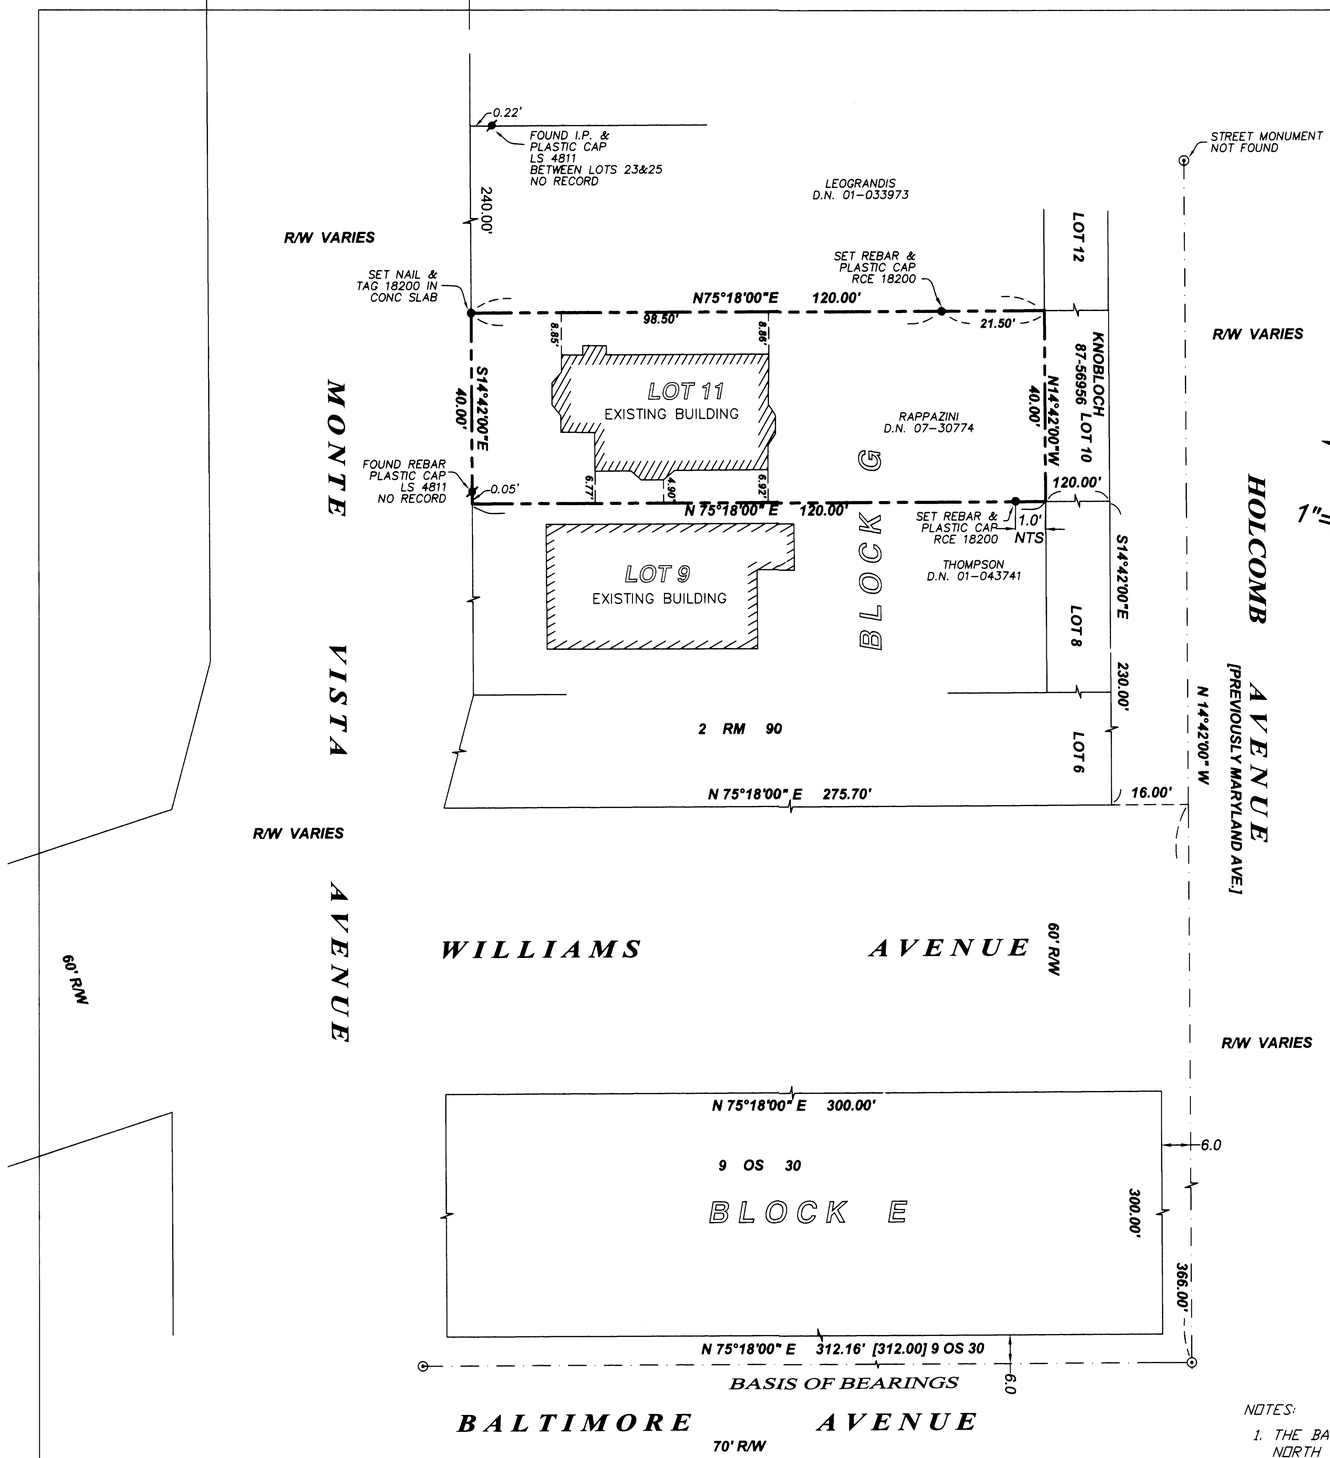

LEGEND

- ● SET REBAR AND CAP RCE 18200 UNLESS NOTED OTHERWISE
- ⊙ FOUND STANDARD WELL MONUMENT
- ✱ FOUND MONUMENT AS NOTED
- SUBJECT BOUNDARY
- ADJOINER BOUNDARY
- BUILDING LINE

Douglas Matteson
Civil Engineer
200 Gate 5 Rd # 210A
Sausalito,CA. 94965
415-332-7614 Phone & Fax
email: djmatt@pacbell.net

ENGINEERS STATEMENT :

THIS MAP CORRCTLY REPRESENTS A SURVEY MADE BY ME OR UNDER MY DIRECTION AND IS BASED ON A FIELD SURVEY IN CONFORMANCE WITH REQUIREMENTS OF THE PROFESSIONAL LAND SURVEYOR'S ACT AT THE REQUEST OF THOMPSON IN OCTOBER 2007

SIGNED THIS 25TH DAY OF JAN., 2008

Douglas J Matteson

Douglas Matteson RCE 18200

REGISTERED PROFESSIONAL ENGINEER DOUGLAS MATTESON C 18200 EXP 6-30-09 CIVIL STATE OF CALIFORNIA

RECORDER'S STATEMENT

FILED THIS 31 DAY OF JANUARY 2008

10:00 AM IN BOOK 2008 PAGE 26 OF MAPS,

AT THE REQUEST OF THE MARIN COUNTY PUBLIC WORKS

SERIAL NO. 2008-0005126 FEE $7-

Joan C. Thayer — COUNTY RECORDER

Don Wylie — BY DEPUTY

COUNTY SURVEYOR'S STATEMENT

THIS MAP HAS BEEN EXAMINED IN ACCORDANCE WITH SECTION 8766 OF THE PROFESSIONAL LAND SURVEYOR'S ACT

THIS 28TH DAY OF JANUARY, 2008

CRAIG TACKABERY, COUNTY SURVEYOR

LICENSED LAND SURVEYOR CRAIG TACKABERY Exp 12-31-08 No. 7128 STATE OF CALIFORNIA

RECORD OF SURVEY OF THE LANDS OF RAPPAZINI

D.N. 2007-030774

BEING LOT 11, BLOCK G

AS SHOWN UPON THAT CERTAIN MAP ENTITLED; "BALTIMORE PARK, SUBDIVISION 1" RECORDED VOLUME 2 OF MAPS AT PAGE 90

LARKSPUR, MARIN COUNTY, CALIFORNIA

DATE: OCTOBER 2007

NOTES:

1. THE BASIS OF BEARING FOR THIS SURVEY OF NORTH 75°18'00" EAST WAS TAKEN FROM FOUND MONUMENTS, AS SHOWN ON RECORDED SURVEY MAPS, IN BOOK 9 AT PAGE 30
2. ALL DISTANCES ARE IN FEET AND DECIMALS THEREOF.

APN 020-271-19